




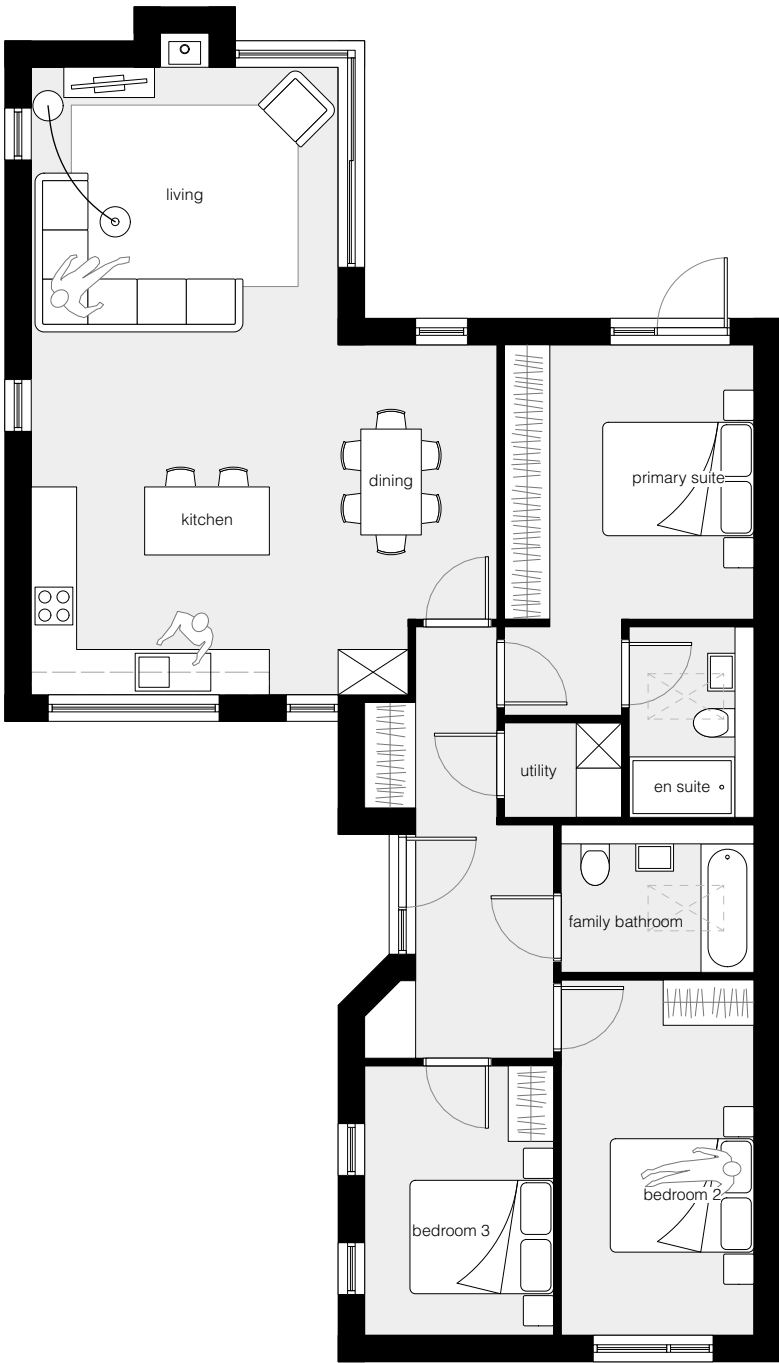

Plot 01a Ground Floor Plan
Scale 1:100 @ A3

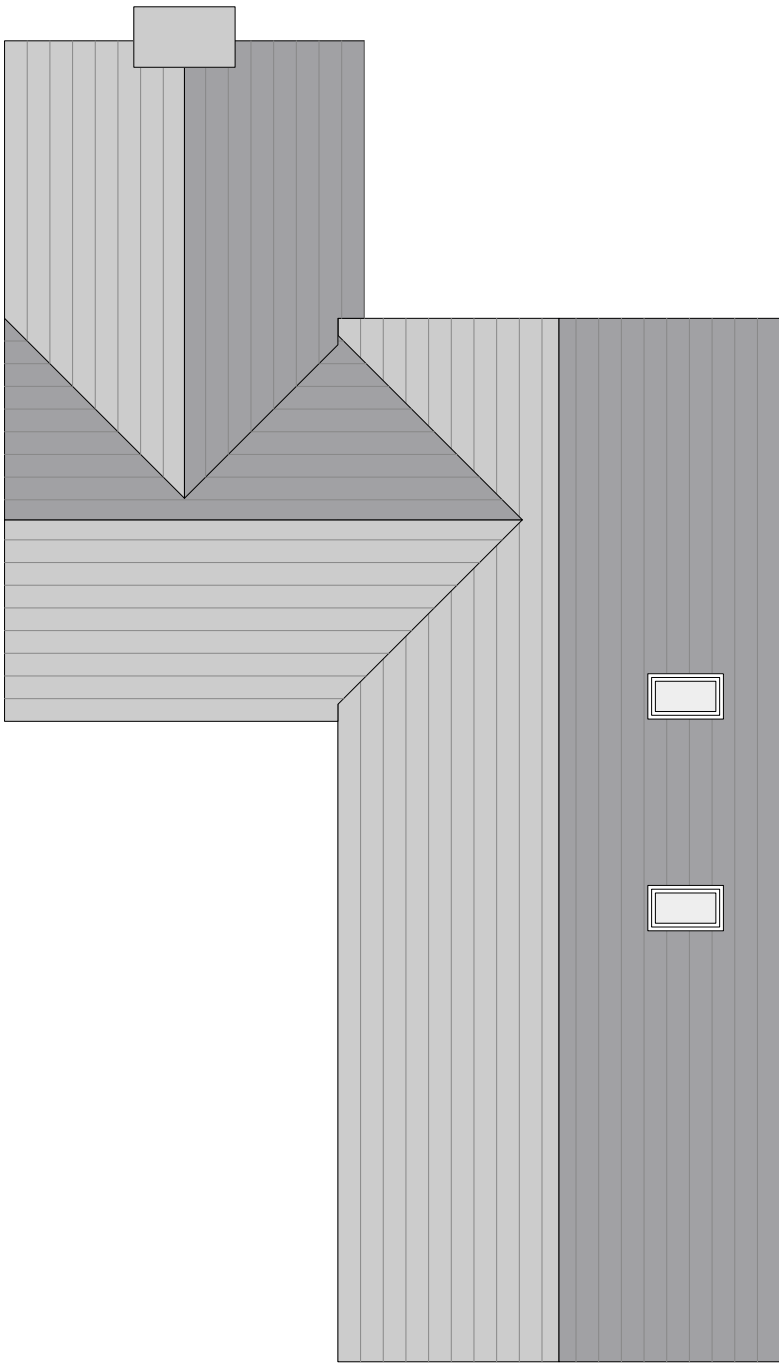

Plot 01a Roof Plan
Scale 1:100 @ A3

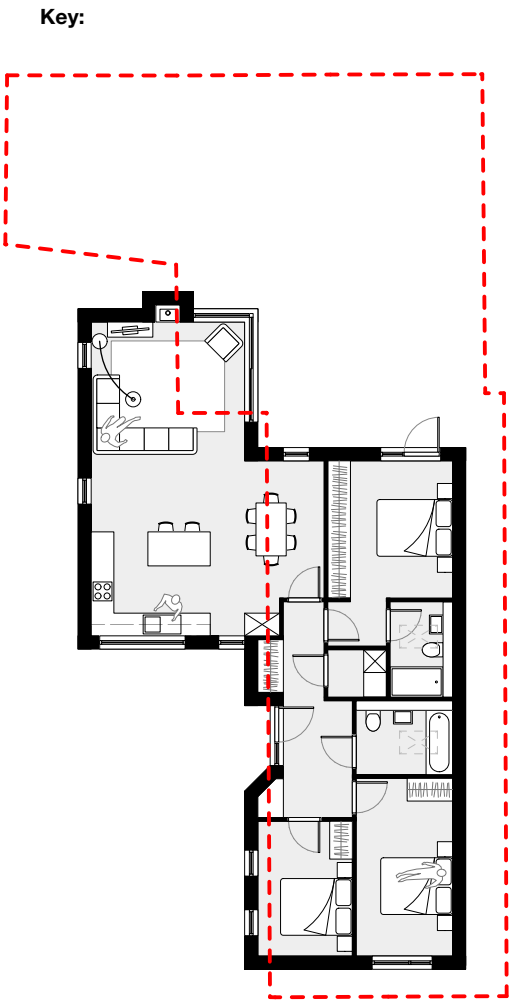

Note: Existing bungalow retained, remodelled internally and existing outrigger extended to rear. Red dashed line identifies existing bunglaow extent.

Drawing Title: Plot 01A Proposed Plans
Date: 12/04/2024
Drawing no: 1314-007
Scale: 1:100 @ A3
Drawn: EC

revision: D
revision notes: B 11/09/2024 Reduction in height of secondary element to single storey
C 08/10/2024 Alteration of dwelling to single storey following Case Officers comments
D 24/12/2024 Alterations following Pre App comments.

1:100



DK-Architects
26 Old Haymarket
Liverpool
L1 6ER
0151 231 1209 T
mail@dk-architects.com E
www.dk-architects.com W