



Key:

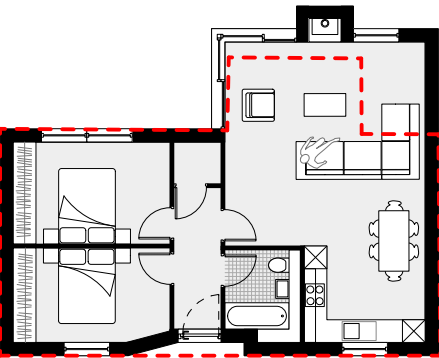


Note:

Existing bungalow retained, remodelled internally and existing outrigger extended to rear. Red dashed line identifies existing bunglaow extent.

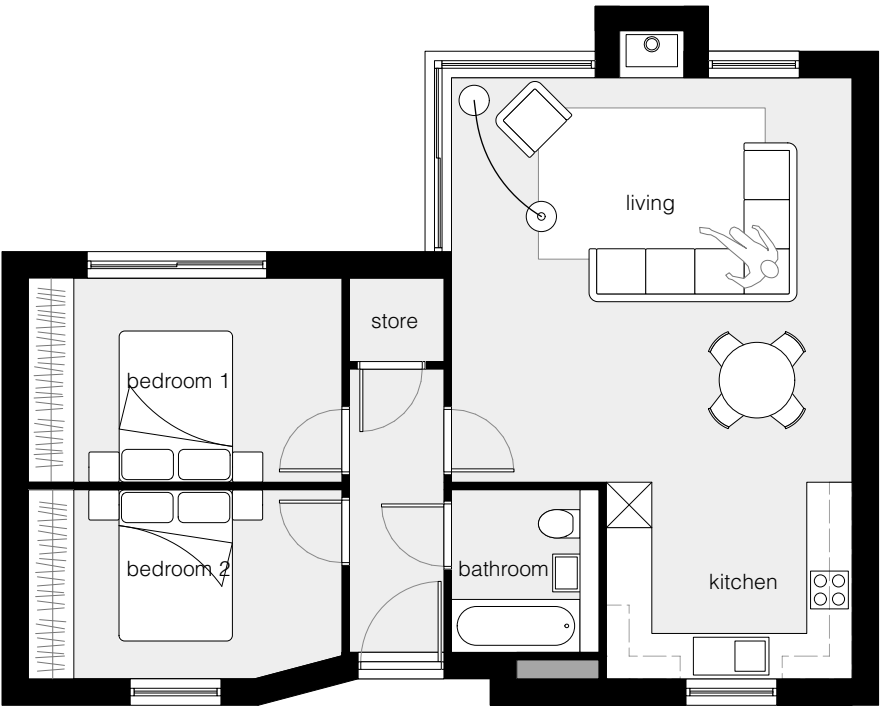

Plot 01 Ground Floor Plan
Scale 1:100 @ A3

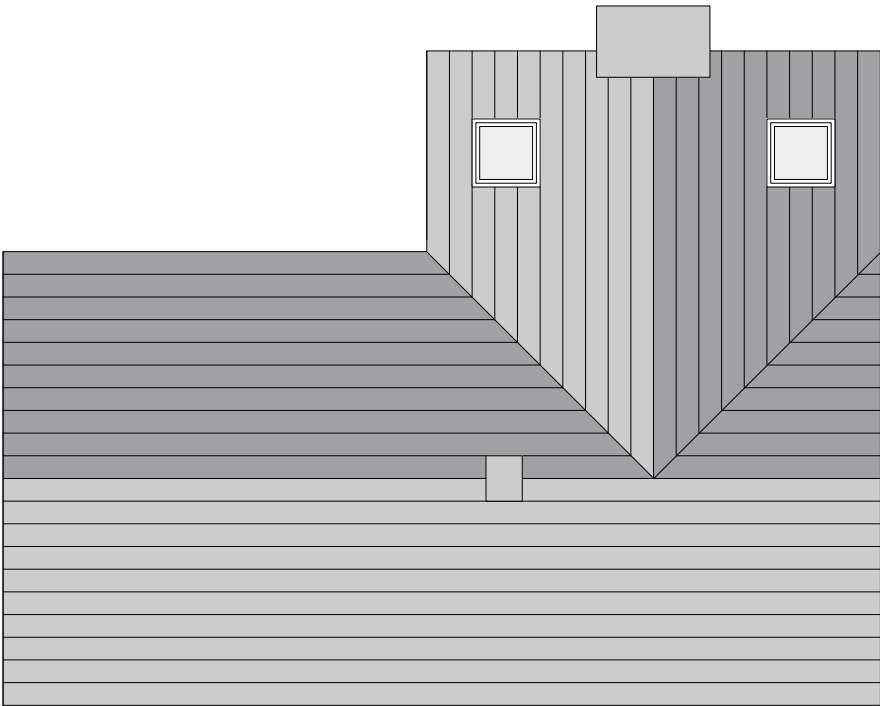

Plot 01 Roof Plan
Scale 1:100 @ A3

Drawing Title: Plot 01 Proposed Plans
Date: 12/04/2024
Drawing no: 1314-005
Scale: 1:100 @ A3
Drawn: EC

revision: C
revision notes: A 12/04/2024
B 24/12/2024 Alterations following Pre App comments.
C 06/05/2025 Local Authority requested amendments

1:100



DK-Architects

26 Old Haymarket
Liverpool
L1 6ER
0151 231 1209 T
mail@dk-architects.com E
www.dk-architects.com W