



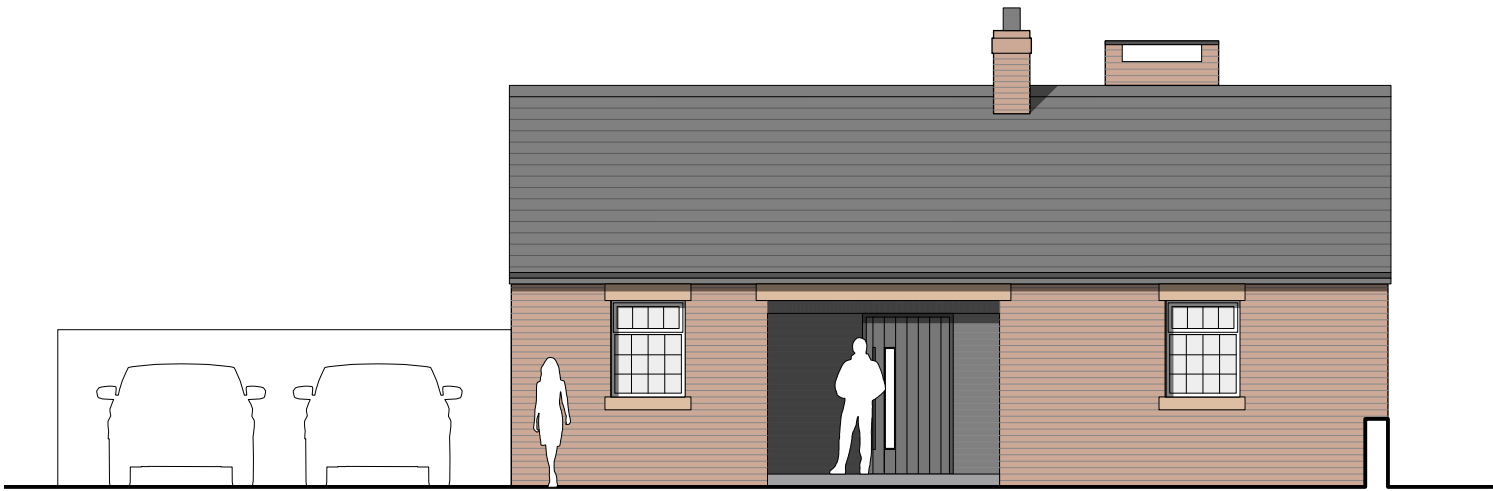


Plot 01 Front Elevation (South East facing Mill Lane)
Scale 1:100 @ A3

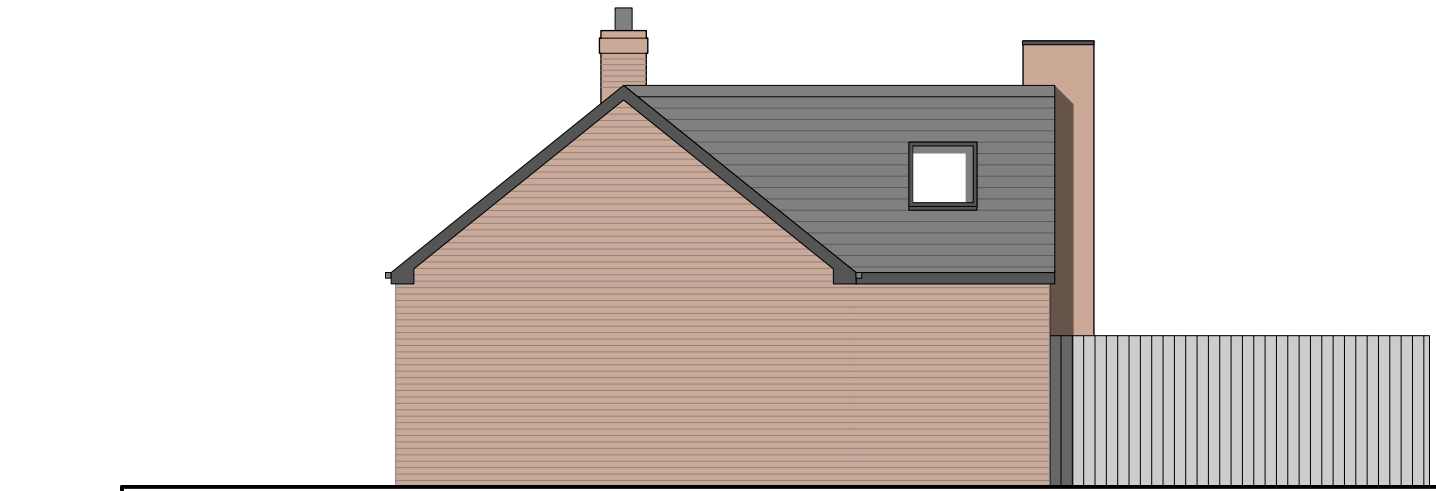

Plot 01 Front Elevation (North East)
Scale 1:100 @ A3



Plot 01 Rear Elevation (North West)
Scale 1:100 @ A3

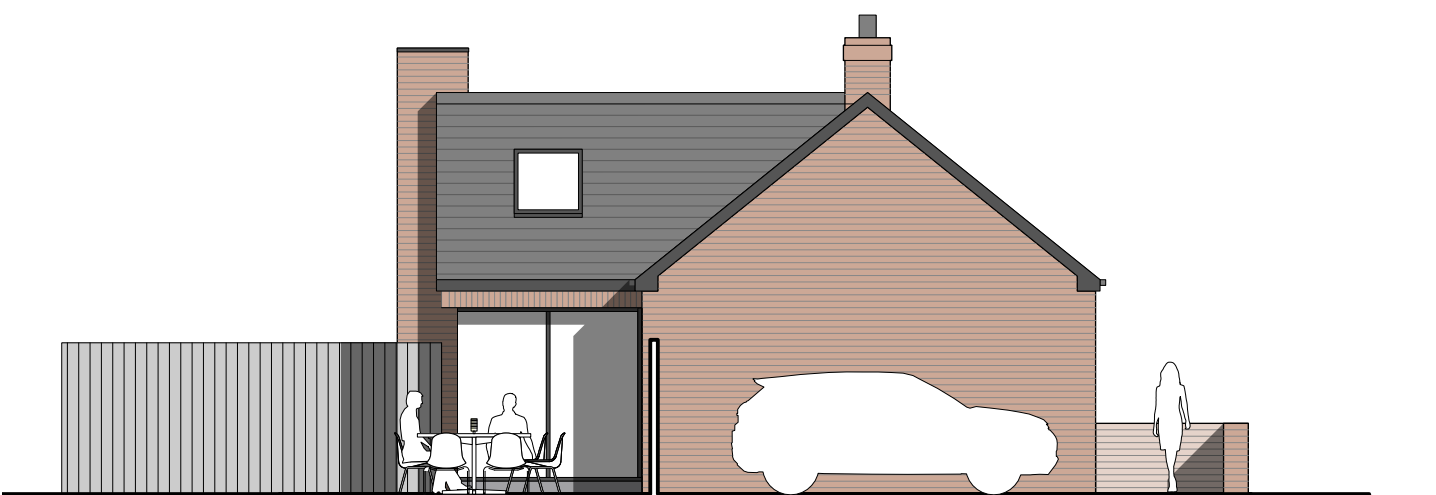

Plot 01 Side Elevation (South West)
Scale 1:100 @ A3

Drawing Title:	Plot 01 Proposed Elevations	revision:	C	06/05/2025	Local Authority requested amendments
Date:	12/04/2024	revision notes:	B	07/04/2025	
Drawing no:	1314-006		A	12/04/2024	
Scale:	1:100 @ A3				
Drawn:	EC				

1:100



DK-Architects

26 Old Haymarket
Liverpool
L1 6ER
0151 231 1209 T
mail@dk-architects.com E
www.dk-architects.com W