




Plot 01a Front Elevation (South East facing Mill Lane)
Scale 1:100 @ A3



Plot 01a Front Elevation (North East)
Scale 1:100 @ A3



Plot 01a Rear Elevation (North West)
Scale 1:100 @ A3

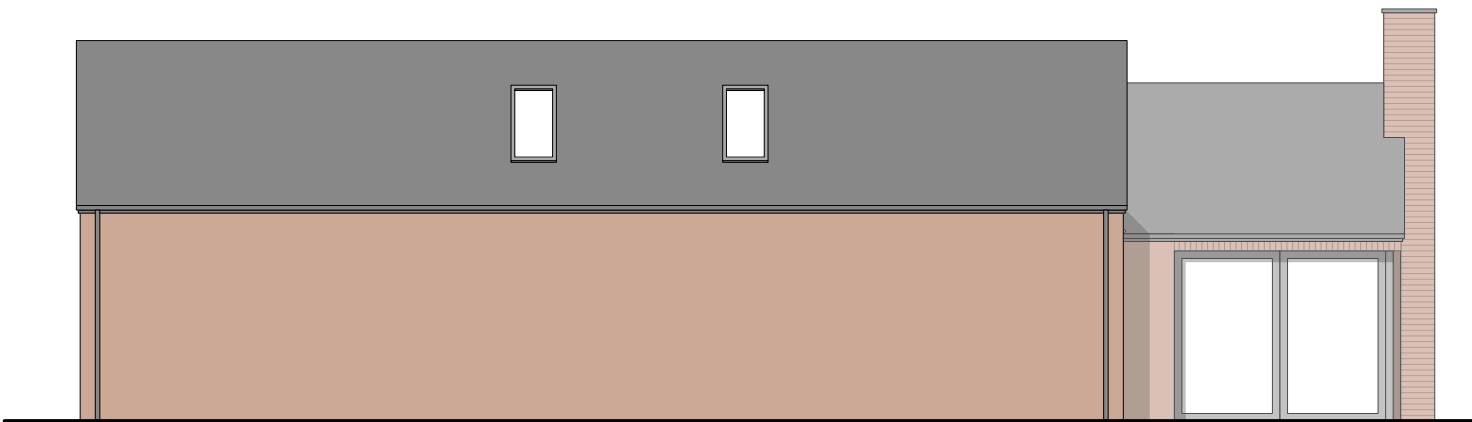

Plot 01a Side Elevation (South West)
Scale 1:100 @ A3

Drawing Title:	Plot 01A Proposed Elevations	revision:	D	06/05/2025	Local Authority requested amendments
Date:	12/04/2024	revision notes:	C	24/12/2024	Alterations following Pre App comments.
Drawing no:	1314-008		B	11/09/2024	Reduction in height of secondary element to single storey
Scale:	1:100 @ A3				
Drawn:	EC				

1:100



DK-Architects

26 Old Haymarket
Liverpool
L1 6ER
0151 231 1209 T
mail@dk-architects.com E
www.dk-architects.com W