


20 Elstree Court
Widnes WA8 3EP
Telephone 0151 420 7895

DWG No.	L35 2UQ/100C/02		
TITLE	Existing Block Plan, Roof Plan & Site Plan		
PROJECT	Proposed Development to 100C Dragon Lane Whiston L35 2UQ		
CLIENT	Mr. & Mrs. Davies		
DATE	09/11/2021		
SCALE AT A4	1 : 200		

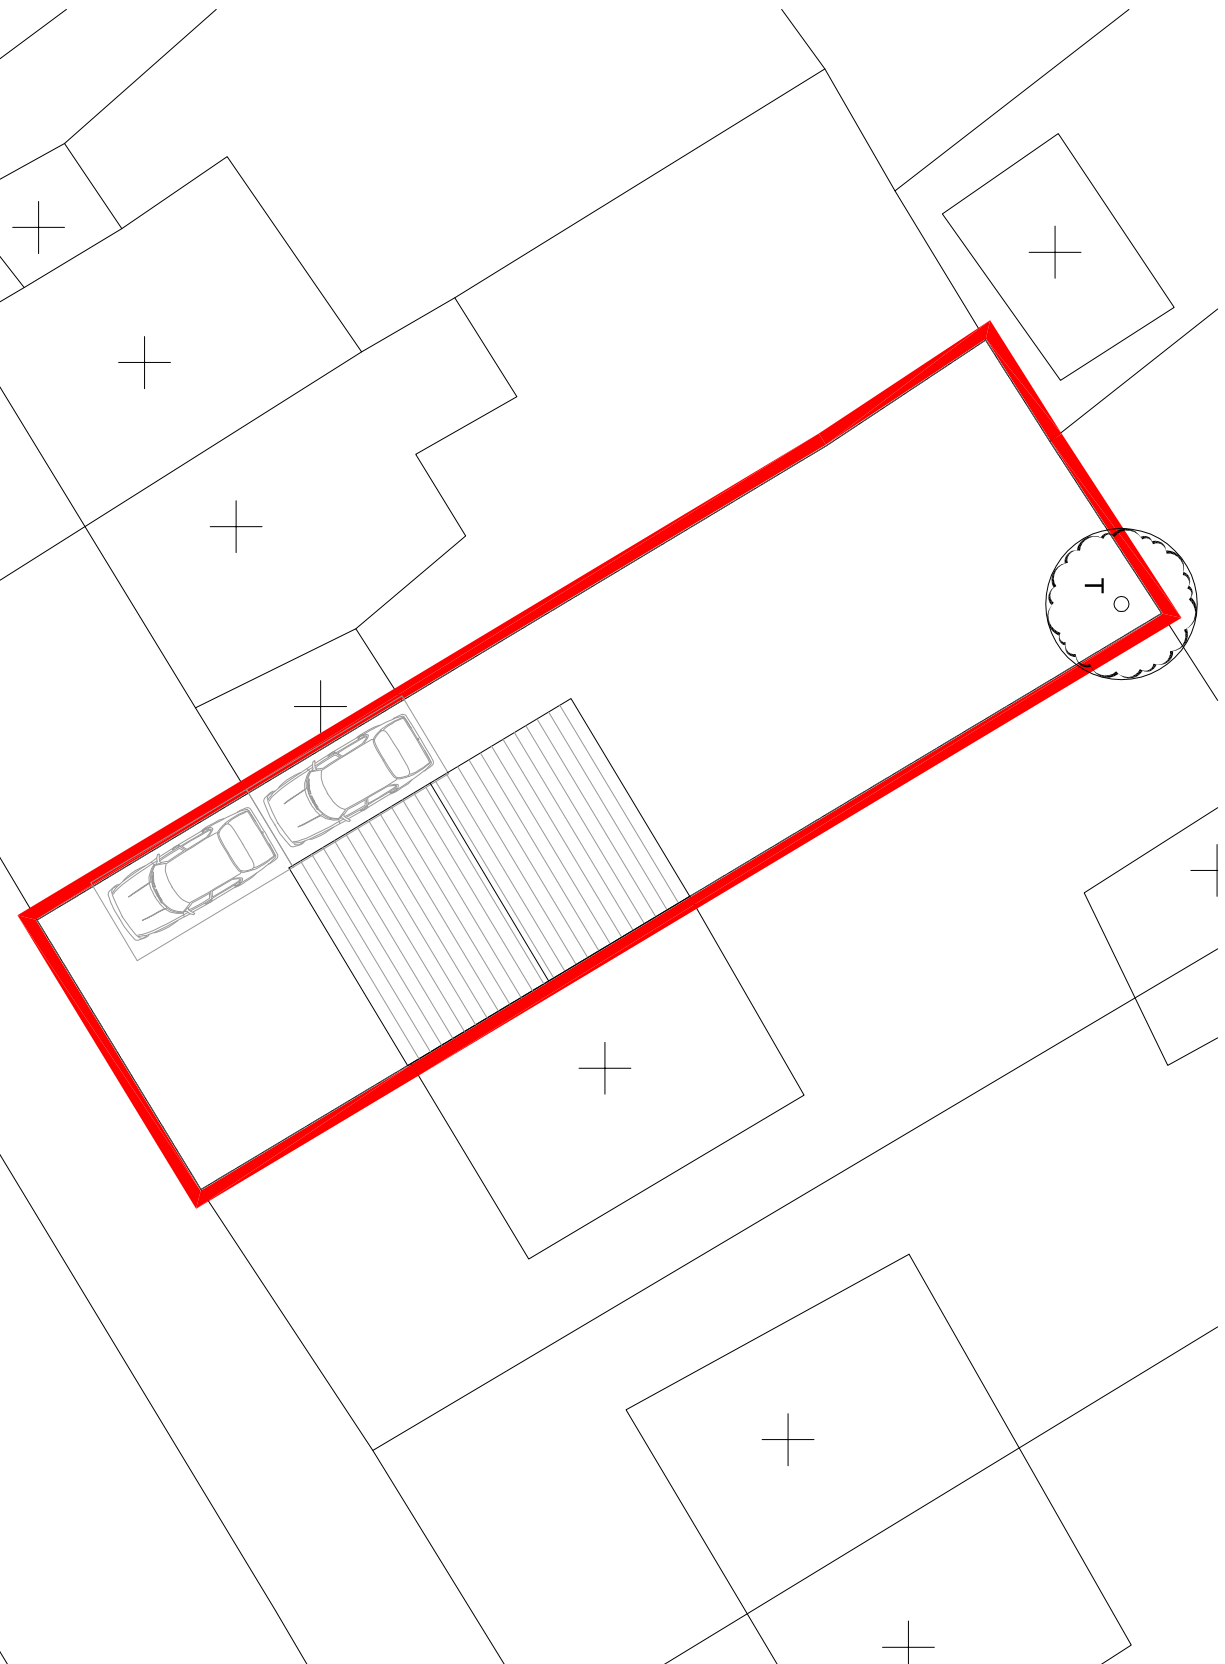