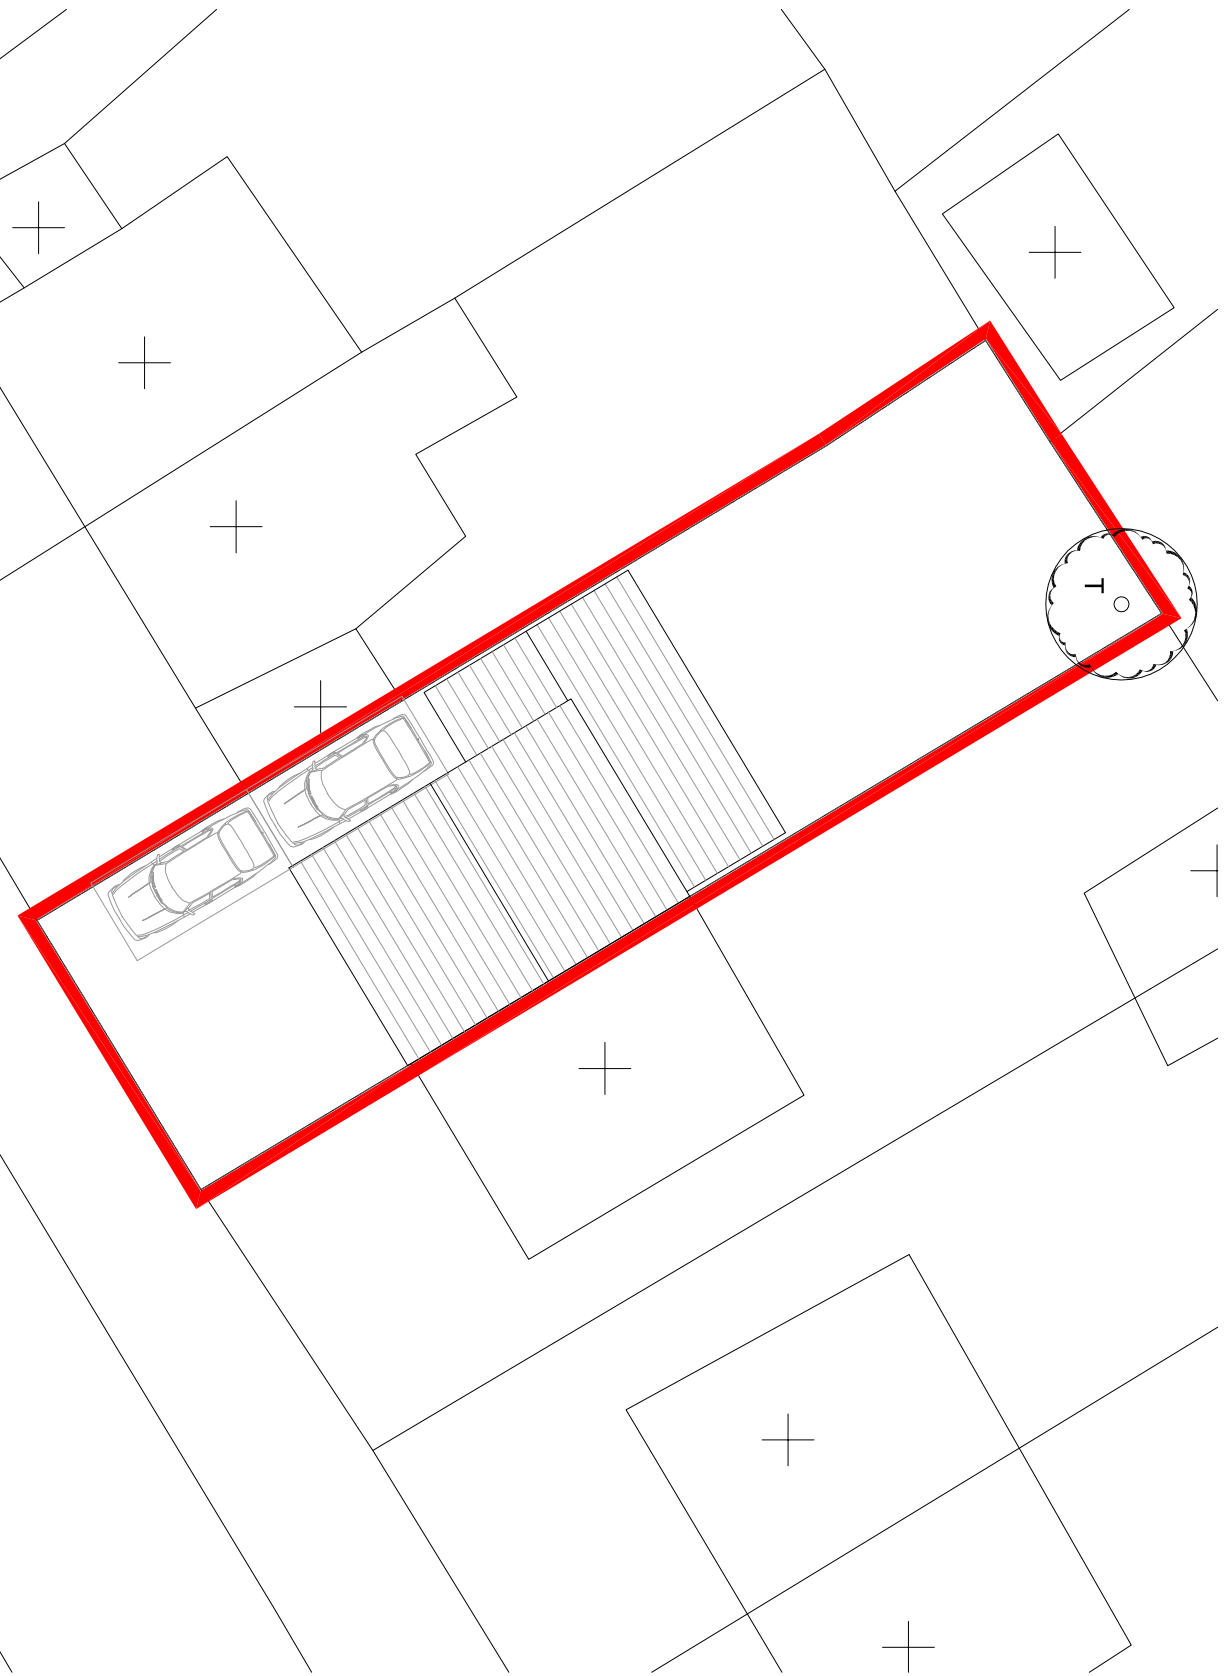


1:200

1:1

DWG No.
L35 2UQ/100C/03

TITLE
Proposed Block Plan,
Roof Plan & Site Plan

PROJECT
Proposed Development to
100C Dragon Lane
Whiston
L35 2UQ

CLIENT
Mr. & Mrs. Davies

DATE
09/11/2021

SCALE AT A4
1 : 200