
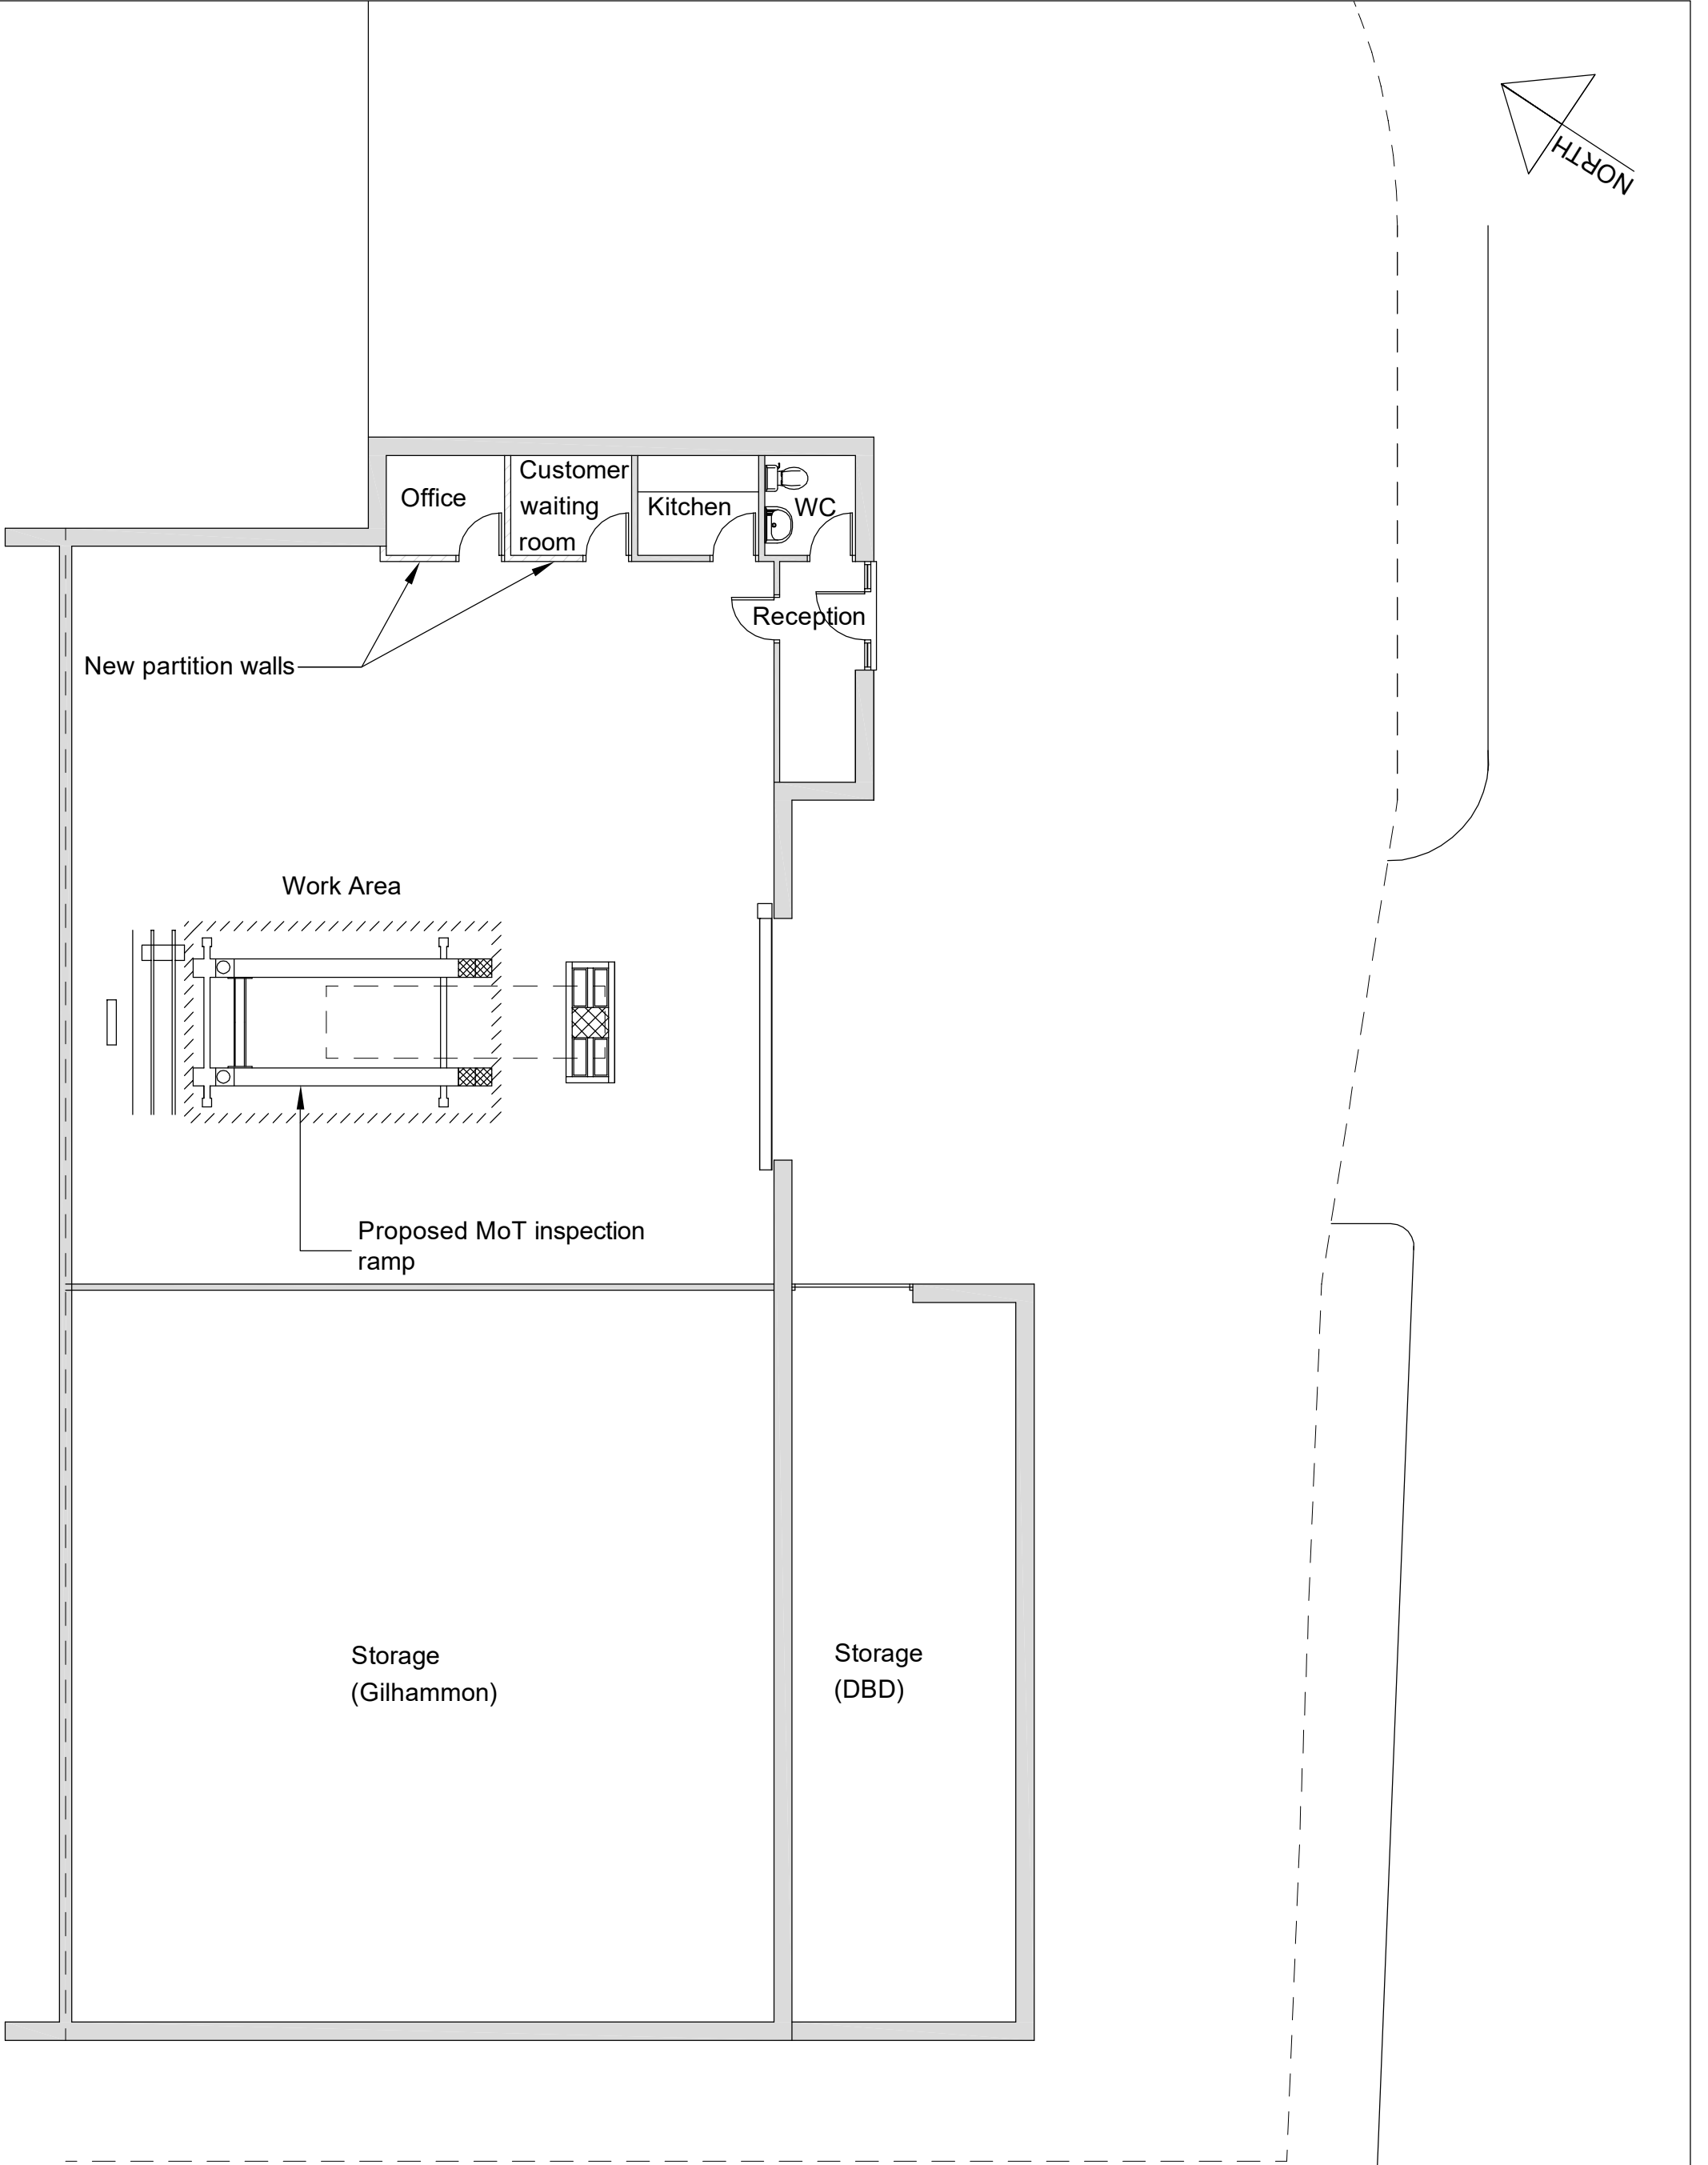


PROPOSED :
Ground Floor Plan

 

'A' : Scale bar added : 24 May 2024
PROPOSED MOT INSPECTION BAY

'1 BRICKFIELDS',
Huyton, Knowsley

Scale 1:100@A3
Date May 2024

Drg No.
BHK/P1(a)