


Brickfields

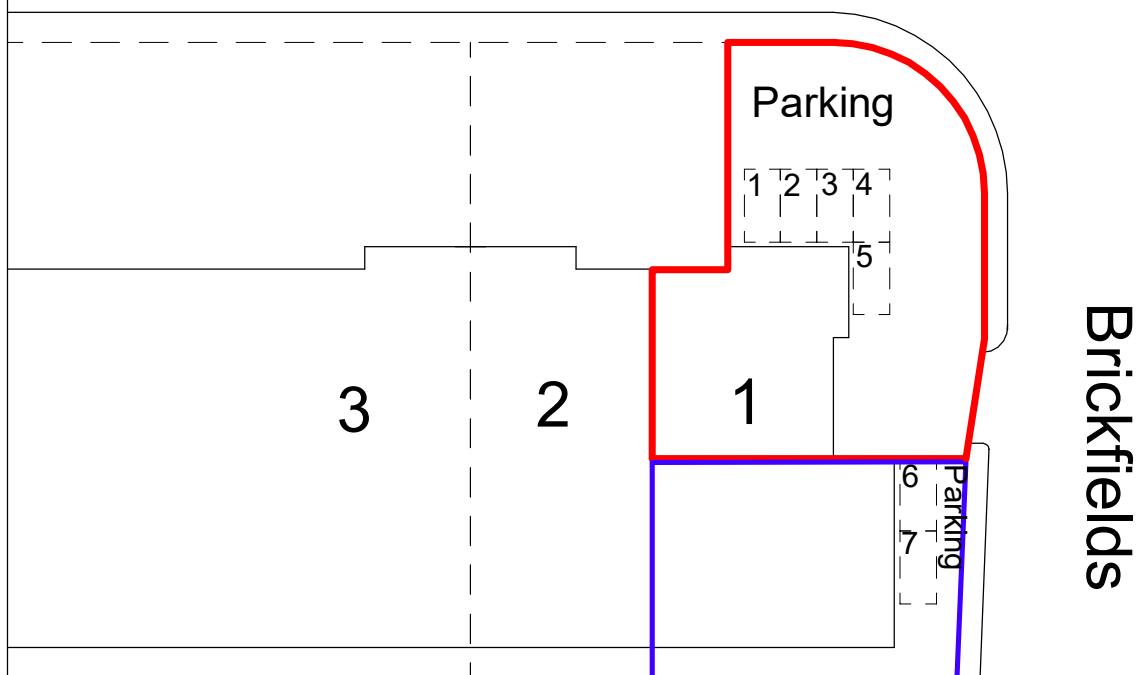

0 1 2 3 4 5m
Scale Bar

'A' : Scale bar added : 24 May 2024

PROPOSED MOT INSPECTION BAY

**'1 BRICKFIELDS',
Huyton, Knowsley**

Scale 1:500@A4

Date May 2024

Drg No.

BHK/P2(a)

**PROPOSED :
Site Plan**