



NOTES
All dimensions to be checked on site. Figured dimensions to be read in preference to scaled. Drawing author accepts no responsibility for any unauthorised amendments to the drawing and does not permit unauthorised copying of the drawing. This drawing is copyright and remains the property of drawing author unless otherwise agreed.

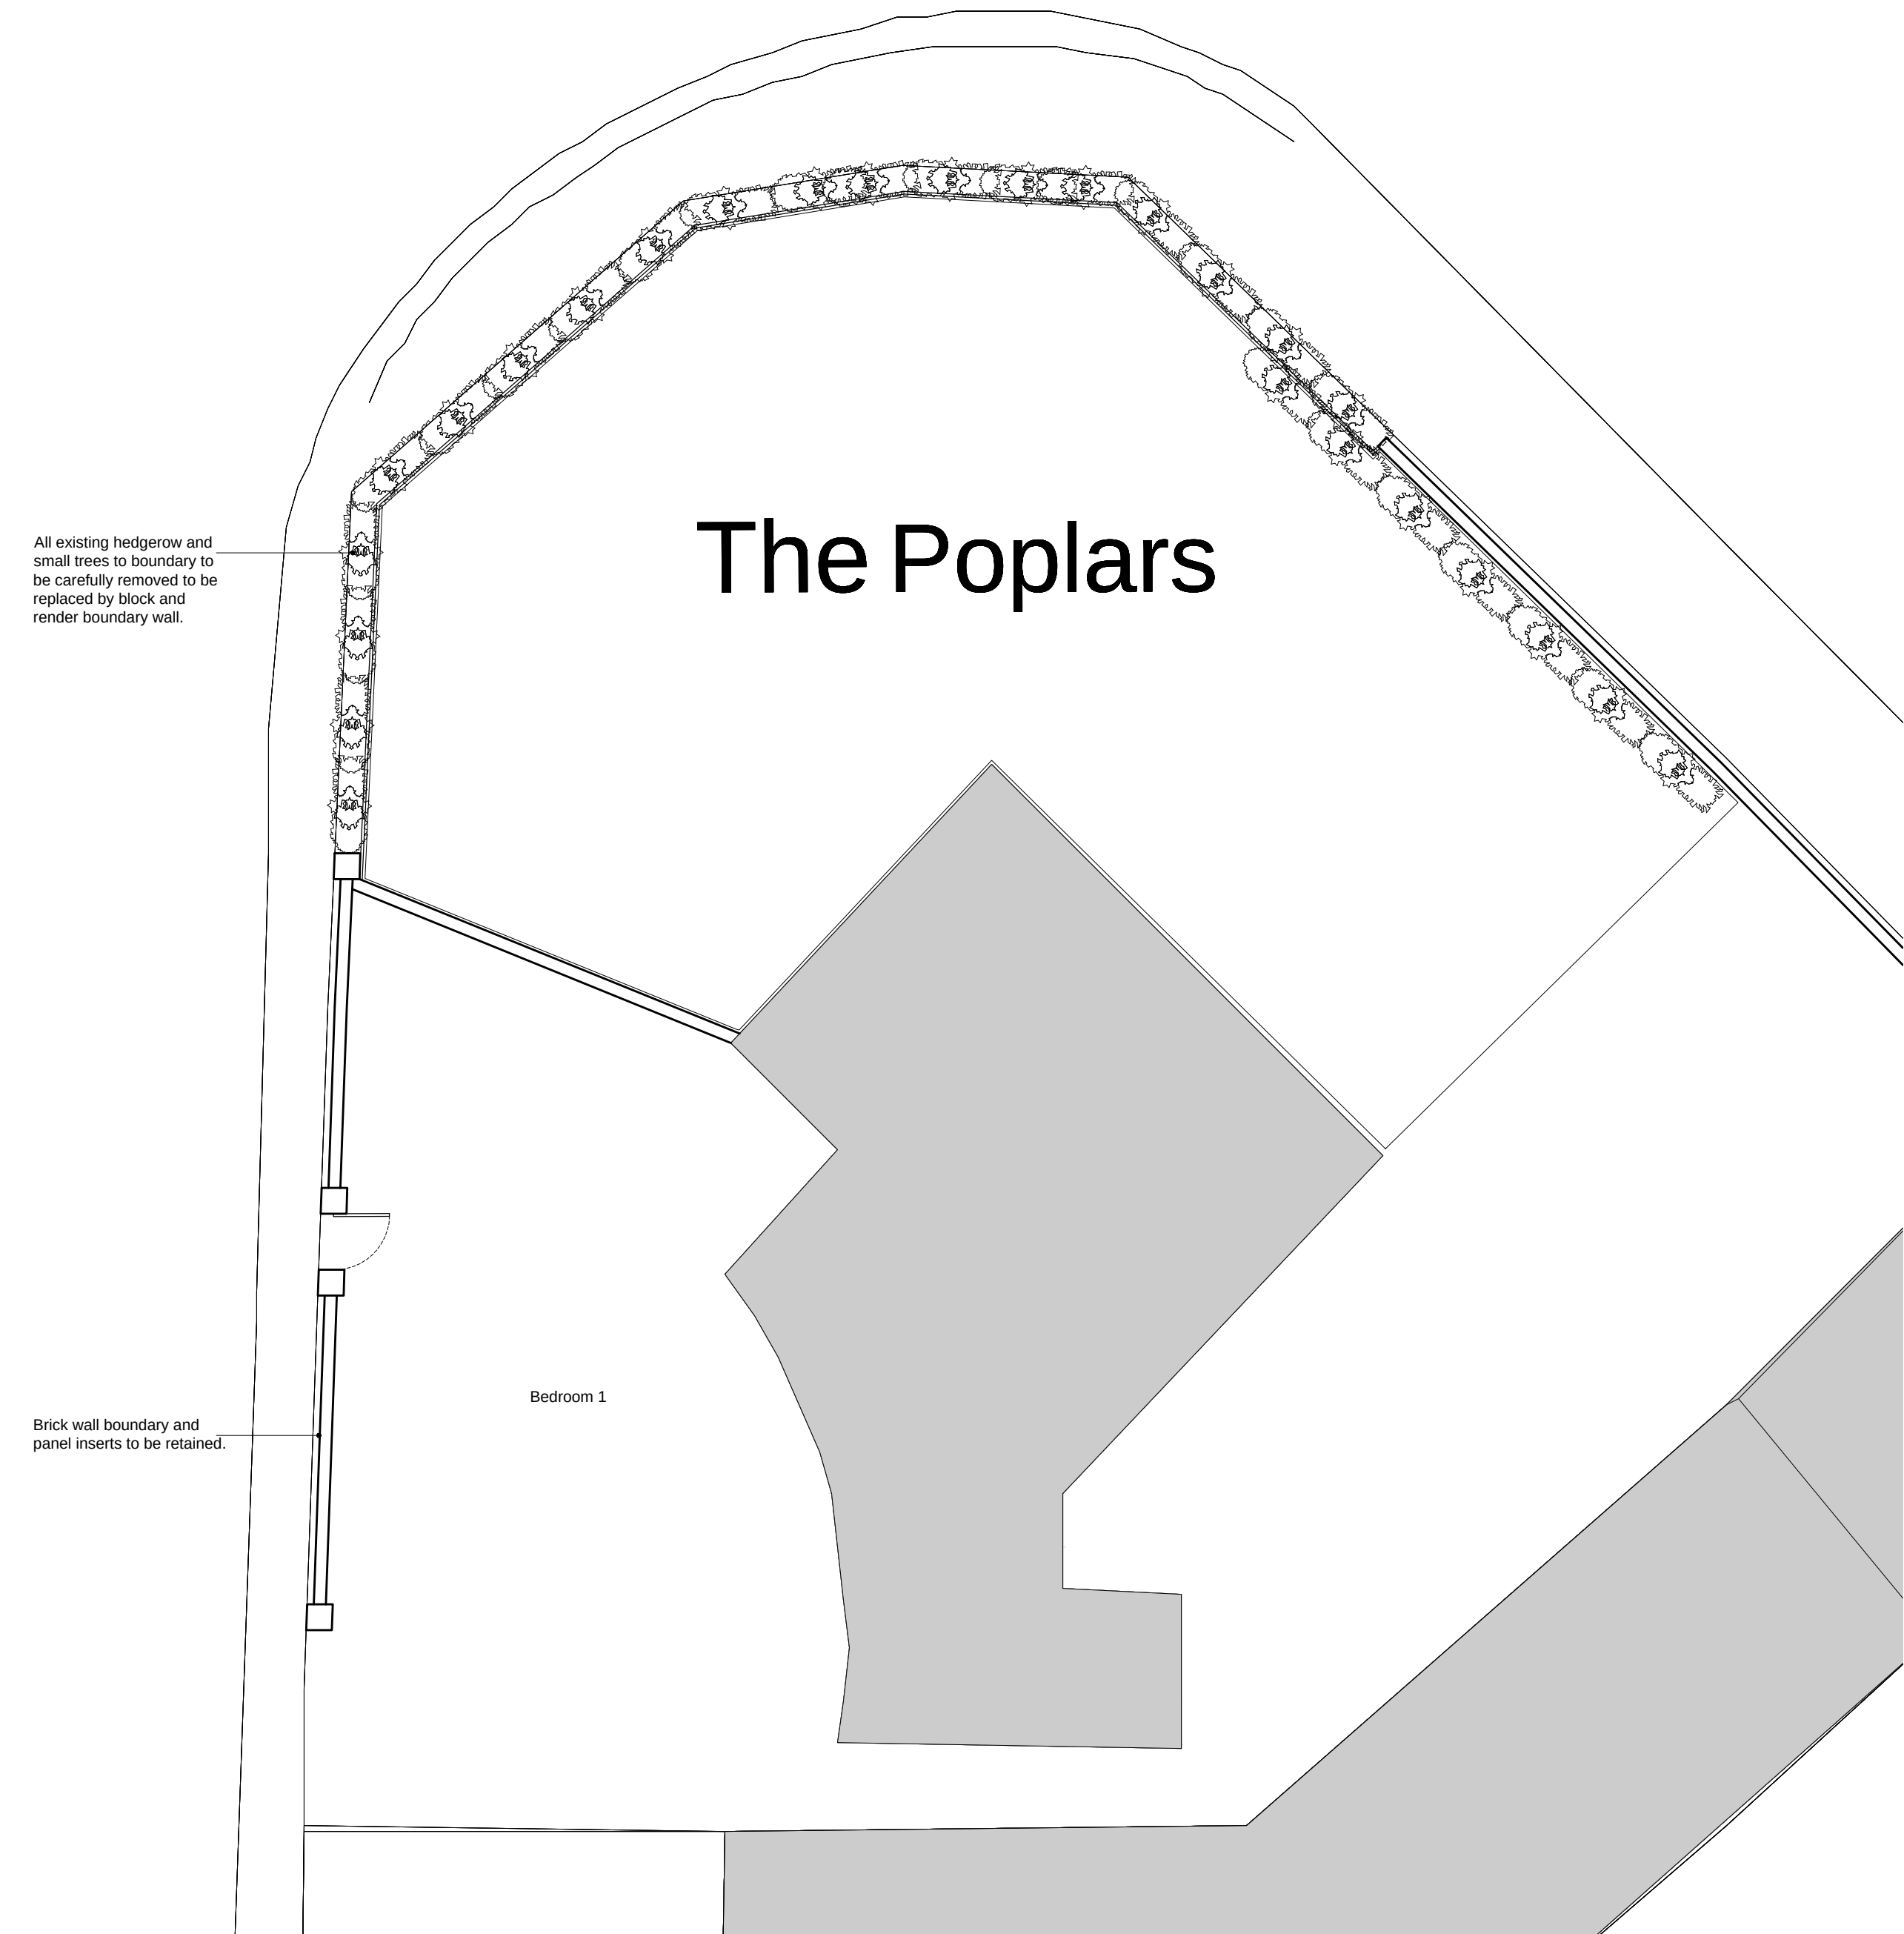

Existing Ground Floor (Site Plan)
Scale 1:100

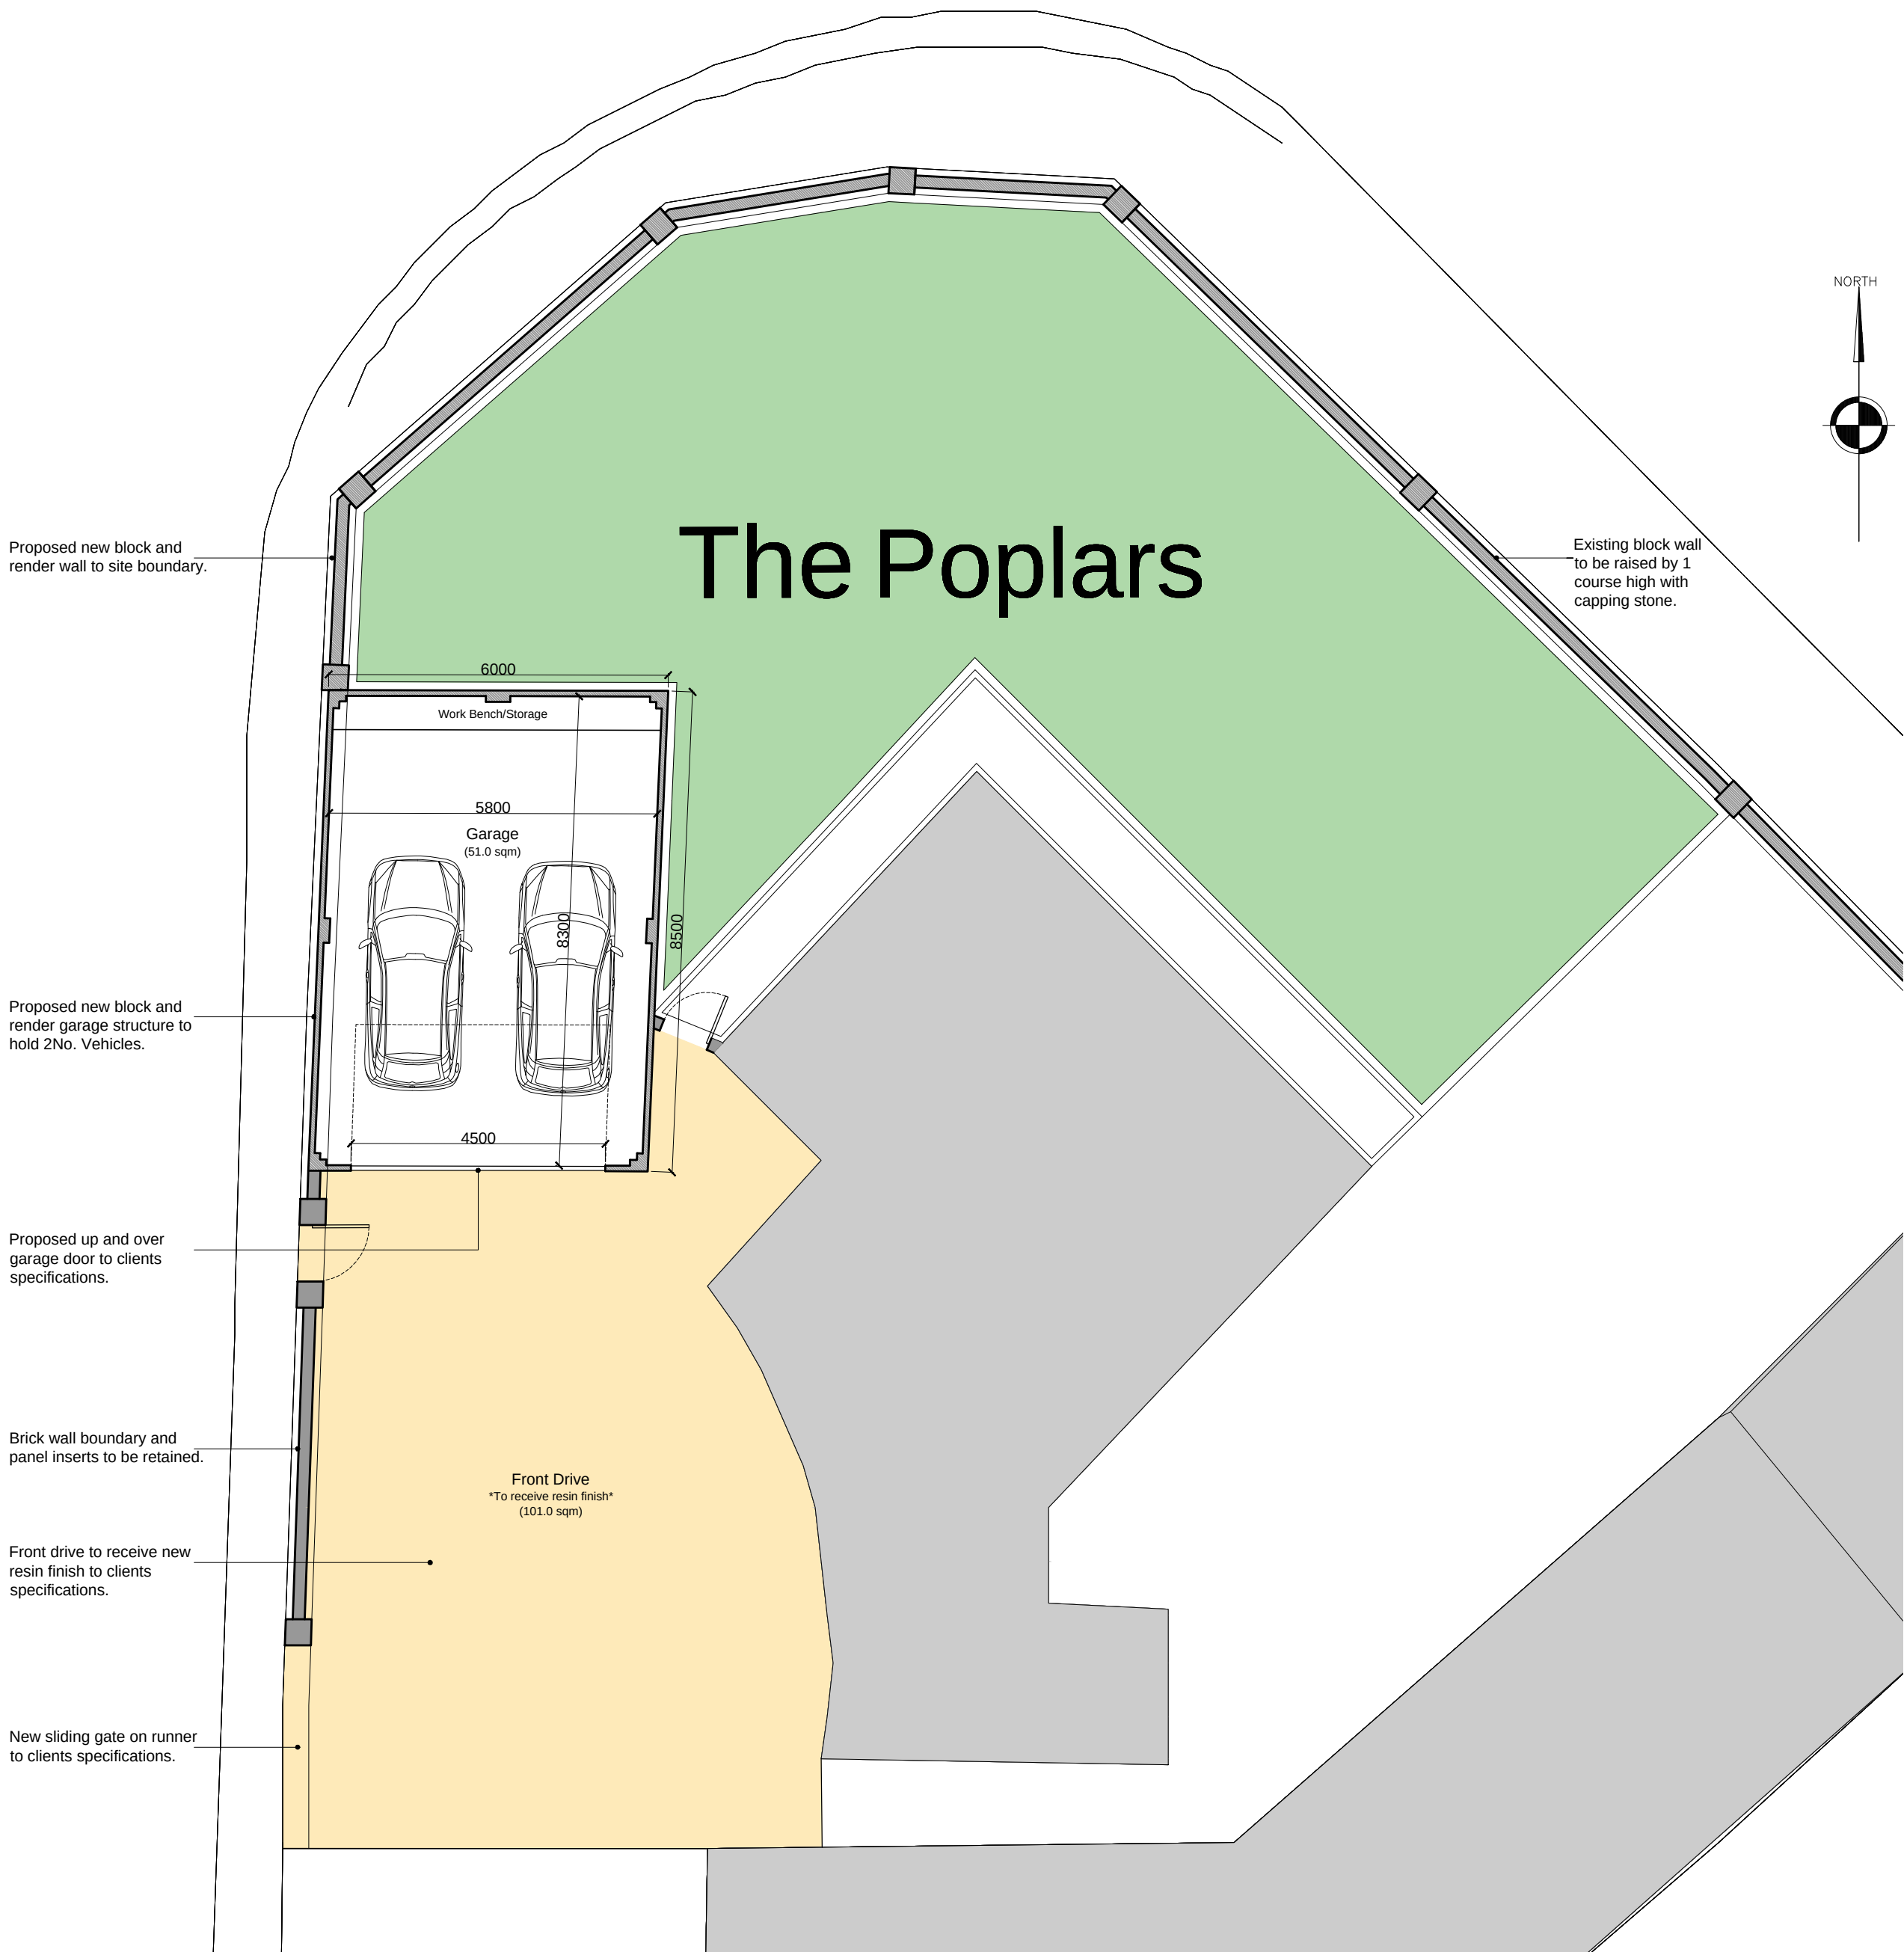

Proposed Ground Floor (Site Plan)
Scale 1:100




Location Plan
Scale 1:1250




Boundary block wall on Tarbock Road measuring at 2375mm at its highest point and 2150mm at its lowest point. Block wall with coping stone.




Corner of Tarbock and Wheathill Road boundary is a 1.8m high close boarded timber fence with small trees and hedgerow to be removed and replaced with blockwork wall with render finish.

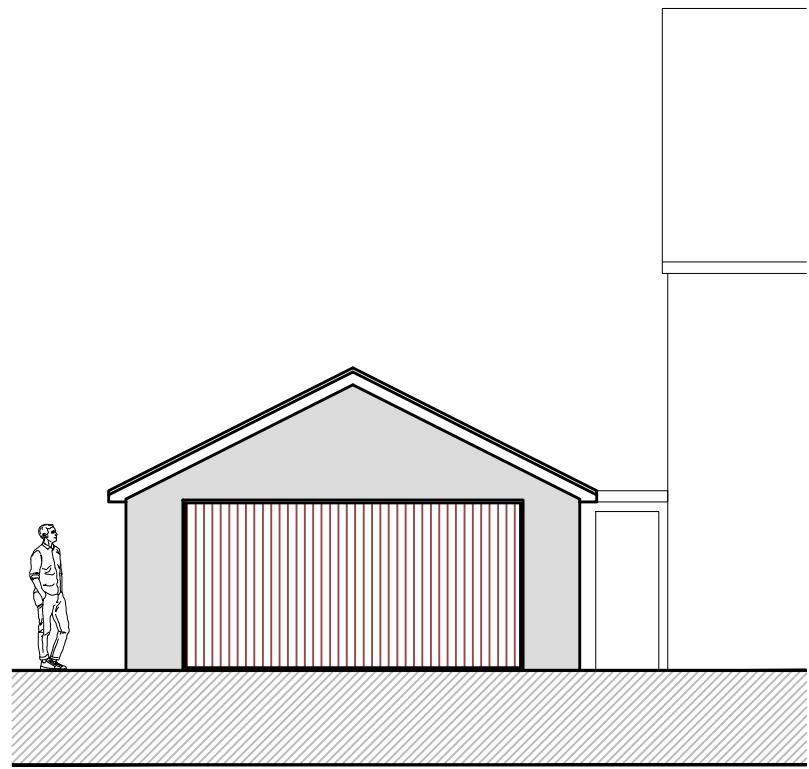


Proposed Front Elevation
Scale 1:100

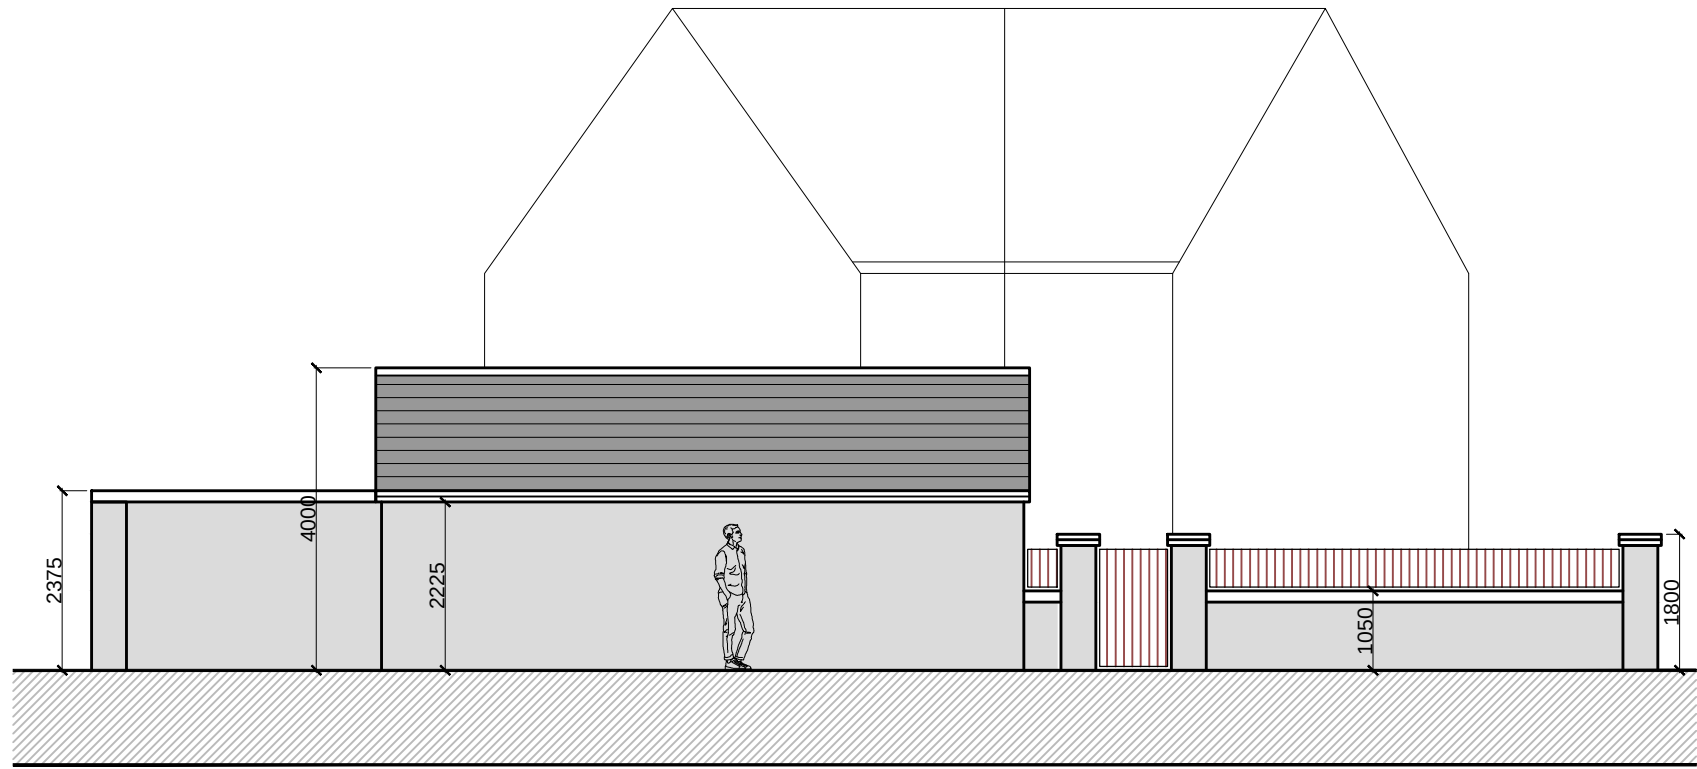


Proposed Side (Street) Elevation
Scale 1:100

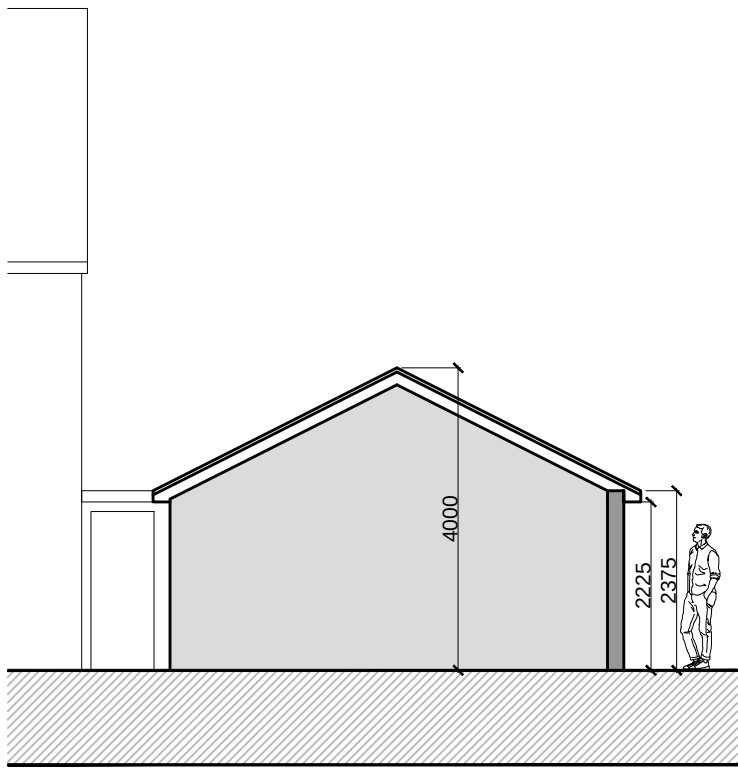


Proposed Rear Elevation
Scale 1:100

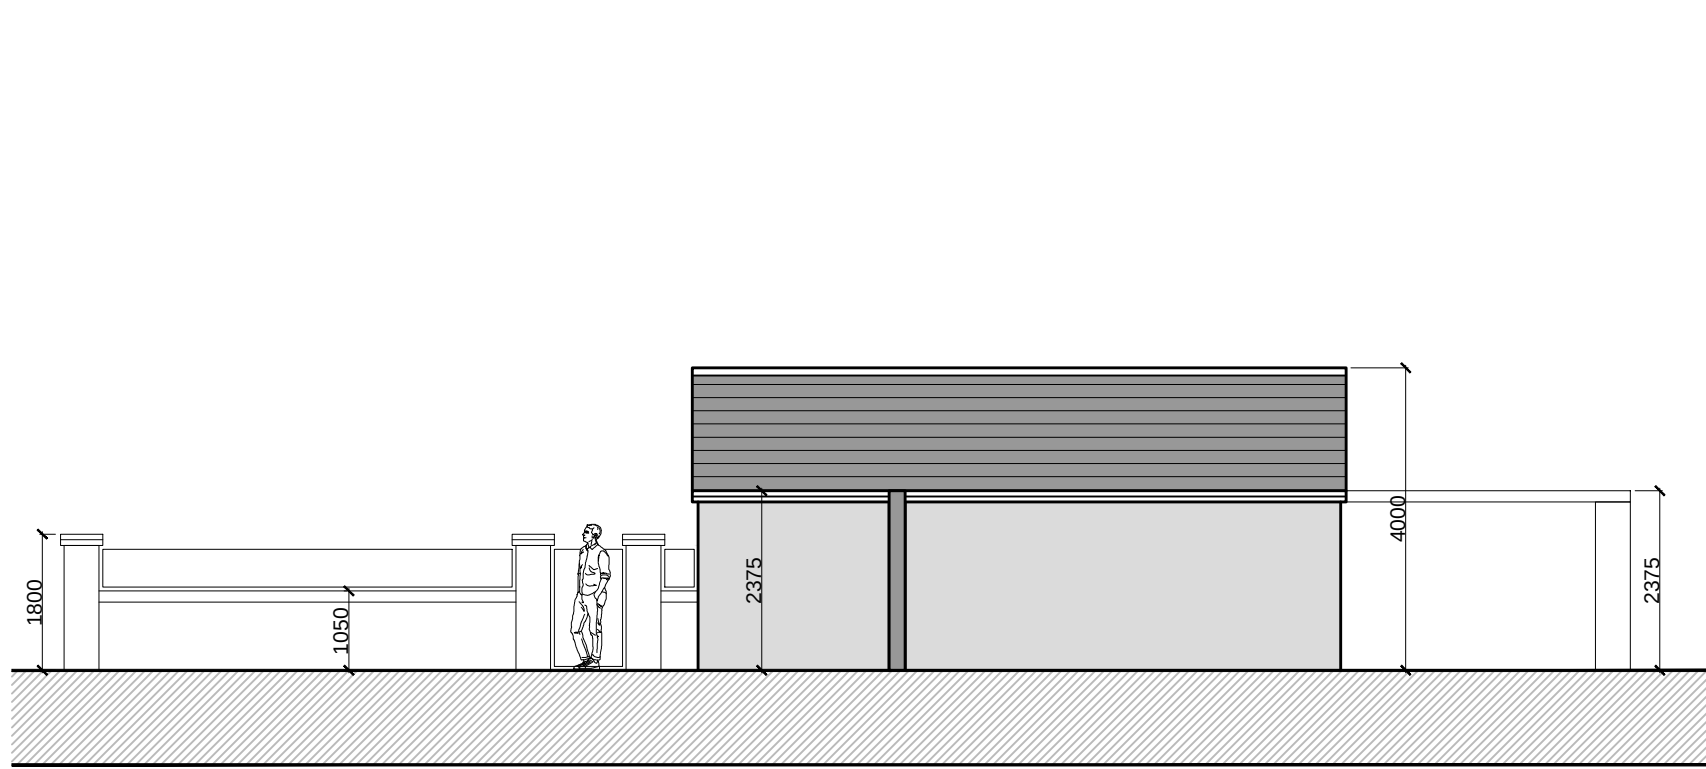


Proposed Side (Site) Elevation
Scale 1:100

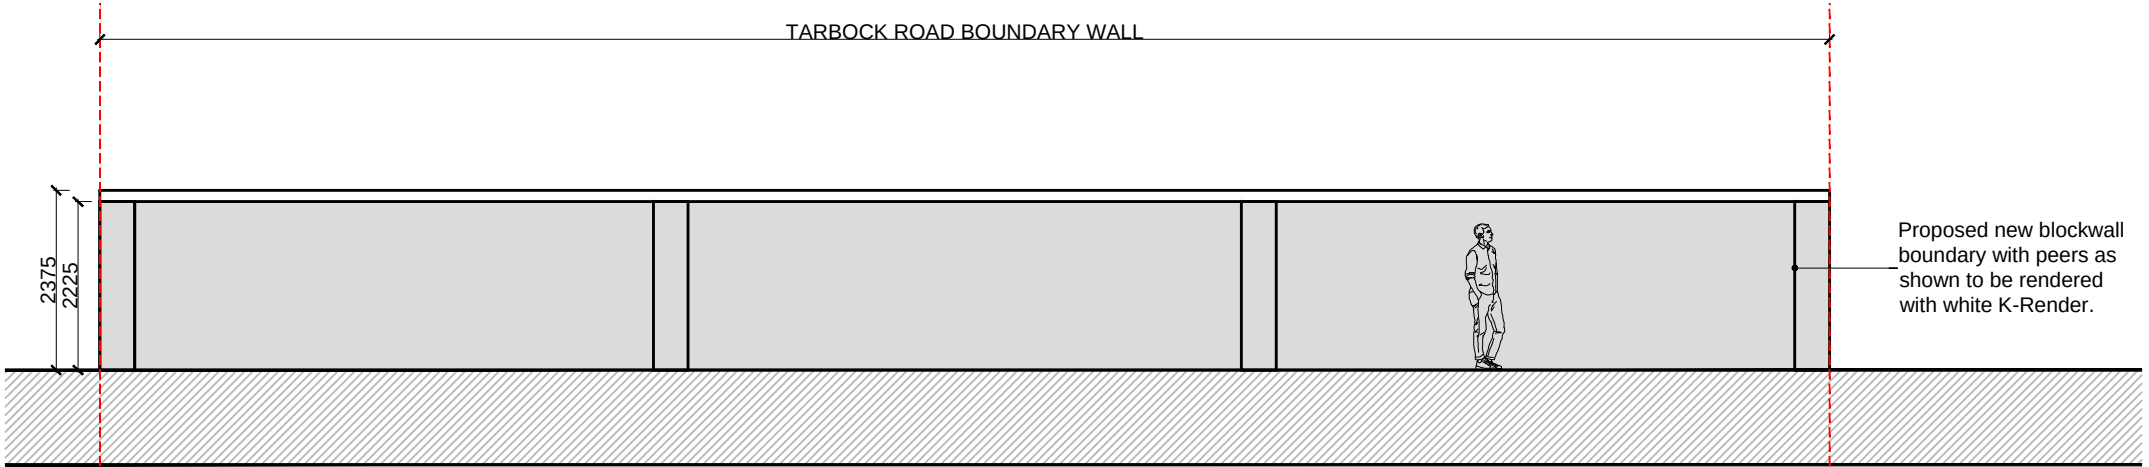

Proposed Boundary (Tarbock Road) Elevation
Scale 1:100

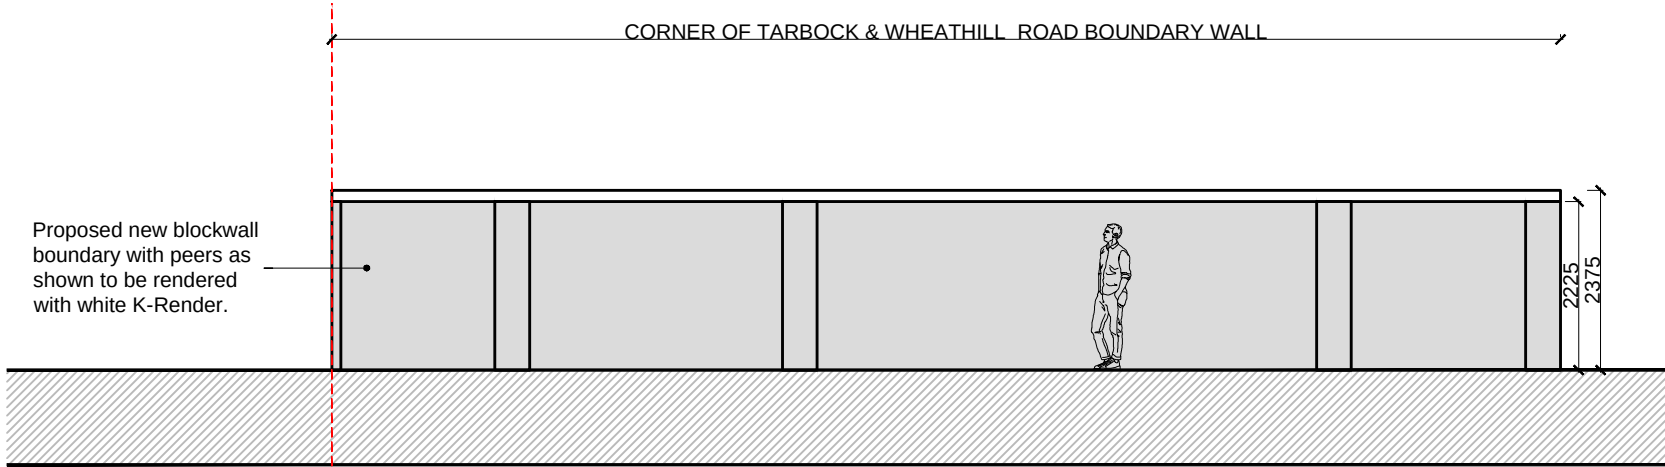

Proposed Boundary Corner (Tarbock/Wheathill Road) Elevation
Scale 1:100

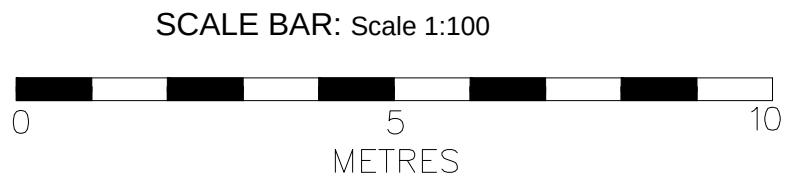

Version	Amendment	Drawn & Date	Checked & Date	Approved & Date
McGovern Architectural Design				
Telephone: 0713208076 Email: wmgovernarchitecturaldesign@gmail.com				
Internal Project Number: 100				
Client: Milton And Chase Ltd				
Project Name: "The Poplars" Wheathill Rd, Tarbock Green, Liverpool L36 0SA				
Drawing Title: Existing & Proposed Plans				
Scale SHOWN	Original Size A1	*		
Date DEC_2024	Drawn MMC	Checked MMC	Approved +	Status PLANNING
Drawing Number				Revision A

PL_01