

EXISTING CHIMNEY BEYOND REPAIR AND TO BE DEMOLISHED

PROPOSED PITCH ROOF TO NEW SIDE EXTENSION. PITCH AND TILES TO MATCH EXISTING. RIDGE TO TIE IN WITH EXISTING RIDGE

PROPOSED FASCIA AND GUTTERS TO MATCH EXISTING

CORNER BRICKWORK DETAILING TO FRONT ELEVATION TO MATCH EXISTING PROPERTY

PROPOSED WINDOWS WITH GLAZING BARS TO TIE IN WITH EXISTING FENESTRATION.


BRICKWORK REVEAL AND HEAD DETAILS TO ALL PROPOSED WINDOWS AND DOORS TO MATCH EXISTING PROPERTY

FACING BRICKWORK TO PROPOSED EXTENSION. COLOUR, FINISH AND BOND ALL TO MATCH EXISTING PROPERTY

PROPOSED CANOPY TO RELOCATED ENTRANCE. ROOF PITCH AND TILES TO MATCH EXISTING. HARDWOOD TIMBER FRAME AND COLUMNS TO MATCH PREVIOUS CANOPY

The use of this data by the recipient acts as an agreement of the following statements. Do not use this data if you do not agree with any of the following statements:-
MSM has co-ordinated relevant information received from third parties, but are not responsible for the content of the information received from others.
The controlled version of this drawing should be viewed in DWF or PDF format not DWG or other formats. All prints of this drawing must be made in full colour.
Do not scale the drawing. Use figured dimensions in all cases. Check all dimensions on site. Report any discrepancies in writing to Ryder before proceeding.


Scale Bar (m)
0 1 2 4 8

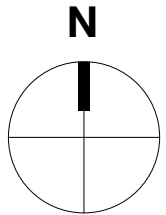

02 3D View - FRONT



03 3D View - REAR

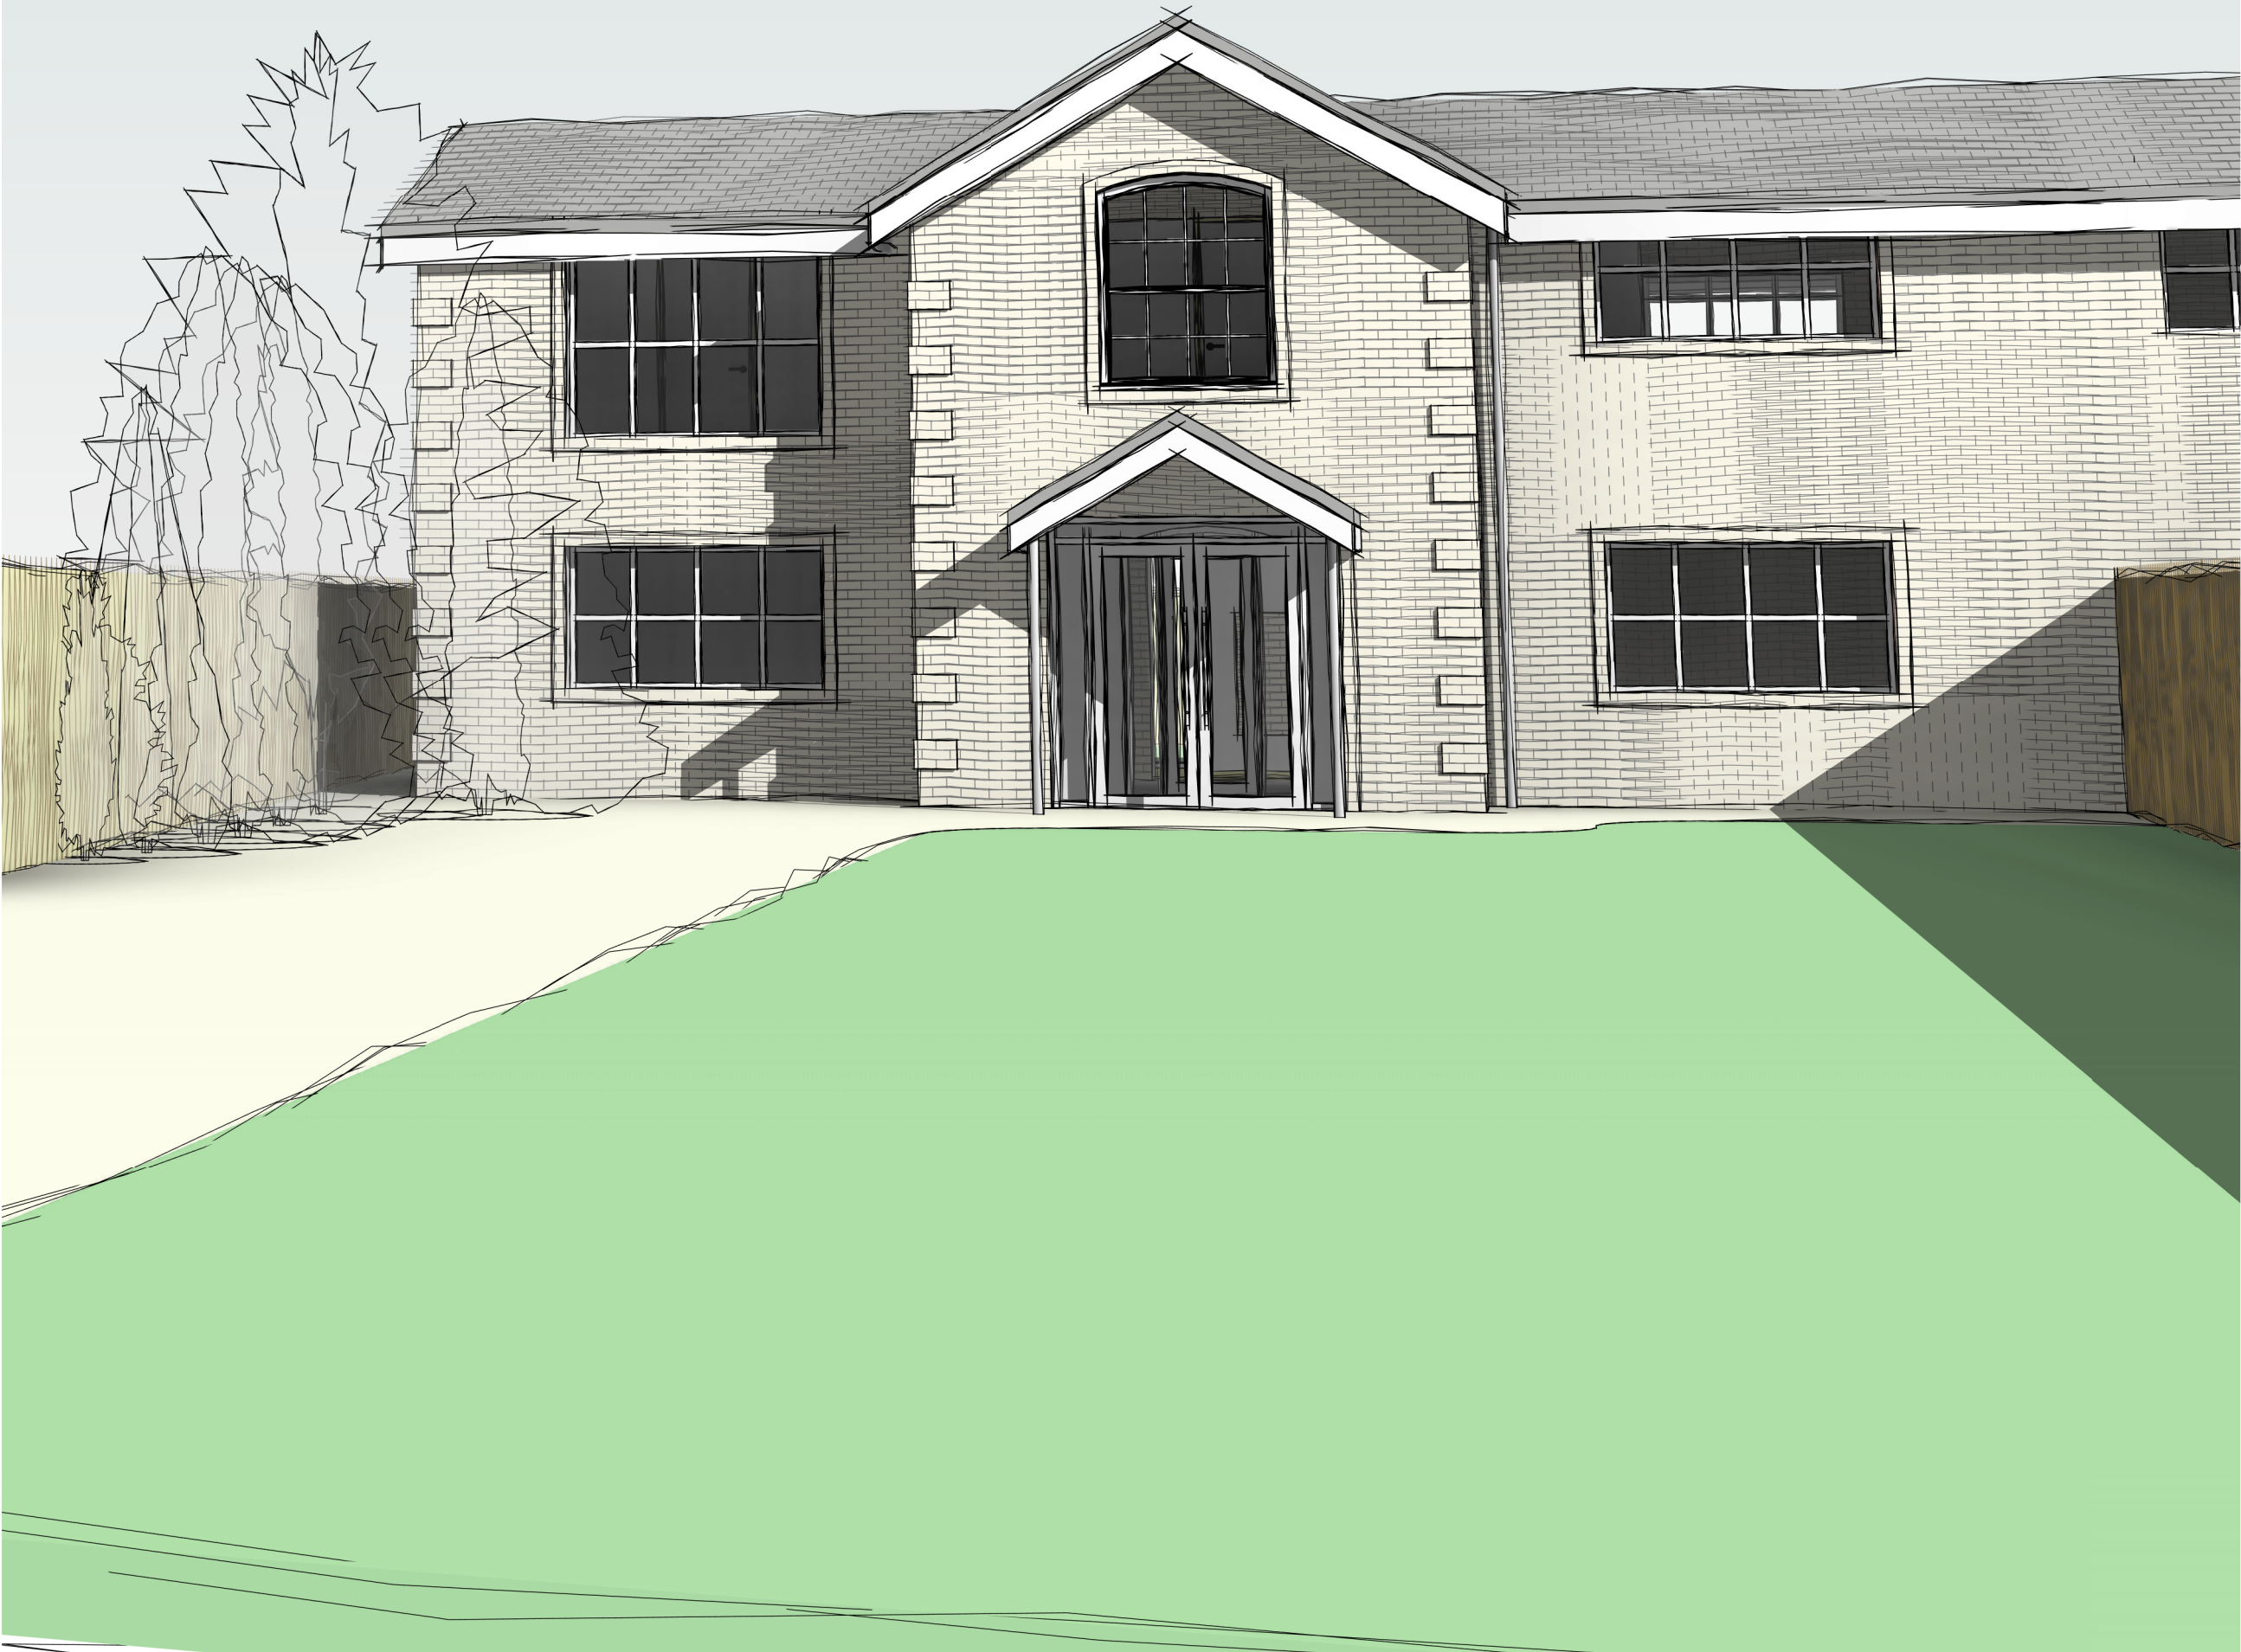

01 3D View - FROM KNOWSLEY LANE

Rev	Description	Drawn	Checked	Date
Suitability				

Project
CHRIS O'HARE
22 KNOWSLEY LANE
MERSEYSIDE

Drawing
Views

Drawing Number	Originator	Zone	Level	Type	Role	Number
Project ID	MSM	-	-	-	A	3030
Project Number	Scale at A1		Status	Revision		
0022-KL						