



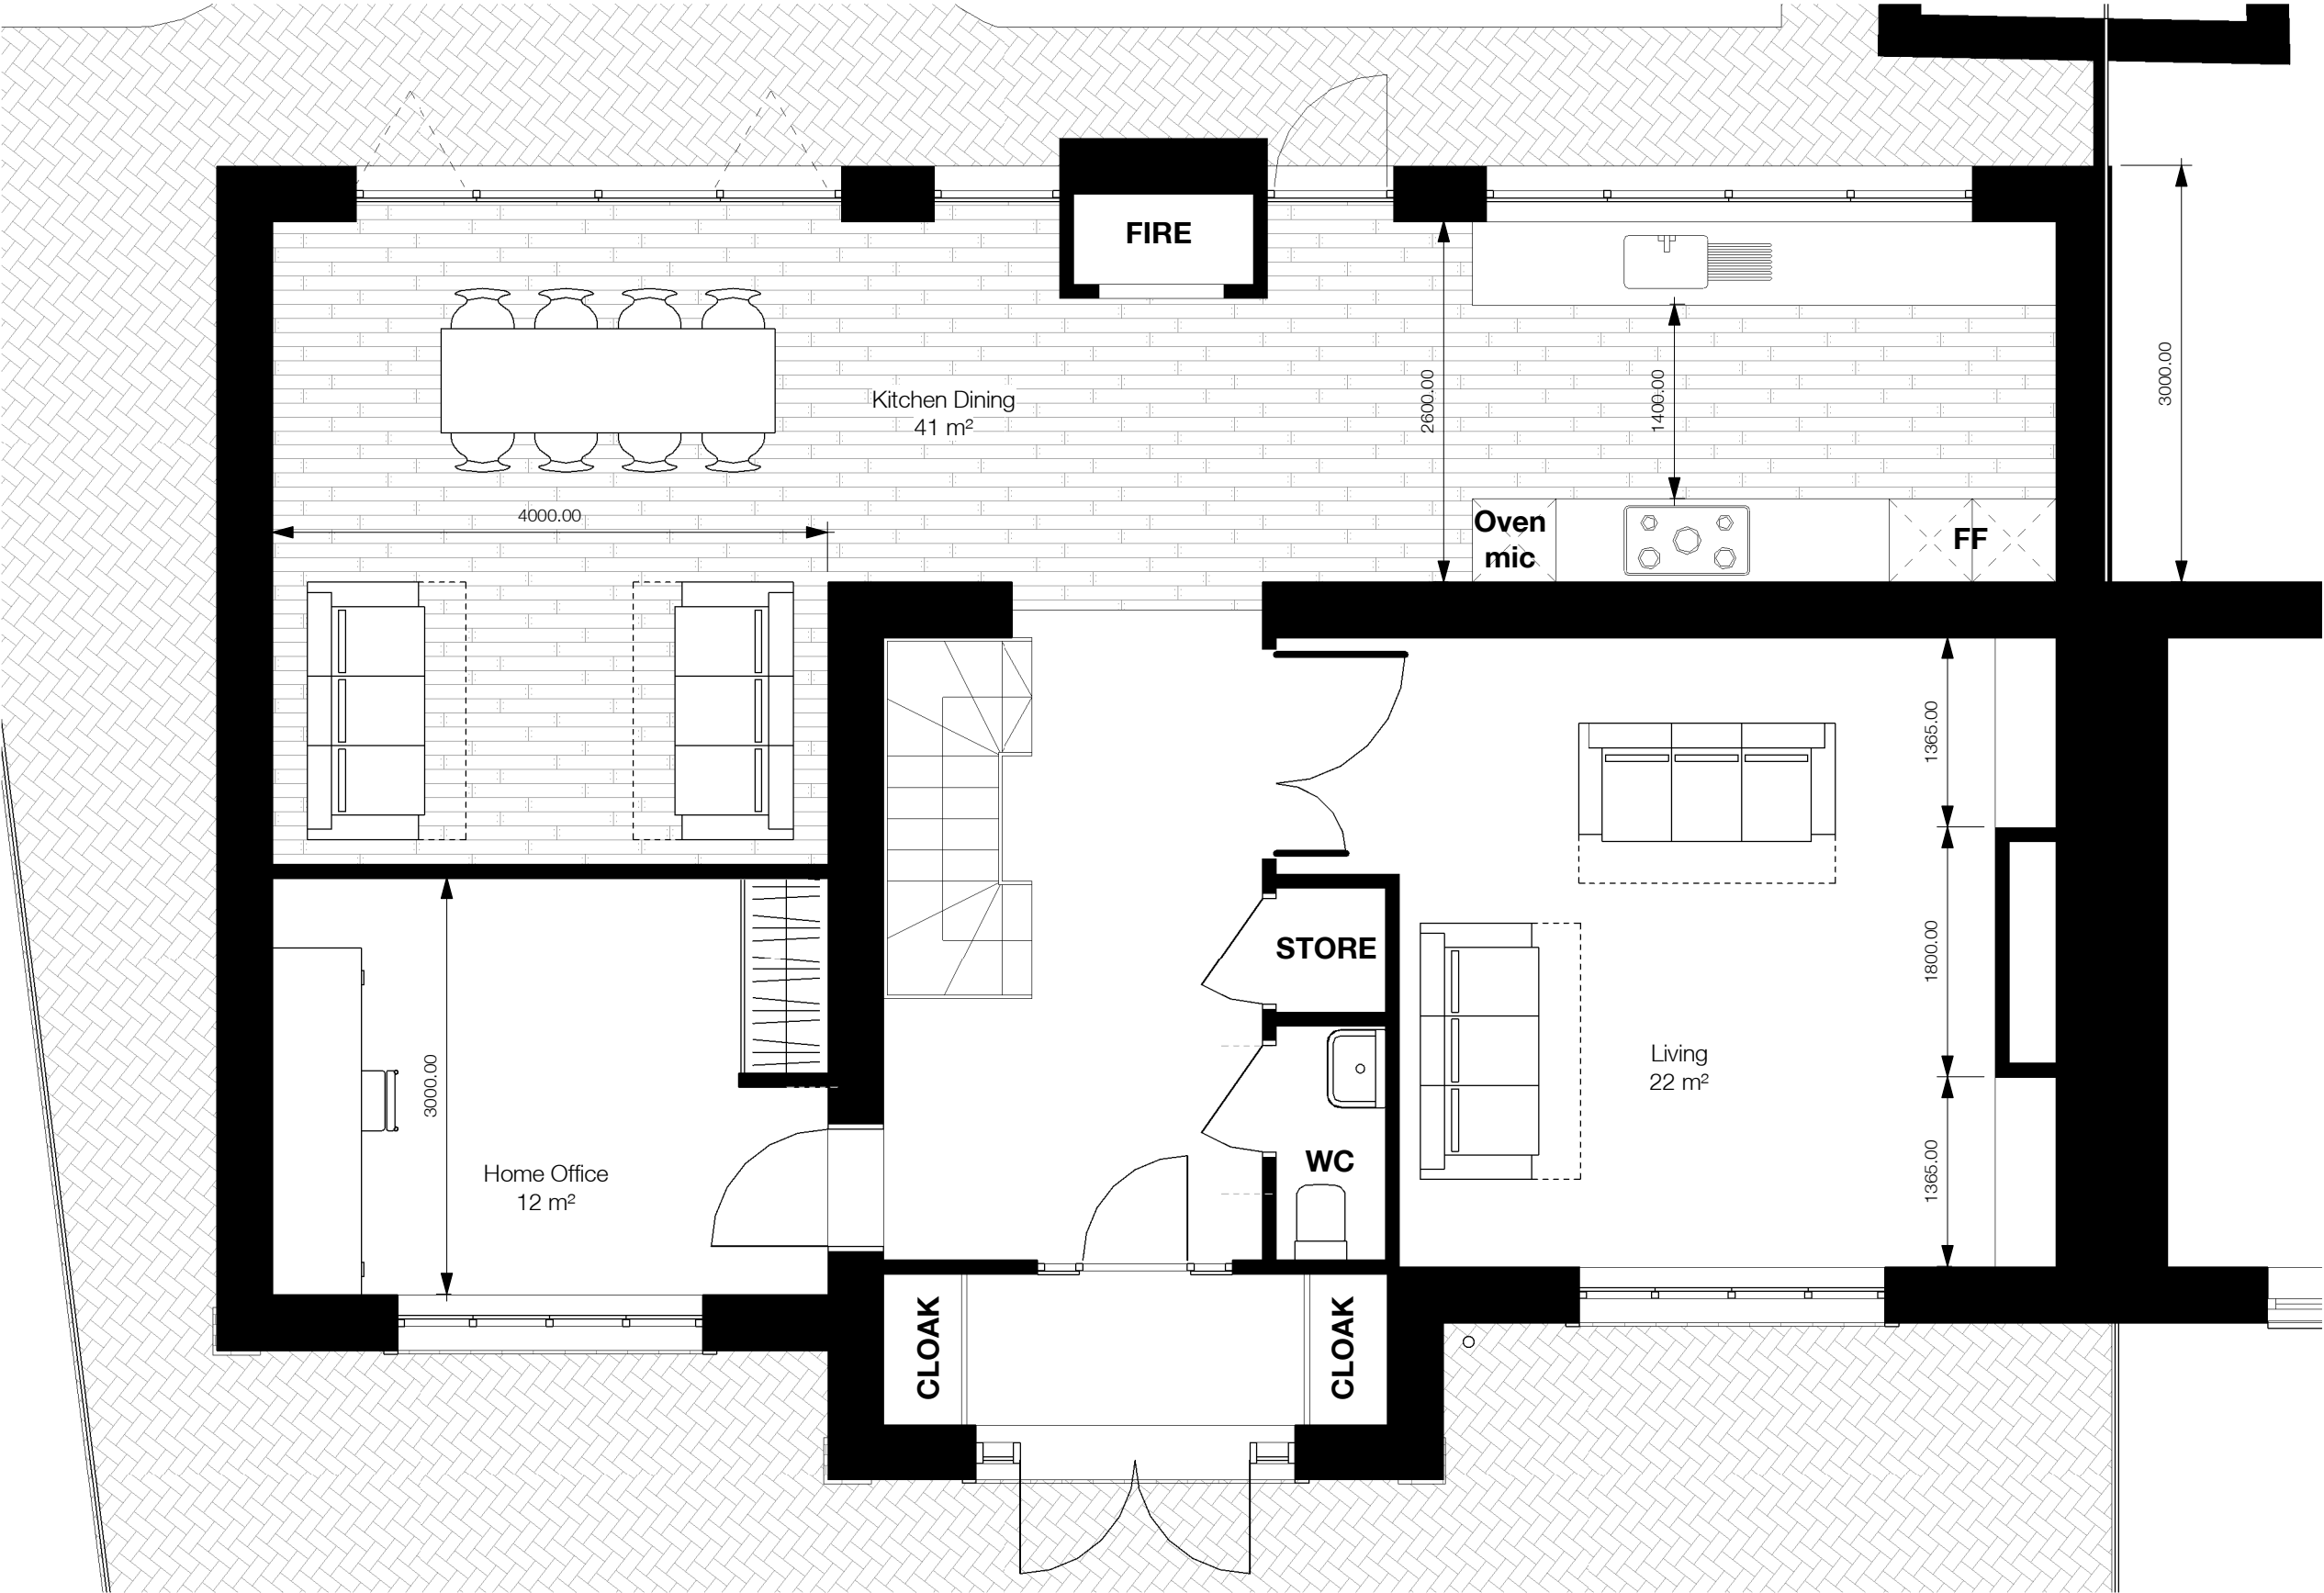

1 00 - Proposed GF Plan
1 : 50



2 01 - Proposed Level 01
1 : 50

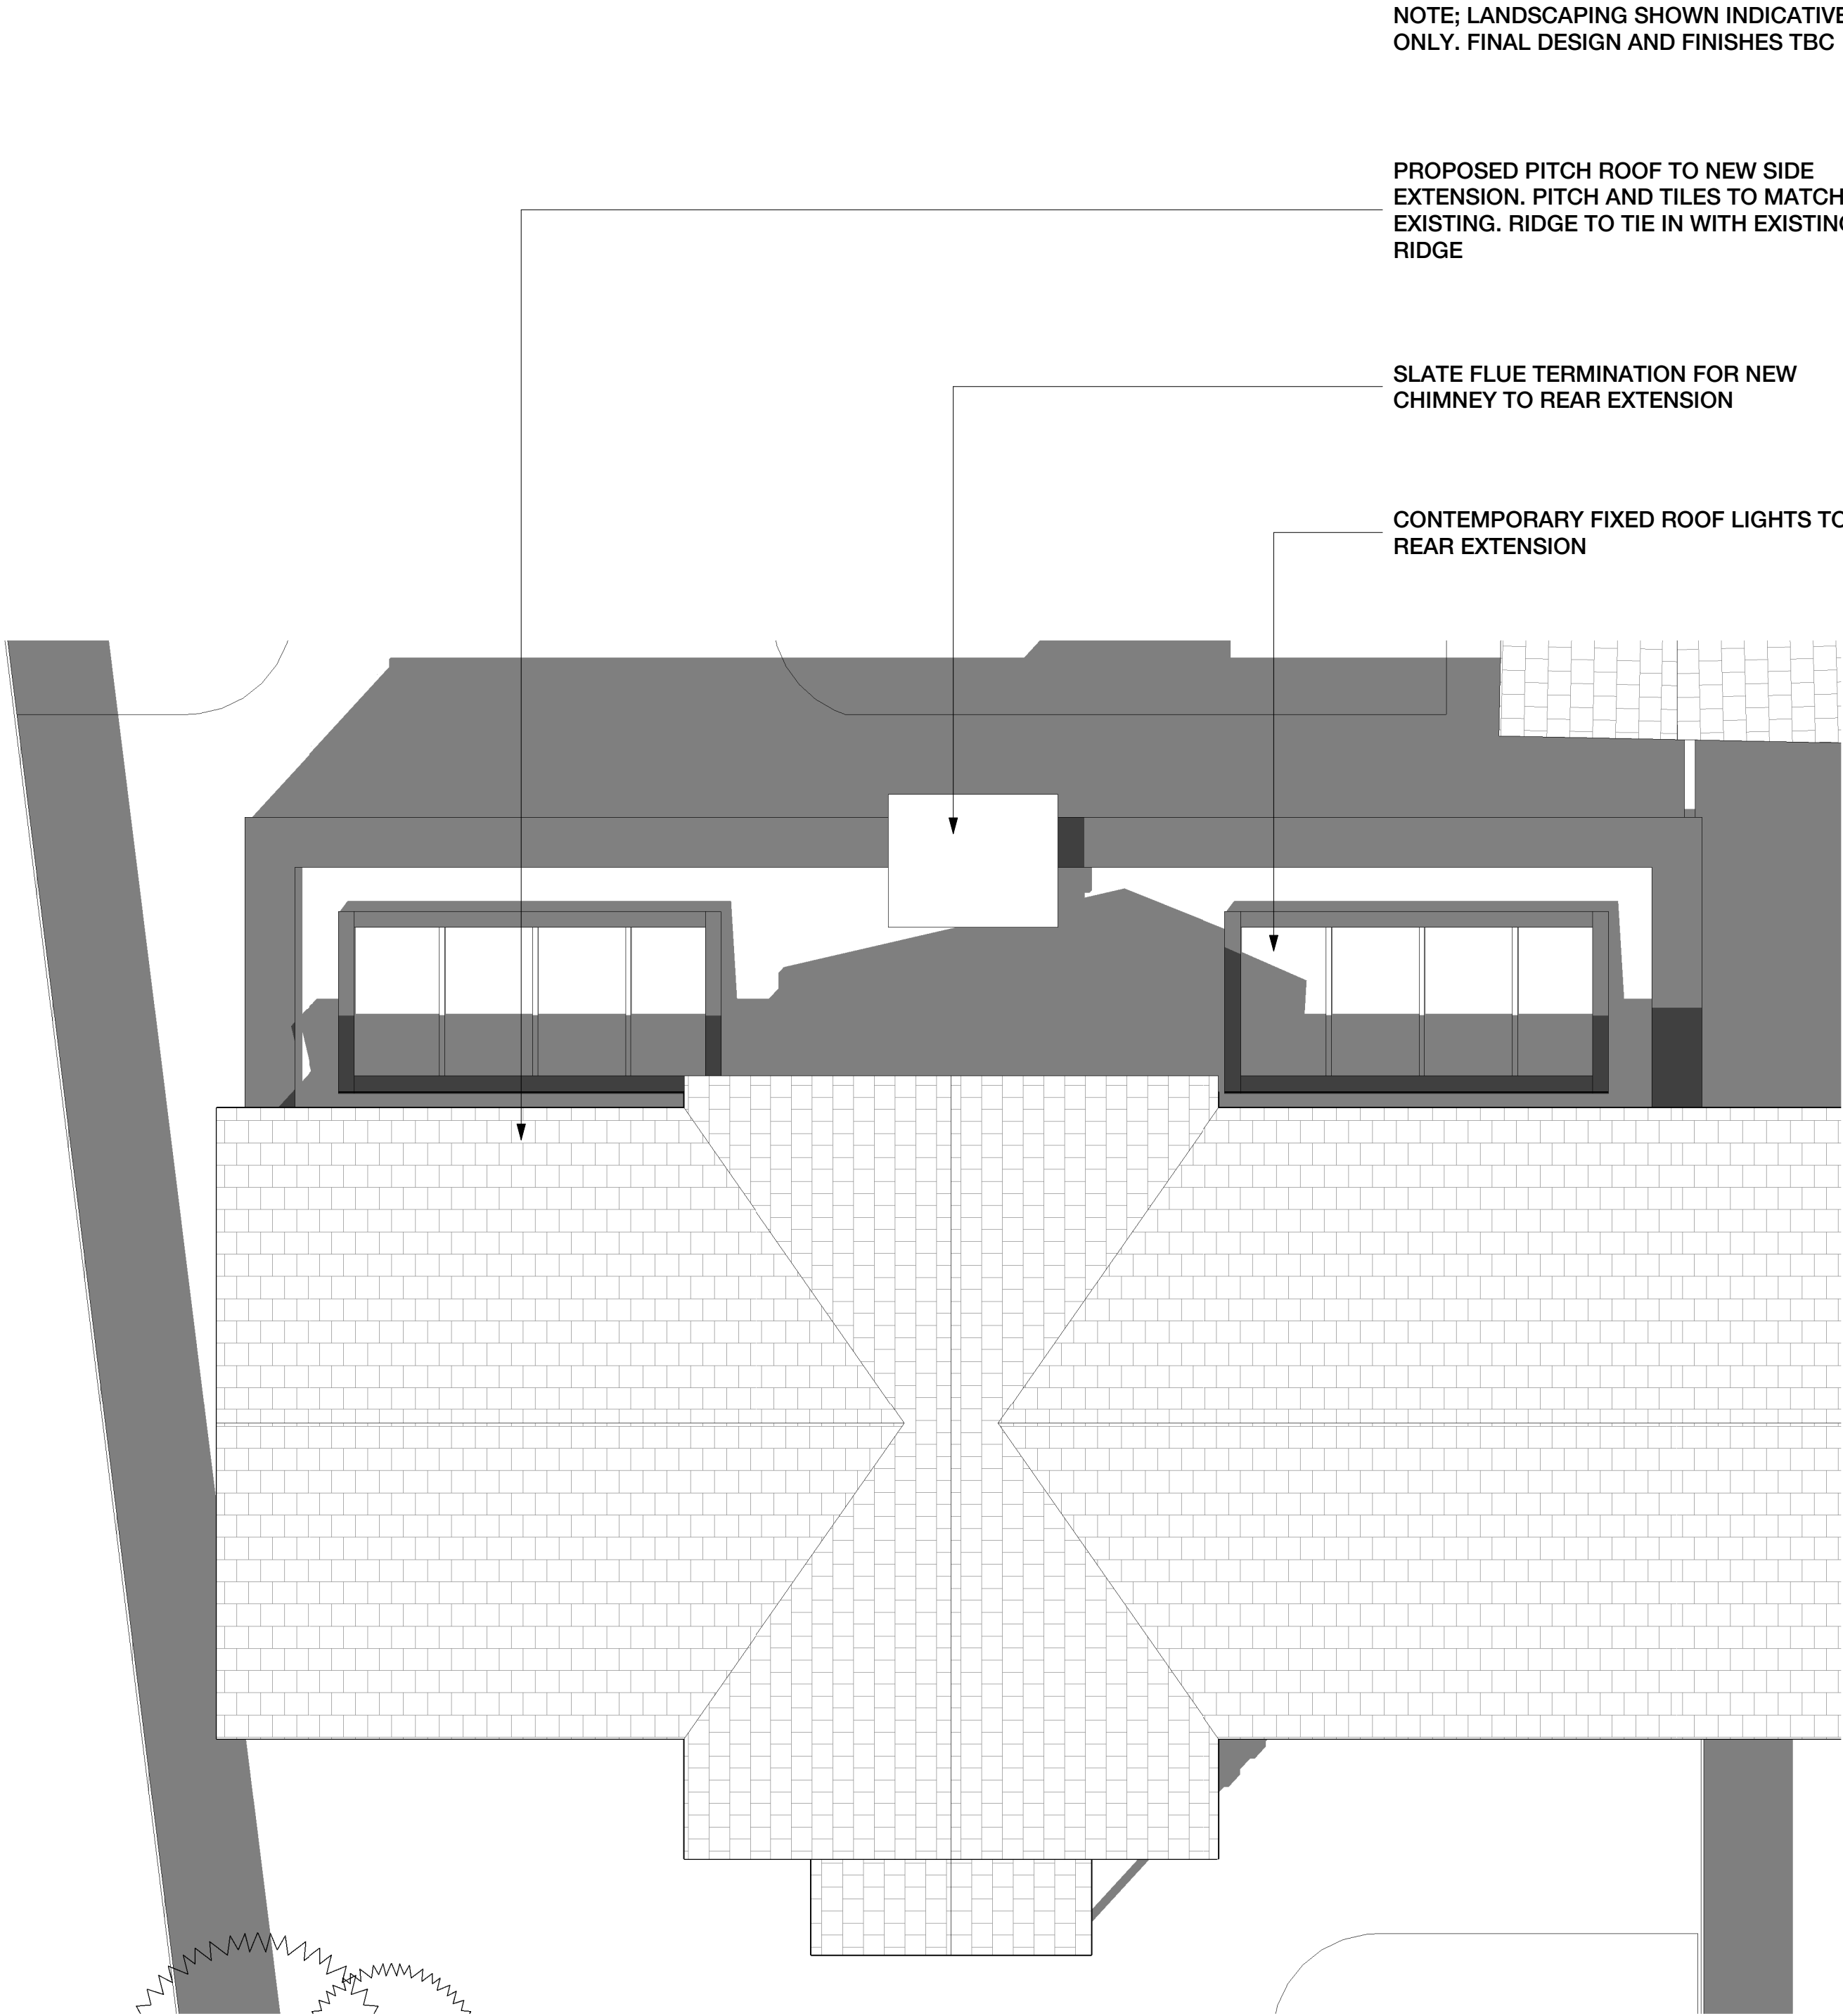

3 02 - Proposed Roof Plan
1 : 50

The use of this data by the recipient acts as an agreement of the following statements:
Do not use this data if you do not agree with any of the following statements:-
MSM has co-ordinated relevant information received from third parties, but are not responsible for the content of the information received from others.
The controlled version of this drawing should be viewed in DWF or PDF format not DWG or other formats. All prints of this drawing must be made in full colour.
Do not scale the drawing. Use figured dimensions in all cases. Check all dimensions on site. Report any discrepancies in writing to Ryder before proceeding.

NOTE; LANDSCAPING SHOWN INDICATIVE ONLY. FINAL DESIGN AND FINISHES TBC

PROPOSED PITCH ROOF TO NEW SIDE EXTENSION. PITCH AND TILES TO MATCH EXISTING. RIDGE TO TIE IN WITH EXISTING RIDGE

SLATE FLUE TERMINATION FOR NEW CHIMNEY TO REAR EXTENSION

CONTEMPORARY FIXED ROOF LIGHTS TO REAR EXTENSION

Rev	Description	Drawn	Checked	Date
22KL	Subsidiary			
00	Work in Progress			
Project				
CHRIS O'HARE				
22 KNOWSLEY LANE				
MERSEYSIDE				
Drawing				
GA Plans				
Drawing Number				
Project ID	Originator	Zone	Level	Type
22KL	- MSM	- 00	- ZZ	- DR
0022-KL	Scale at A1	Status	Revision	
	1 : 50	SO		