


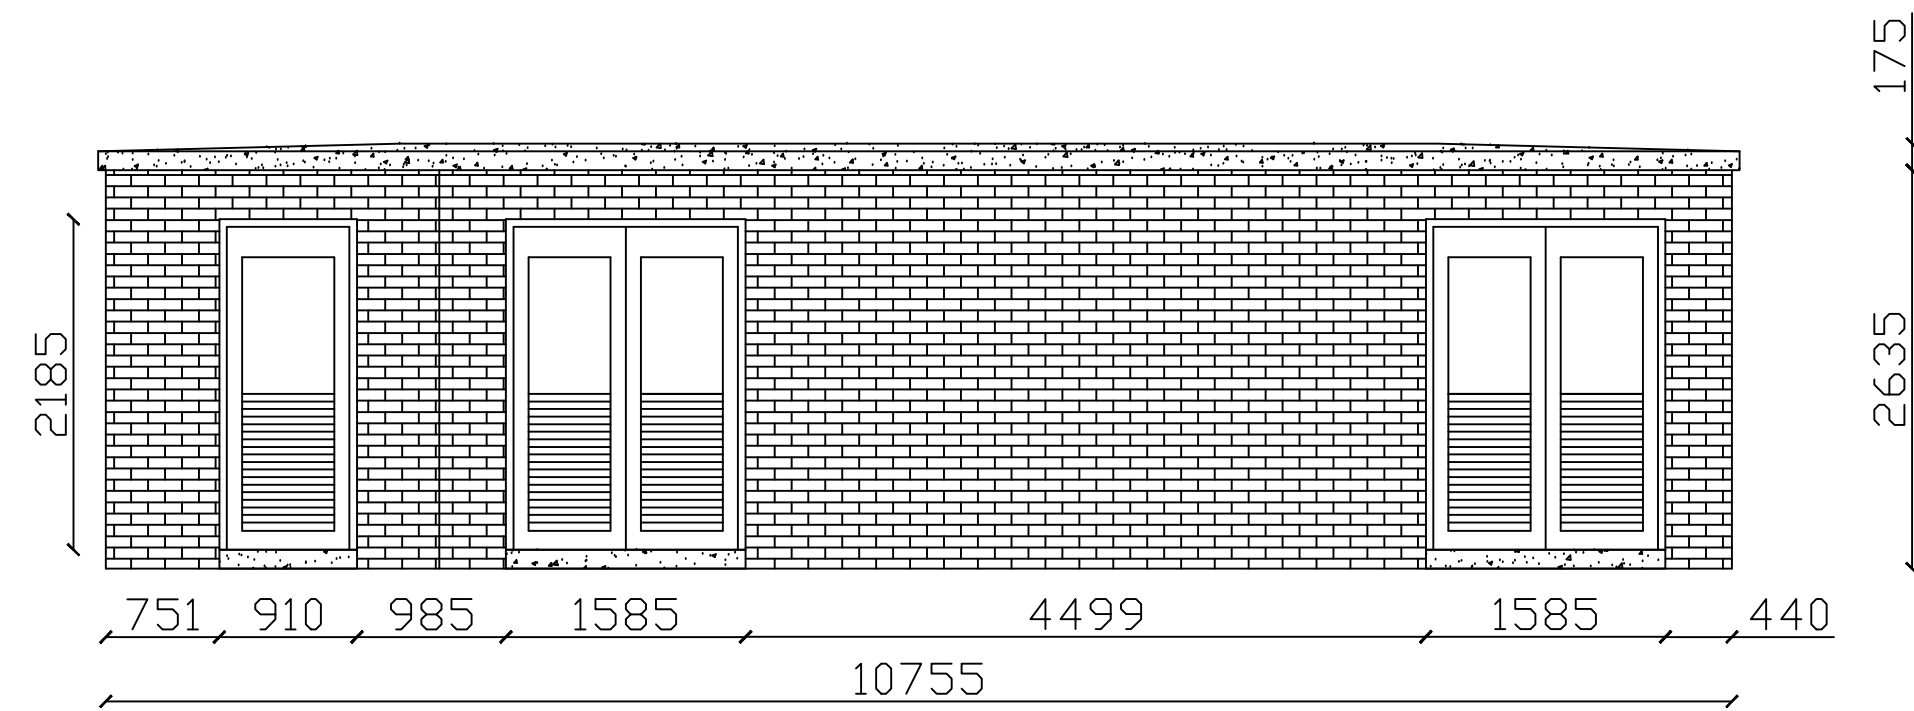


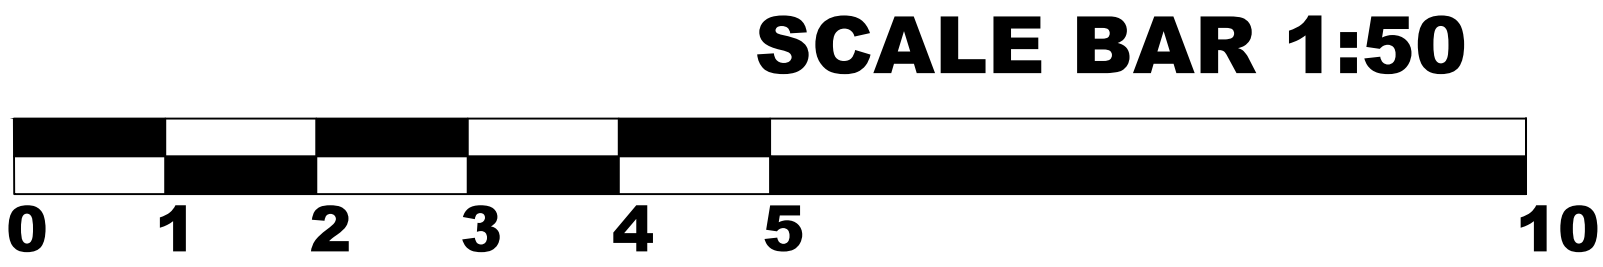


FRONT ELEVATION

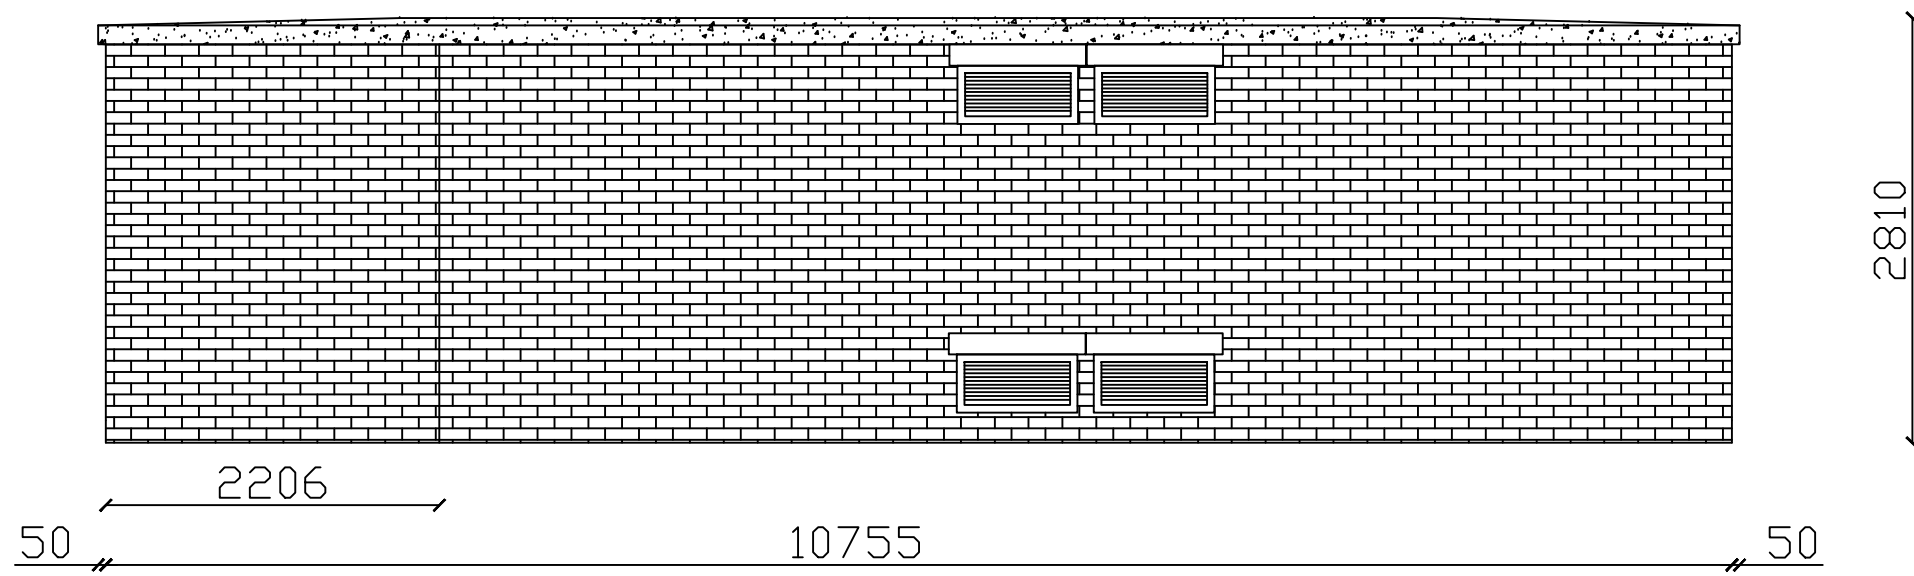

REAR ELEVATION

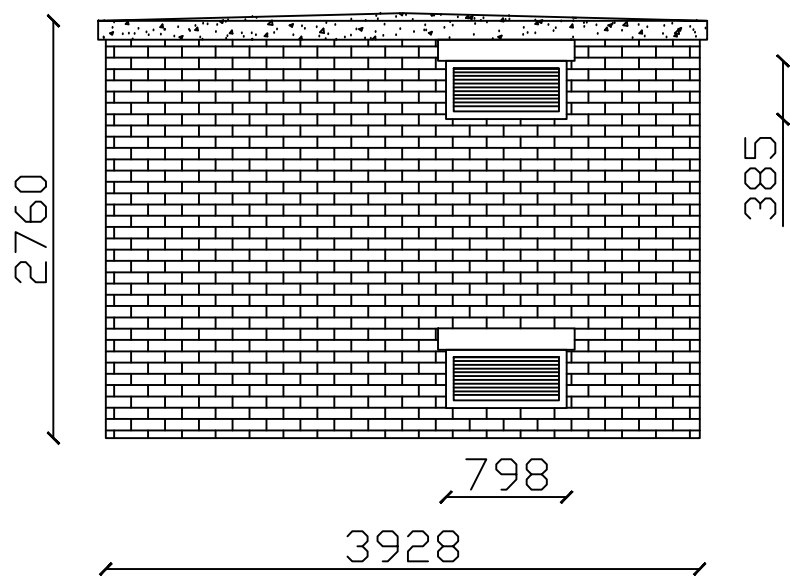

SIDE ELEVATION

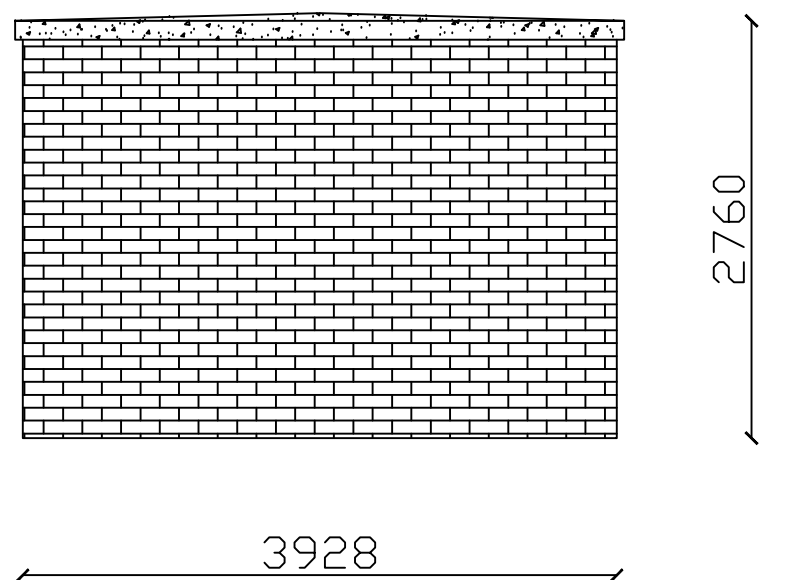

SIDE ELEVATION

ALL MEASUREMENTS ARE IN MM UNLESS OTHERWISE STATED.

CLIENT Knowsley Metropolitan Borough Council					
PROPERTY Halewood Leisure Centre Baileys Lane, Halewood L26 0TY					
PROJECT Installation of a new electrical substation to support the new low-carbon heating system					
TITLE Substation Elevations - Planning Drawing					
Original Size	Scale	Designed	Drawn	Checked	Authorised
A1	1:50	Date	KT Date 03.09.26	Date	Date
Project No.			Office KMBC	Drawing No. 004	Rev 0