


This drawing is the copyright of WD Architects and may not be reproduced in any form without prior written consent. Issue of this drawing does not impart any real or implied copyright licence.

This drawing must be read in conjunction with all associated architect's, consultants', sub-contractors', specialists' drawings and specifications.

Do not scale from this drawing.

Notes:

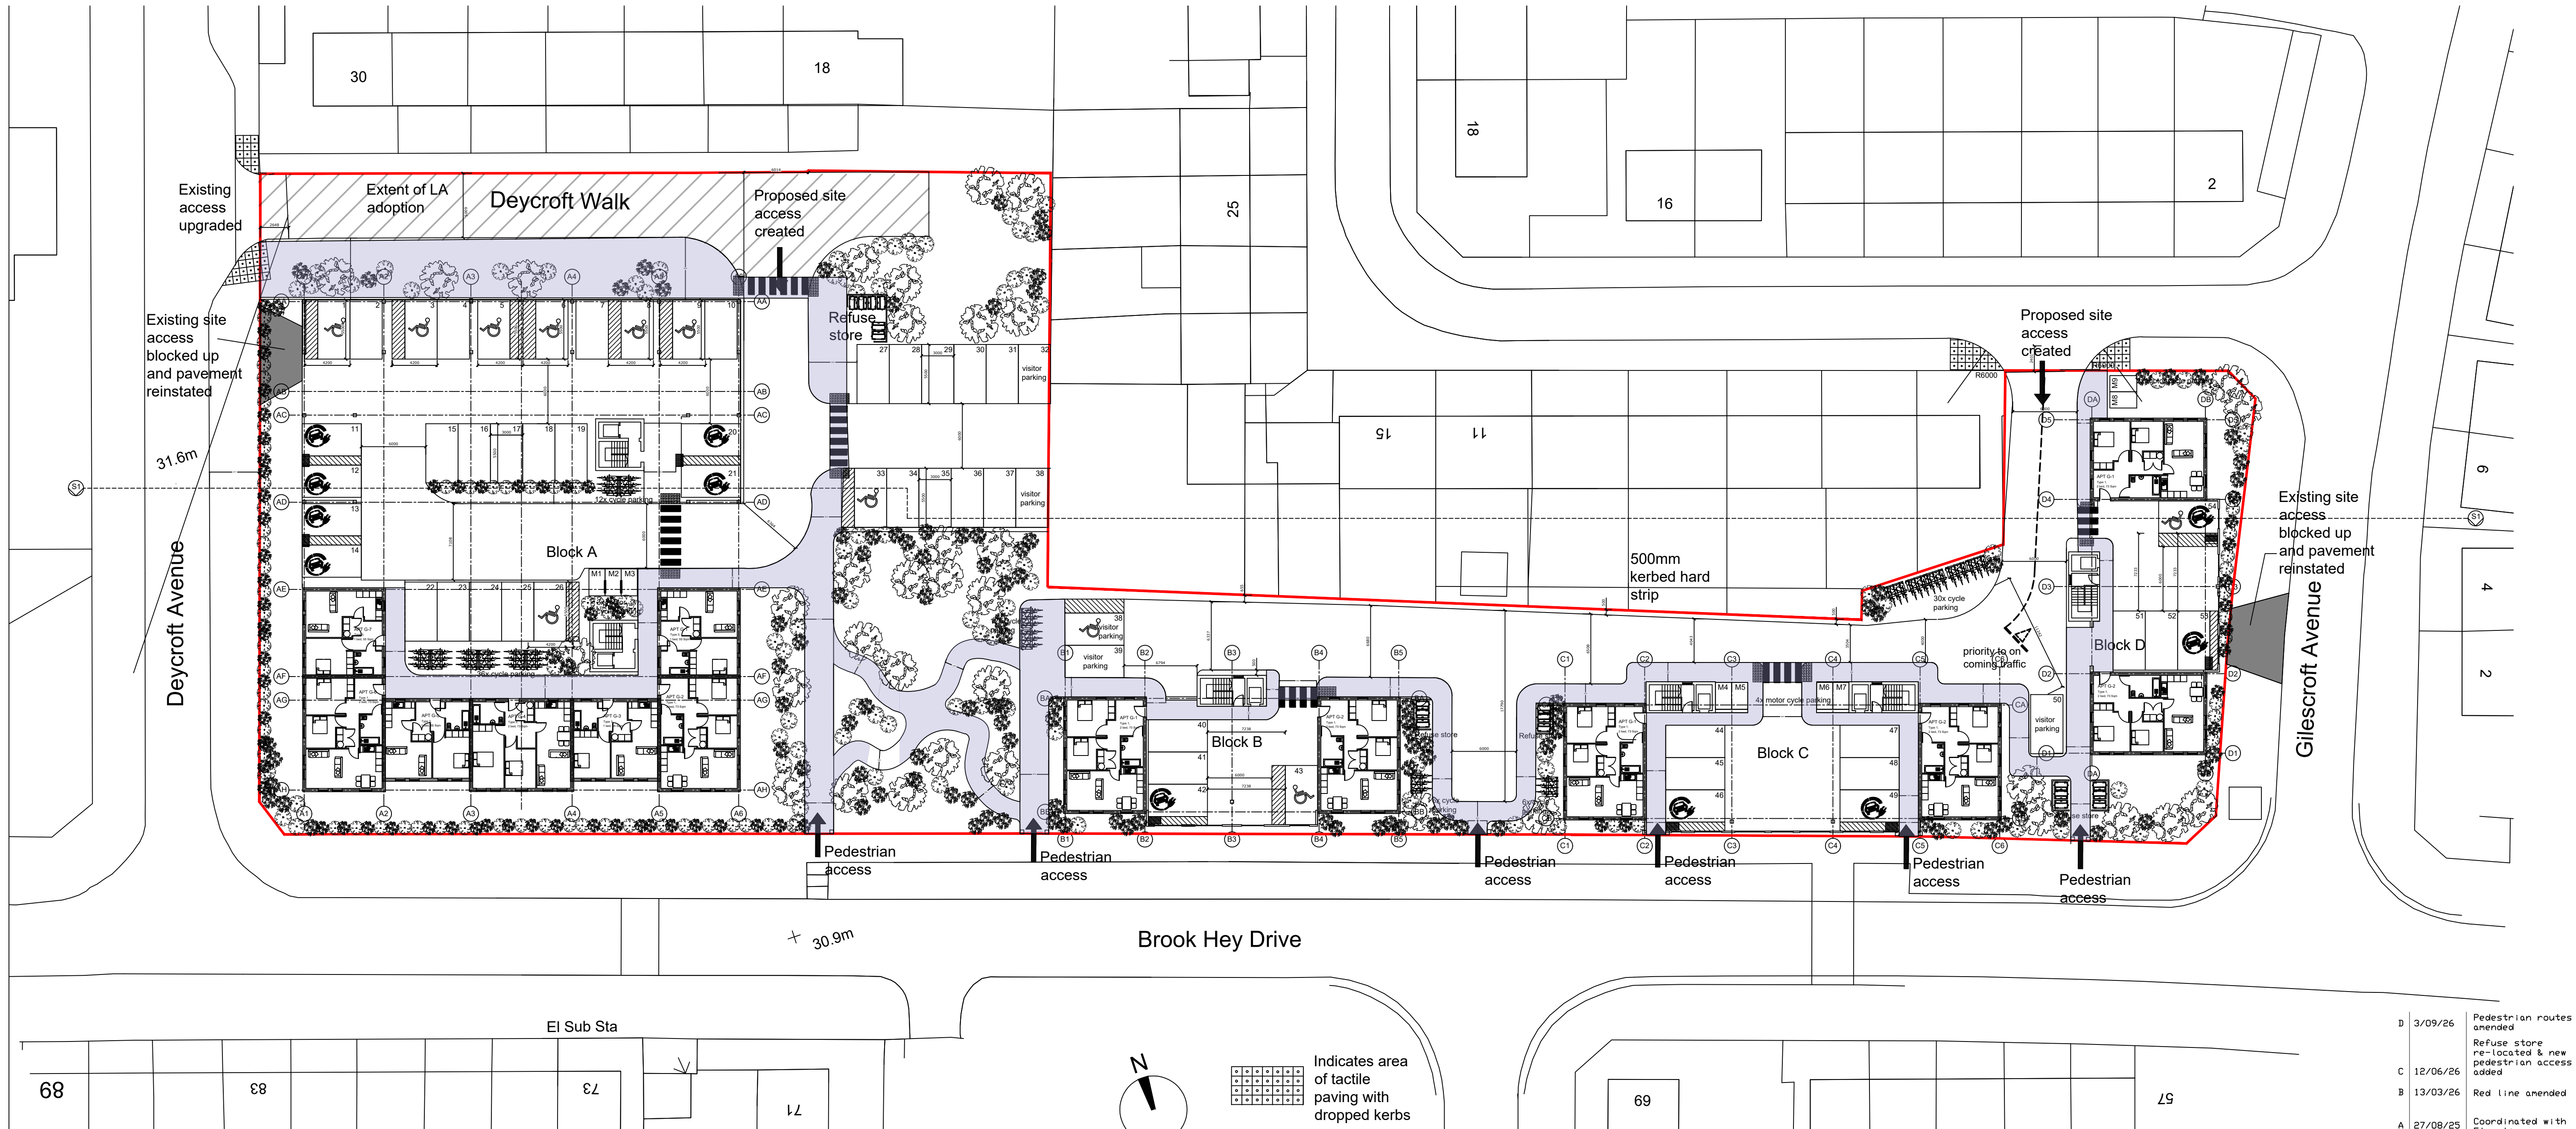

|   |          |                                                       |
|---|----------|-------------------------------------------------------|
| D | 3/09/26  | Pedestrian routes amended                             |
| C | 12/06/26 | Refuse store re-located & new pedestrian access added |
| B | 13/03/26 | Red line amended                                      |
| A | 27/08/25 | Coordinated with Elevations                           |
| - | 27/06/25 | Originated                                            |

| Ref       | Date | Notes |
|-----------|------|-------|
| REVISIONS |      |       |

|                |          |
|----------------|----------|
| DRAWING NUMBER | REVISION |
| 593-P-01       | D        |

|                      |        |
|----------------------|--------|
| DRAWING STATUS       | AUTHOR |
| Planning Application | IW     |
| SCALE                |        |
| 1:300 @ A1           |        |

|               |
|---------------|
| DRAWING TITLE |
| Site plan     |

|                       |
|-----------------------|
| JOB TITLE             |
| Brook Hey Development |

|                   |
|-------------------|
| Kirkby, Liverpool |
|-------------------|

|                                                                |
|----------------------------------------------------------------|
| <b>WD</b><br>Architects                                        |
| Atlantic House<br>143 Sefton Street<br>Liverpool L8 5SN        |
| 0151 332 0120<br>info@wrooltdesign.co.uk<br>wrooltdesign.co.uk |