
From: Matthew McGovern <Mcgovern-architecturaldesign@hotmail.com>
Sent: 10 January 2023 09:19
To: DCSubmissions
Cc: Deary, Michelle
Subject: External Mail: FW: 22/00726/FUL - 381 Cronton Road, Knowsley
Attachments: PL_01.pdf; PL_02.pdf

CAUTION: This email originated from an external source. If you suspect a potential phishing email, report it via the IT Self Service Portal which can be found within the Quick Links section on Bertha

FYI - Below

Kindest Regards,

Matthew McGovern
Architect
BA (Hons), MArch, R.I.B.A

E: Mcgovern-architecturaldesign@hotmail.com
T: 07752060678

From: [Matthew McGovern](#)
Sent: 10 January 2023 09:16
To: [Deary, Michelle](#)
Subject: RE: 22/00726/FUL - 381 Cronton Road, Knowsley

Hi Michelle,

Hope you well. Have just noticed these had not been sent over to you as of yet so apologies for that.
Please see attached.

Also to note the address is 381 Cronton Road and 376. Would it be possible to amend that?

Kindest Regards,

Matthew McGovern
Architect
BA (Hons), MArch, R.I.B.A

E: Mcgovern-architecturaldesign@hotmail.com
T: 07752060678

From: [Matthew McGovern](#)
Sent: 08 December 2022 10:32
To: [Deary, Michelle](#)
Subject: Re: 22/00726/FUL - 376 Cronton Road, Knowsley

Hi Michelle.

Apologies I'll check and resend for you. I'm out on site most of the day so if I don't get a chance this afternoon I'll send over first thing tomorrow.

Kindest Regards,

Matthew McGovern

Architect

BA (Hons), MArch, R.I.B.A

E: Mcgovern-architecturaldesign@hotmail.com

T: [07752060678](tel:07752060678)

From: Deary, Michelle <Michelle.Deary@knowsley.gov.uk>

Sent: Thursday, December 8, 2022 8:10:52 AM

To: Mcgovern-architecturaldesign@hotmail.com <Mcgovern-architecturaldesign@hotmail.com>

Subject: 22/00726/FUL - 376 Cronton Road, Knowsley

Good morning Matthew

Thank you for your submitted planning application for the above address unfortunately we are unable to view the plans as they open as a blank page (PDF and Adobe)? If you want to check and resend them direct to me?

Kind Regards

Michelle Deary

**Technical Assistant - Street Naming & Numbering
Planning**

Telephone: [0151 443 2283](tel:01514432283)

Knowsley Council, Huyton Library, Civic Way, Huyton, Knowsley, L36 9GD



This e-mail and any attachments are confidential. It may contain privileged information and is intended for the named recipient(s) only. It must not be distributed without consent. If you are not one of the intended recipients, please notify the sender immediately and do not disclose, distribute, or retain this email or any part of it and do not take any action based on it.

Unless expressly stated, opinions in this email are those of the individual sender, and not of Knowsley MBC. Legally binding obligations can only be created for, or be entered into on behalf of, Knowsley MBC by duly authorised officers or representatives.

Knowsley MBC excludes any liability whatsoever for any offence caused, any direct or consequential loss arising from the use, or reliance on, this e-mail or its contents. We believe but do not warrant that this e-mail and any attachments are virus free. You must therefore take full responsibility for virus checking and no responsibility is accepted for loss or damage arising from viruses or changes made to this message after it was sent. Knowsley MBC

reserves the right to monitor and/or record all e-mail communications through its network in accordance with relevant legislation.


NOTES

All dimensions to be checked on site. Figured dimensions to be read in preference to scaled. Drawing author accepts no responsibility for any unauthorised amendments to the drawing and does not permit unauthorised copying of the drawing. This drawing is copyright and remains the property of drawing author unless otherwise agreed.




Location Plan
Scale 1:1250


SCALE BAR: 1:100

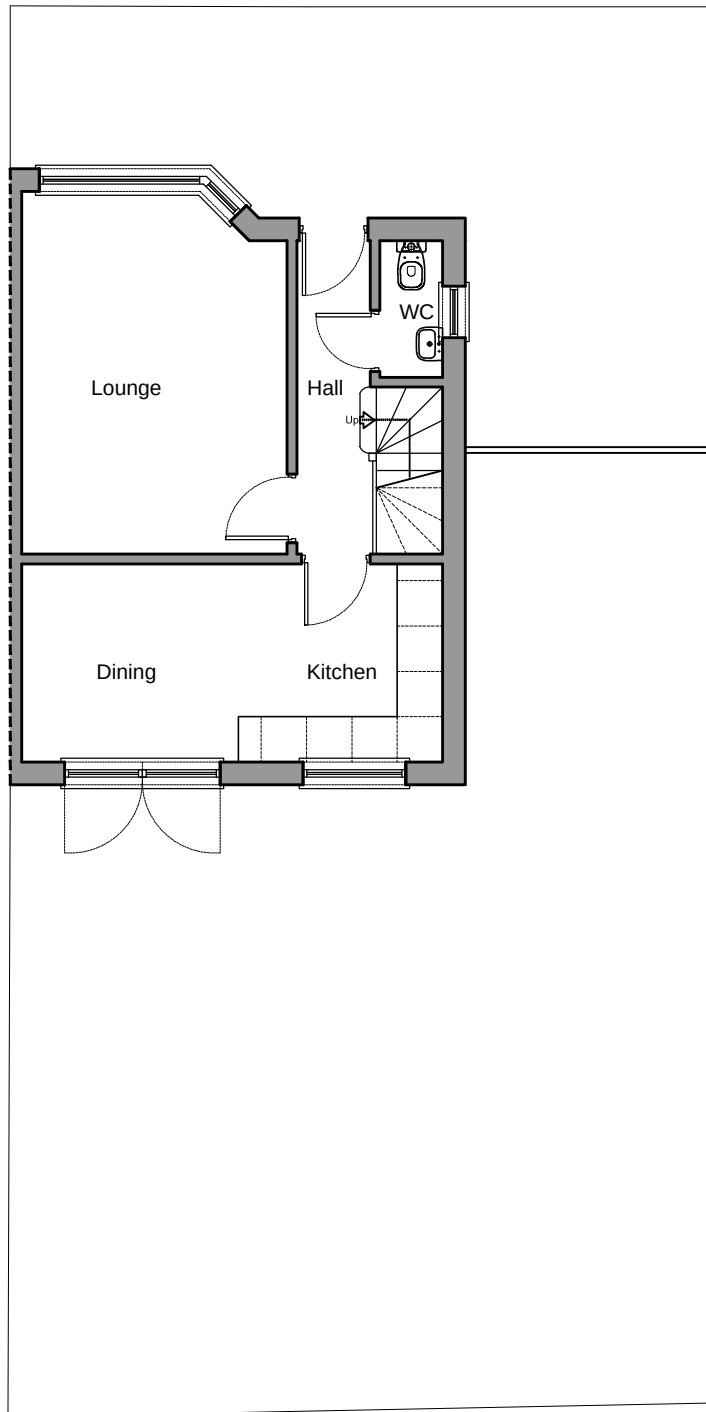


Existing Ground Floor Plan
Scale 1:100

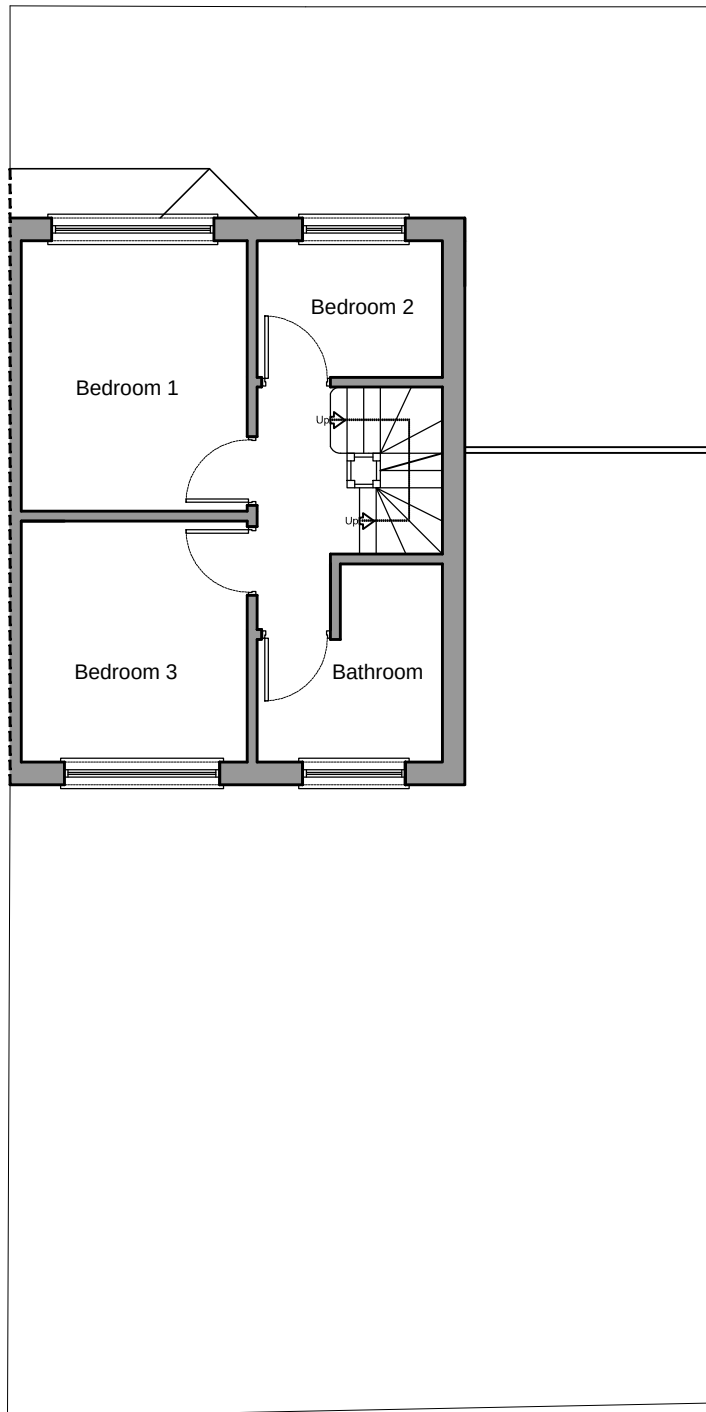


Existing First Floor Plan
Scale 1:100

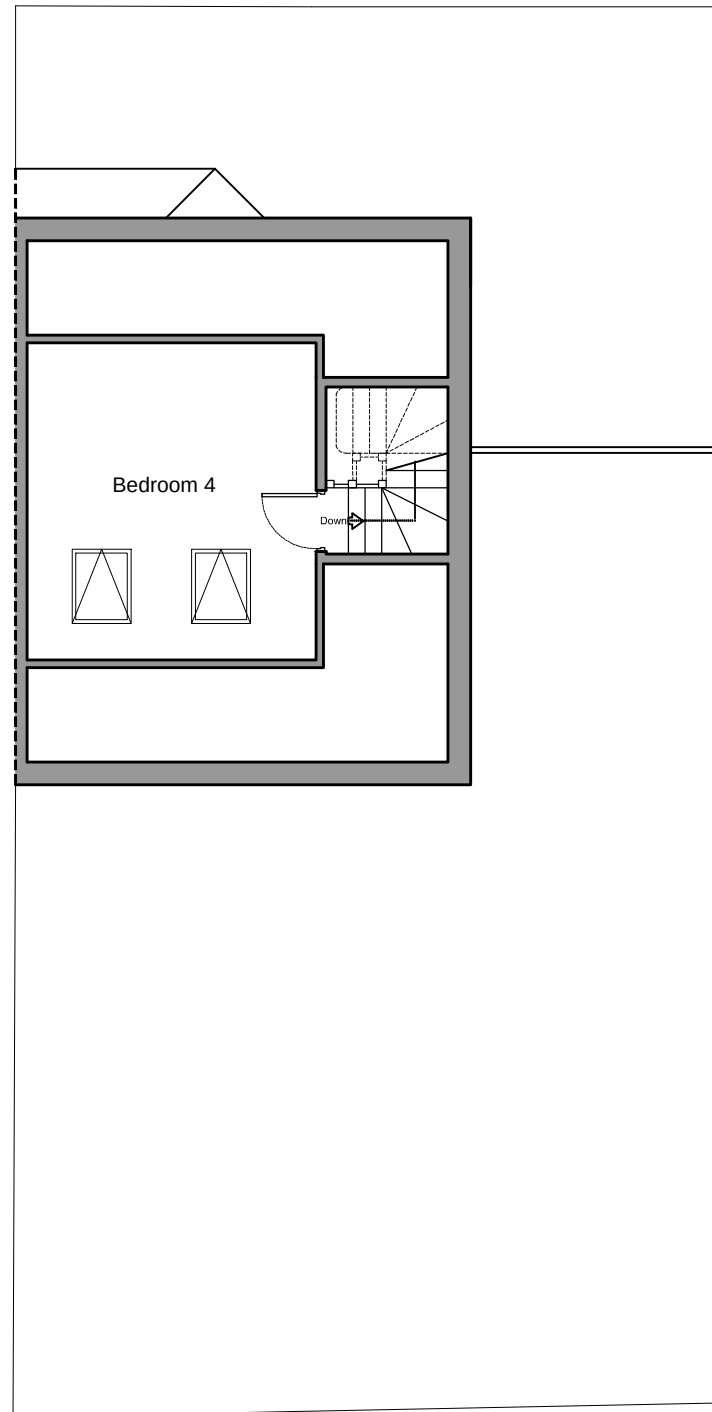


Existing Second Floor Plan
Scale 1:100

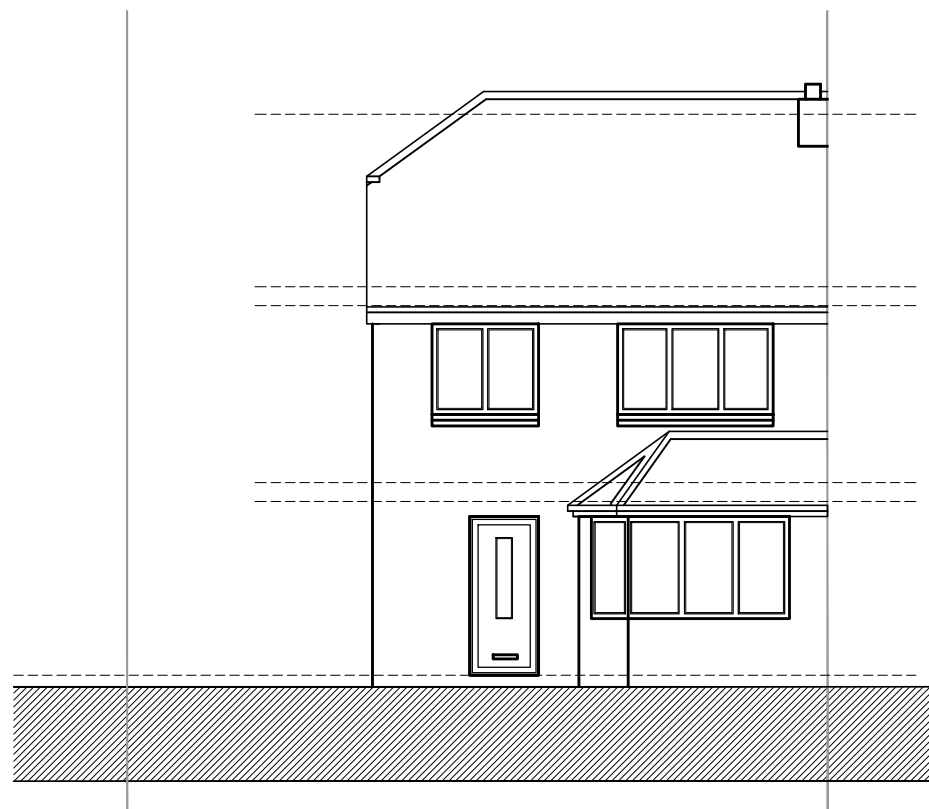


Existing Front Elevation
Scale 1:100

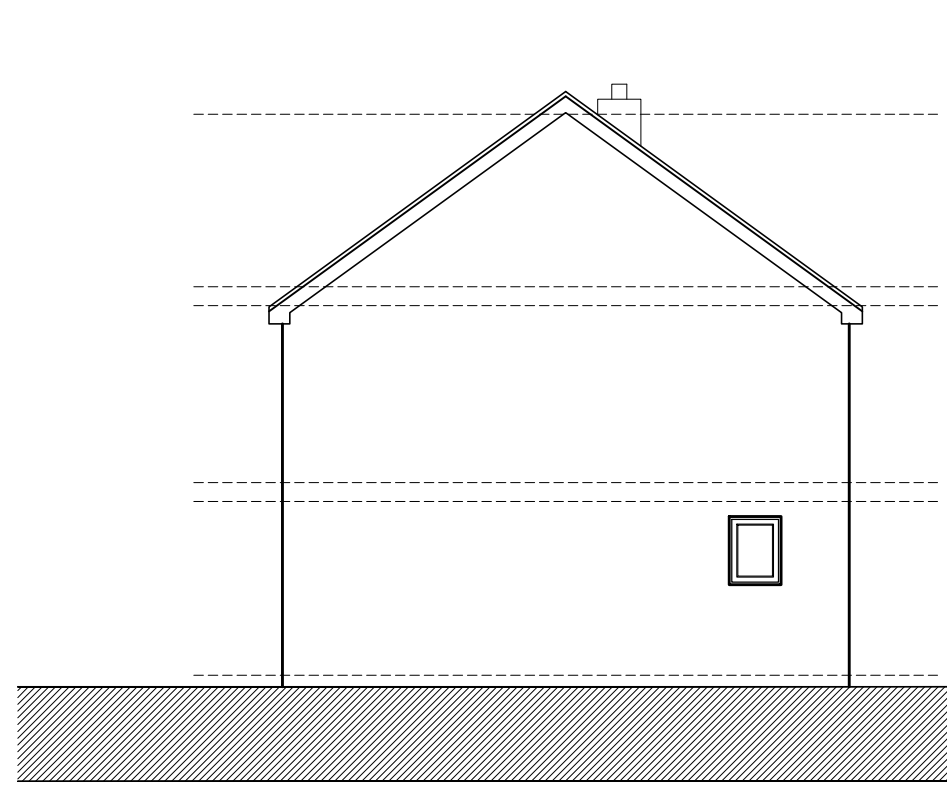


Existing Side Elevation
Scale 1:100

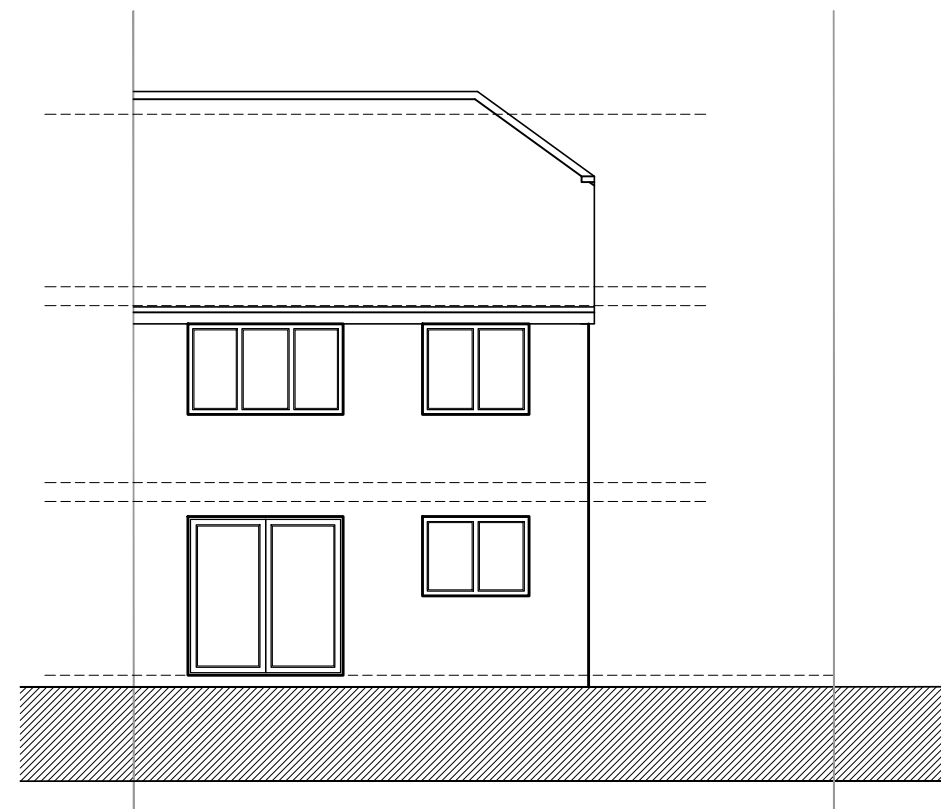


Existing Rear Elevation
Scale 1:100

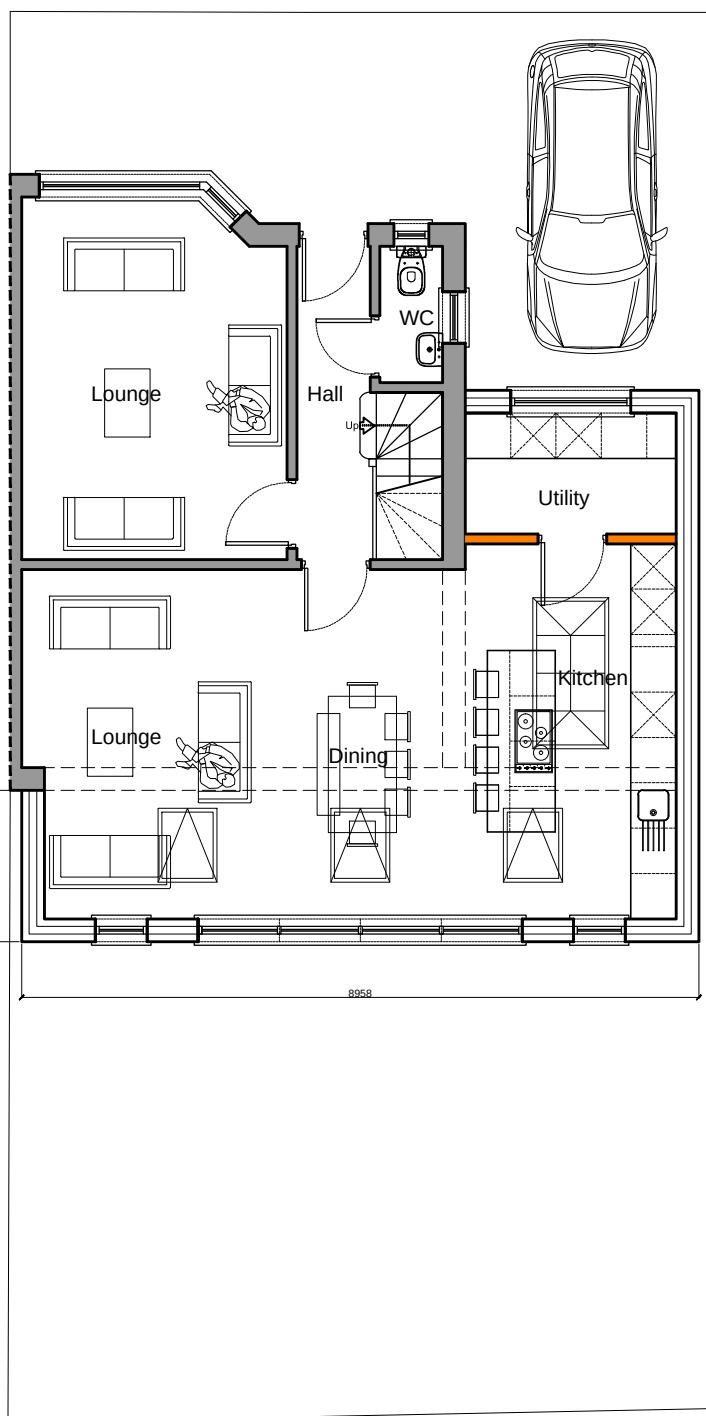

Proposed Ground Floor Plan
Scale 1:100

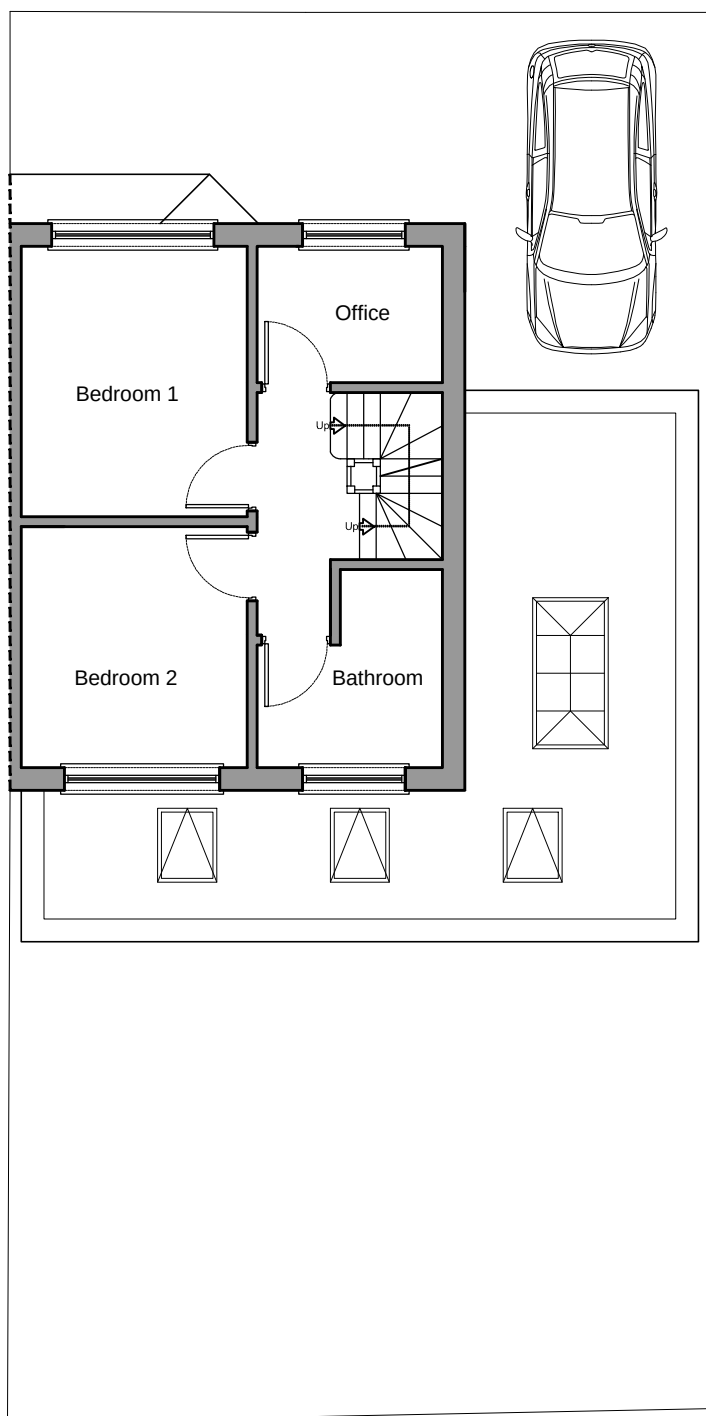


Proposed First Floor Plan
Scale 1:100

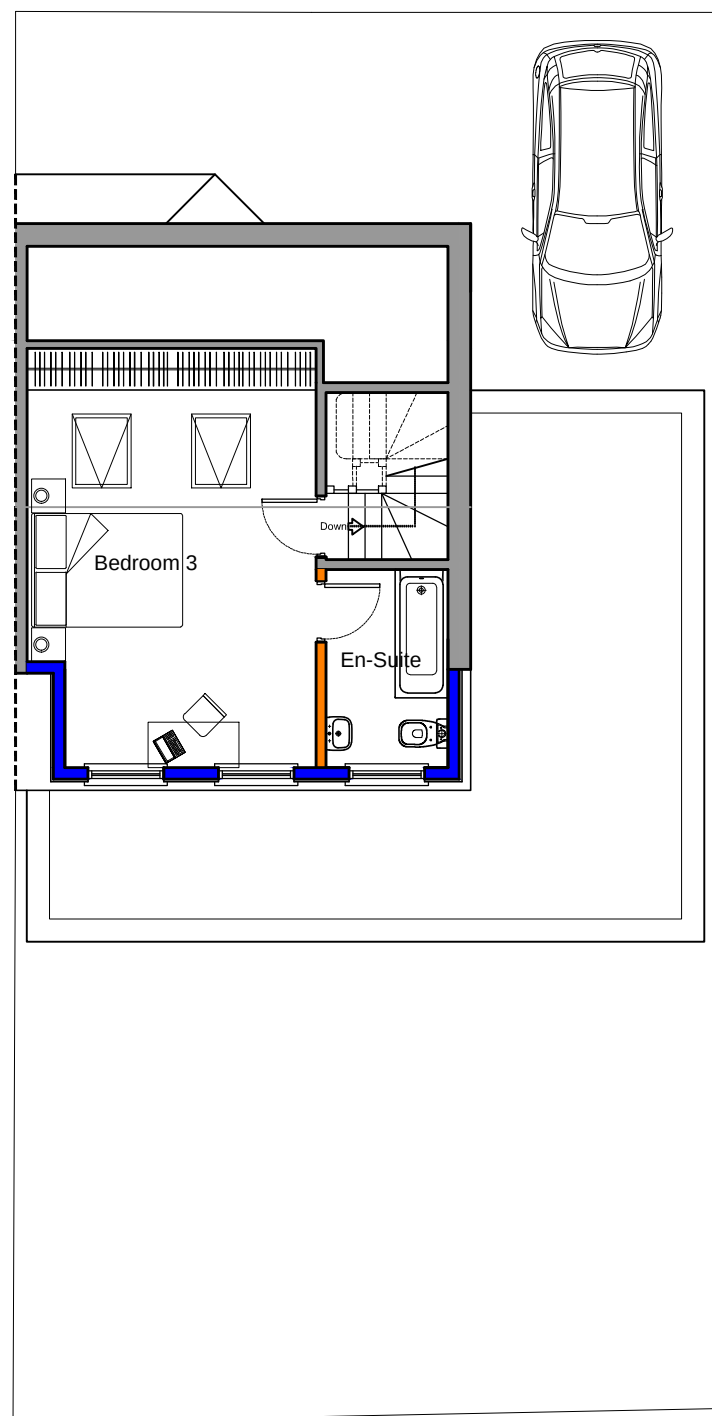


Proposed Second Floor Plan
Scale 1:100



Proposed Front Elevation
Scale 1:100

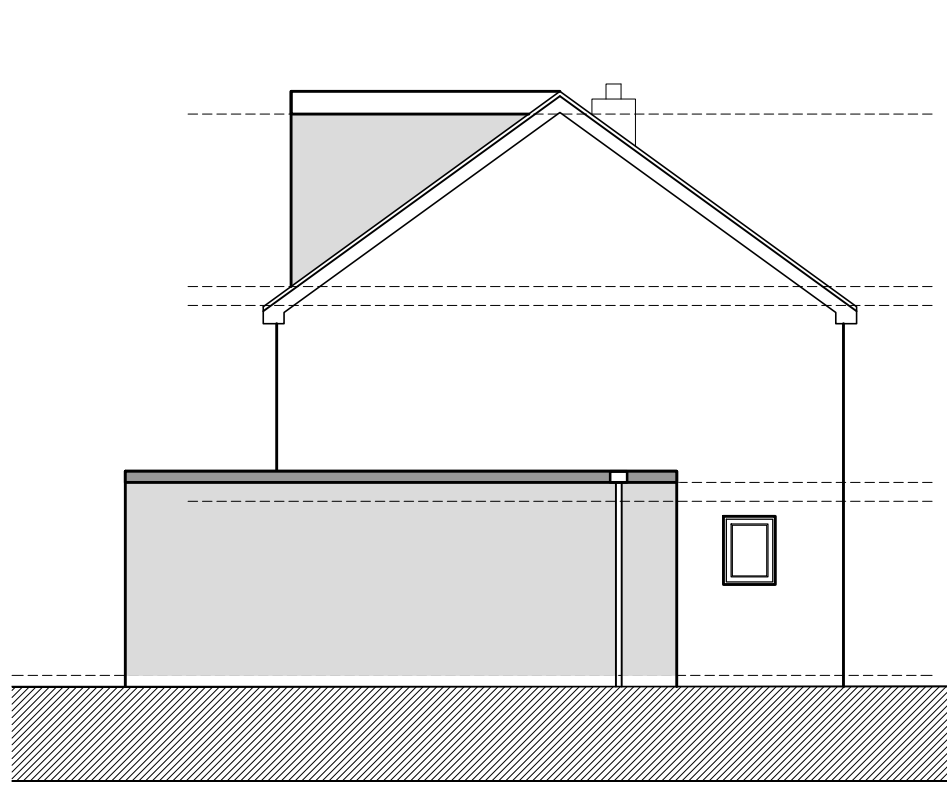

Proposed Side Elevation
Scale 1:100

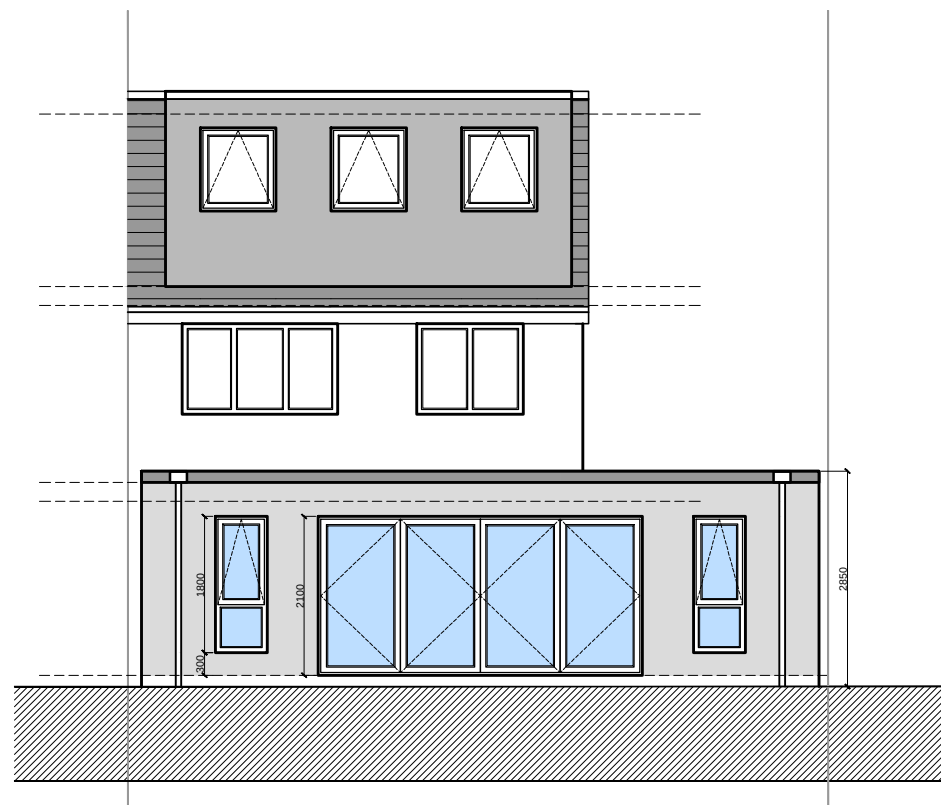

Proposed Rear Elevation
Scale 1:100

Version	Amendment	Drawn & Date	Checked & Date	Approved & Date
---------	-----------	-----------------	-------------------	--------------------

McGovern Architectural Design

Telephone: 07732880678
Email: mvgovernarchitecturaldesign@gmail.com

Internal Project Number:

100

Client:

Mr Neil Walsh

Project Name:

Residential Development at 7 Jubilee Avenue, Broad Green, Liverpool

Drawing Title:

Existing & Proposed Plans

Scale	Original Size	*		
Shown	A1			
Date	Drawn	Checked	Approved	
OCT_2022	MMC	MMC	+	
Drawing Number	Status			PLANNING
	Revision			A


P_01



Existing Site Plan
Scale 1:200



Proposed Site Plan
Scale 1:200

 

NOTES

All dimensions to be checked on site. Figured dimensions to be read in preference to scaled. Drawing author accepts no responsibility for any unauthorised amendment to the drawing and does not permit unauthorised copying of the drawing. This drawing is copyright and remains the property of drawing author unless otherwise agreed.

Version	Amendment	Drawn & Date	Checked & Date	Approved & Date
McGovern Architectural Design				
Telephone: 07732080078				
Email: mkgovernarchitecturaldesign@gmail.com				
Internal Project Number:				
100				
Client:				
Mr Neil Walsh				
Project Name:				
Residential Development at 7 Jubilee Avenue, Broad Green, Liverpool				
Drawing Title:				
Existing & Proposed Site Plans				
Scale	Original Size	*		
SHOWN	A1			
Date	Drawn	Checked	Approved	Status
OCT_2022	MMC	MMC	+	PLANNING
Drawing Number				Revision
P_02				A