




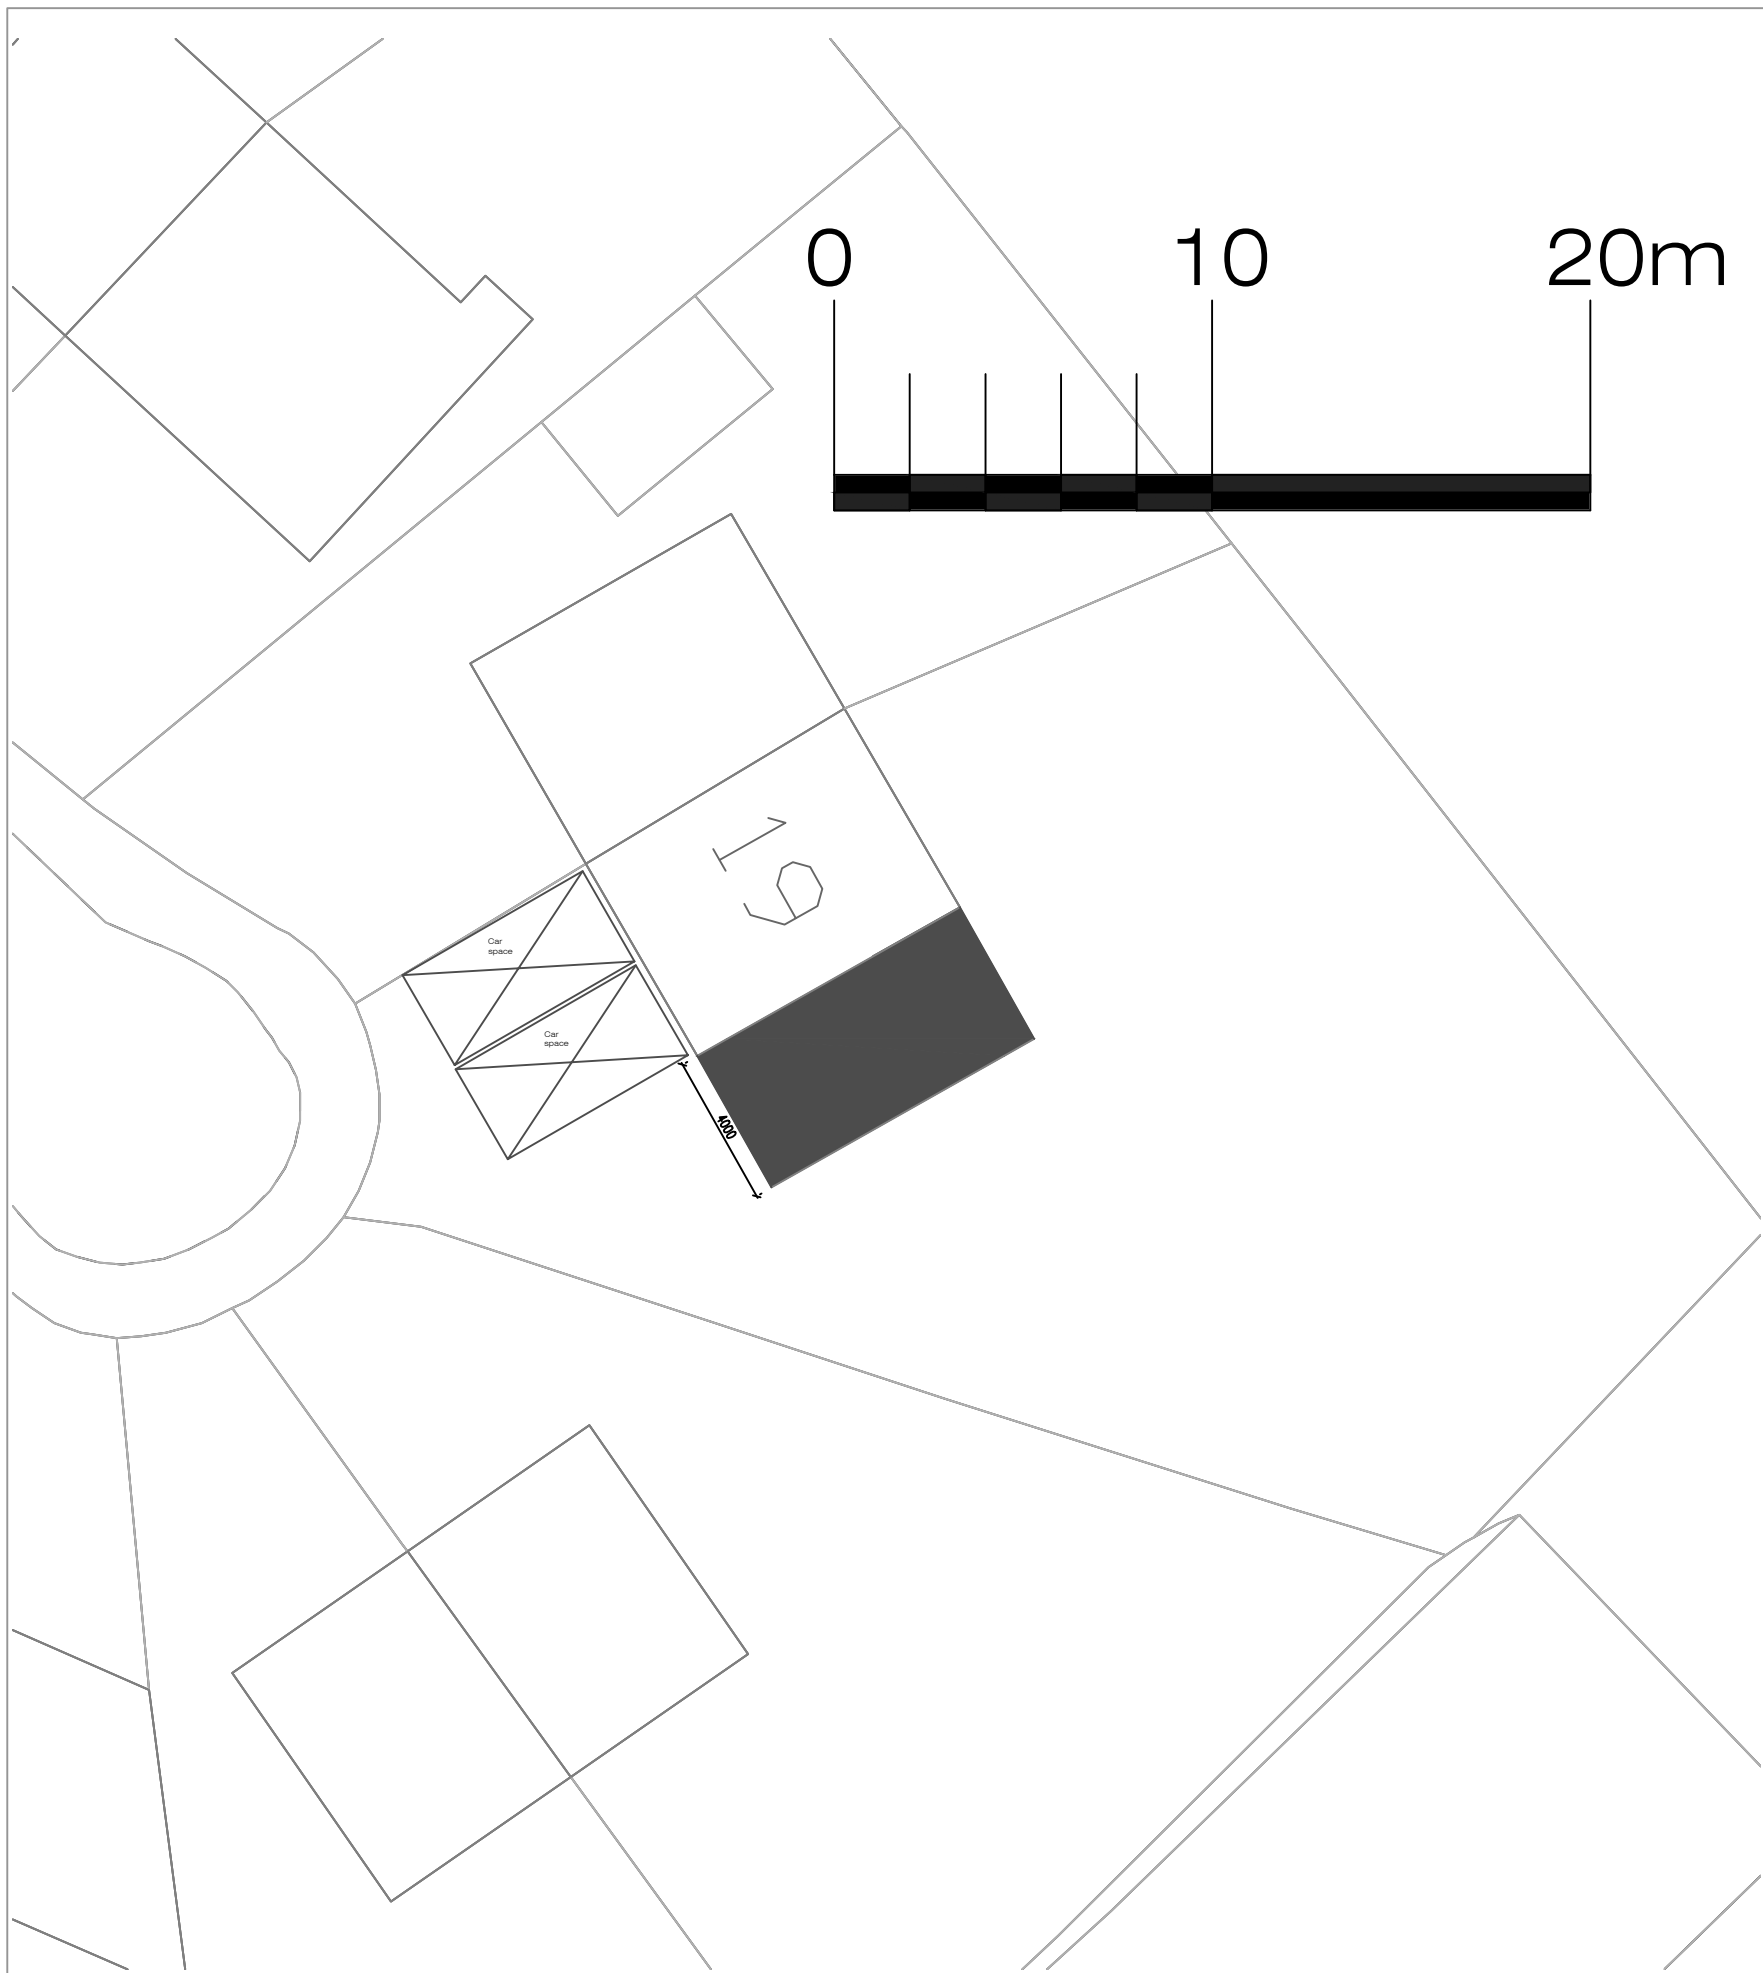

Proposed Site Layout 1:200

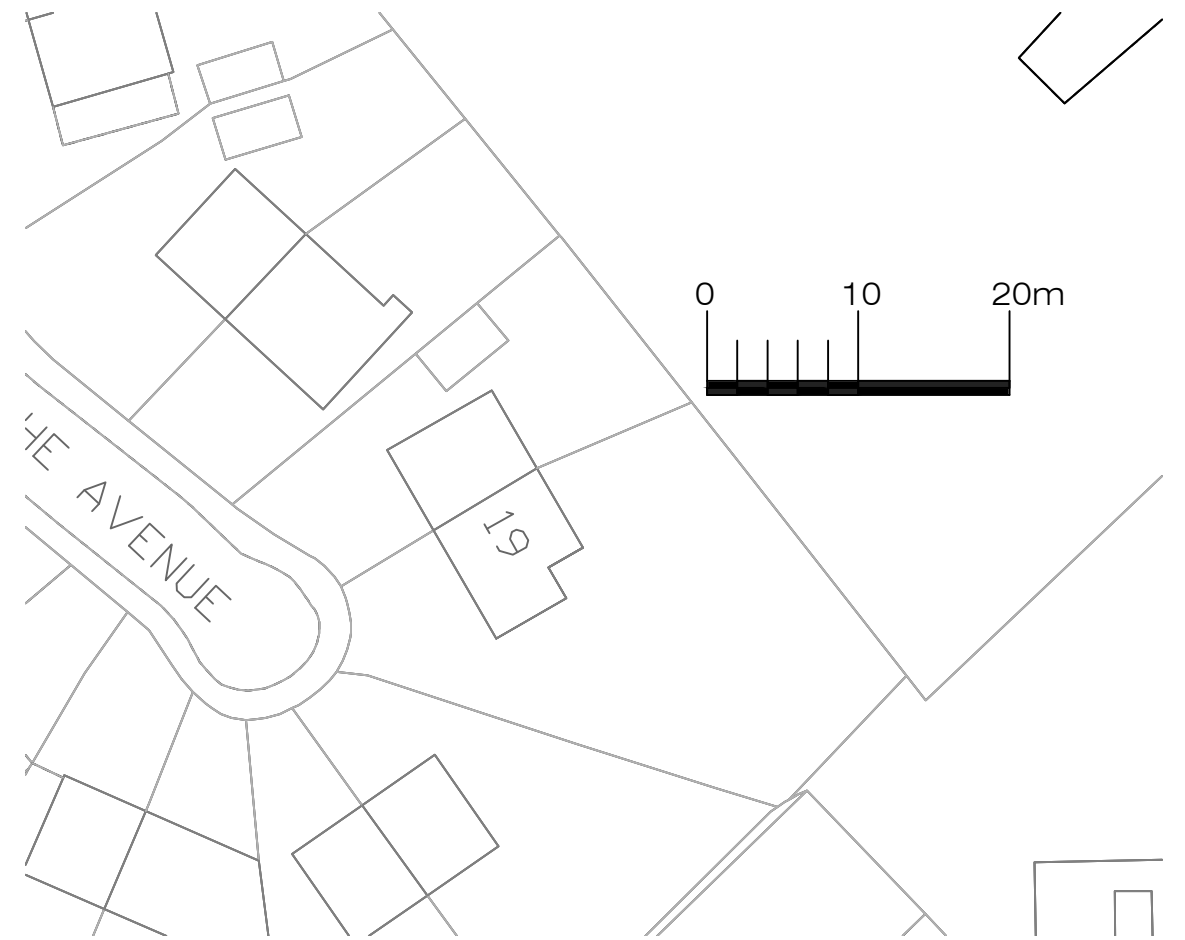

Existing Site Layout 1:500

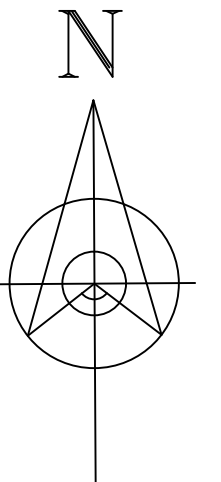

Address			
19 The Avenue, L36			
Job Title			
Two storey extension to side			
Drawing title			
Site Plans			
Chkd	Appvd	date	scale
		Sep '22	1:200/1:500 @ A3
DRAWING No		006	rev