


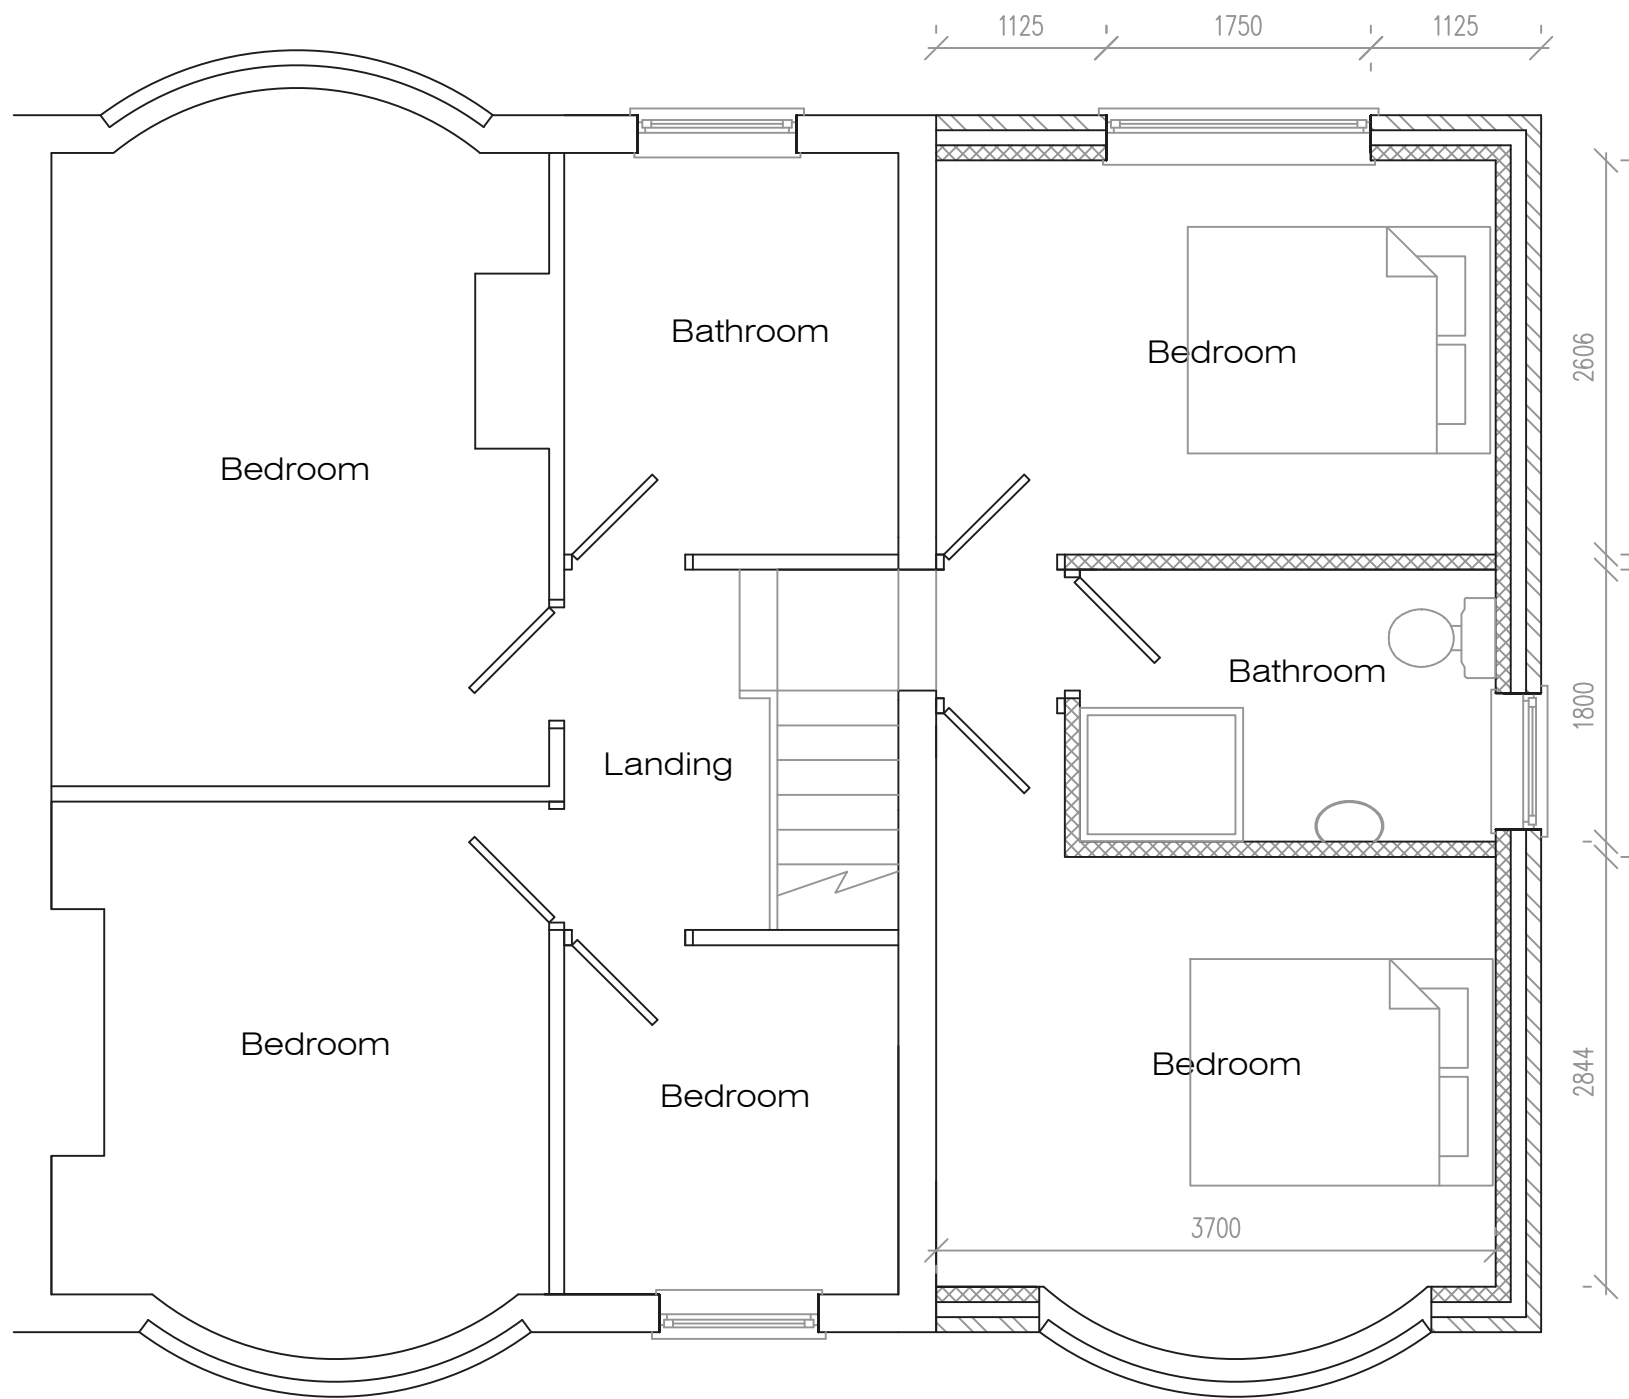

Proposed First Floor Plan

Address				
19 The Avenue, L36				
Job Title				
Two storey extension to side				
Drawing title				
Proposed First				
Chkd	Appvd	date	scale	drawn
		Sep '22	1:50 @ A3	
DRAWING No 003				rev