





Existing Front Elevation

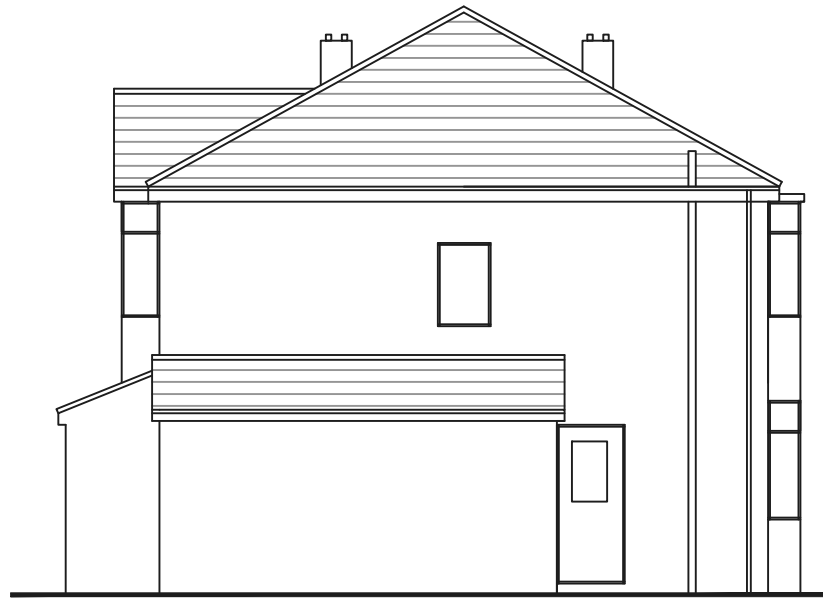


Existing Side Elevation




Existing Rear Elevation

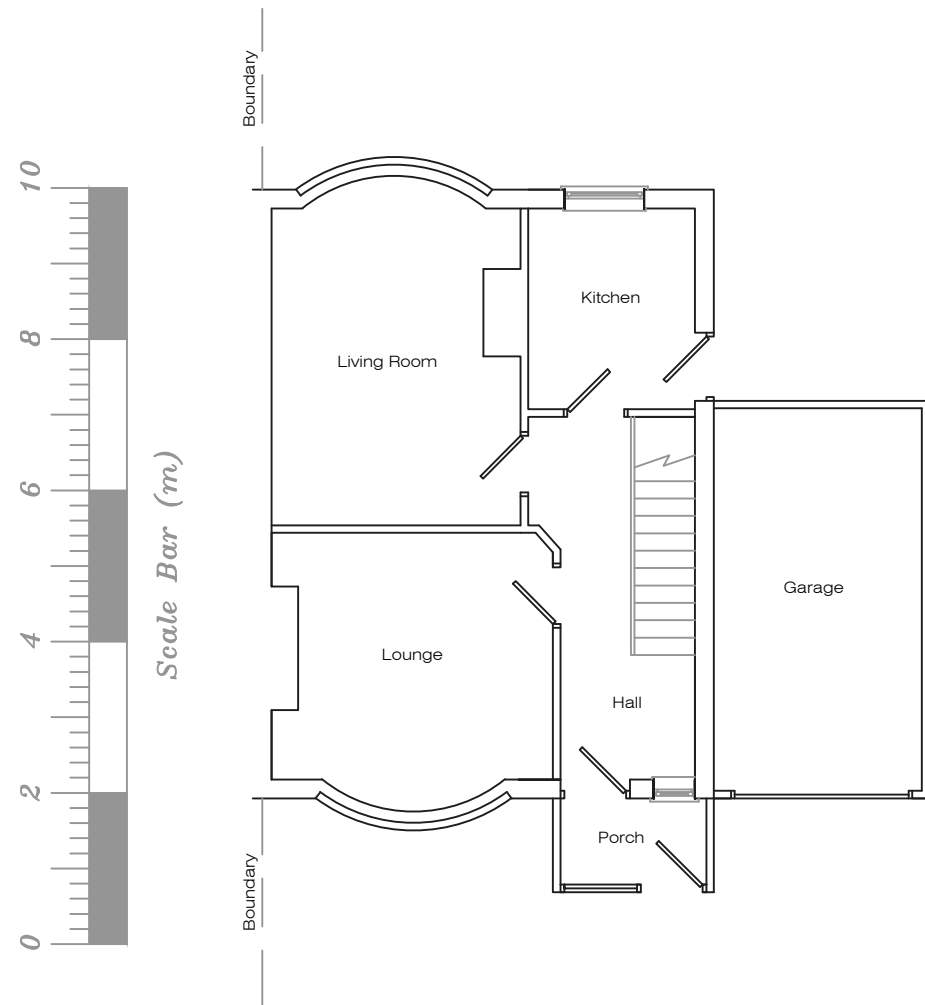

Existing Ground Floor Plan

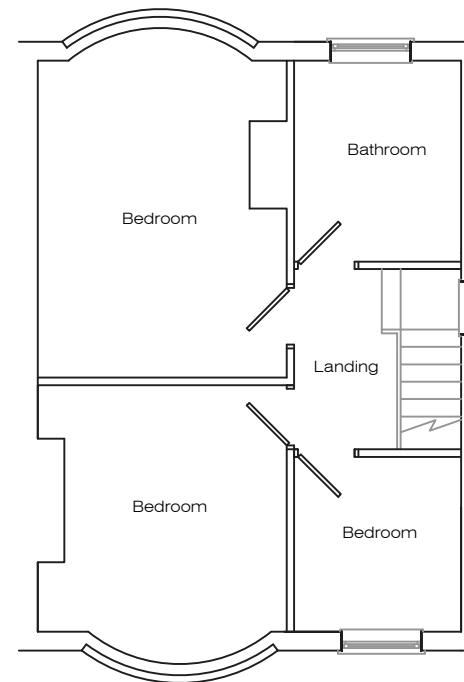

Existing First Floor Plan

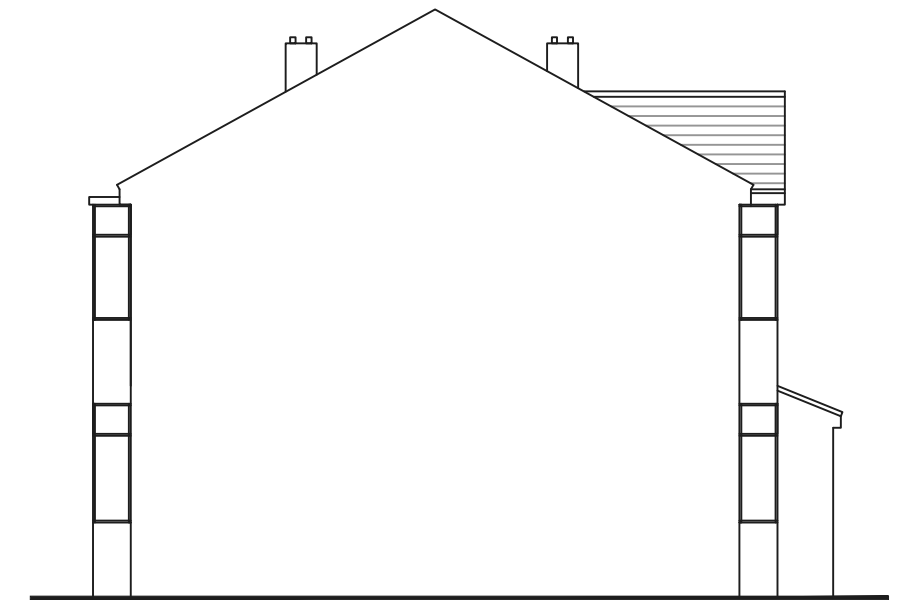

Existing Side Elevation/Section

Address 19 The Avenue, L36				
Job Title Two storey extension to side				
Drawing title Existing Plan and Elevations				
Chkd	Appvd	date Sep '22	scale 1:100 @ A3	drawn
DRAWING No 001				rev