



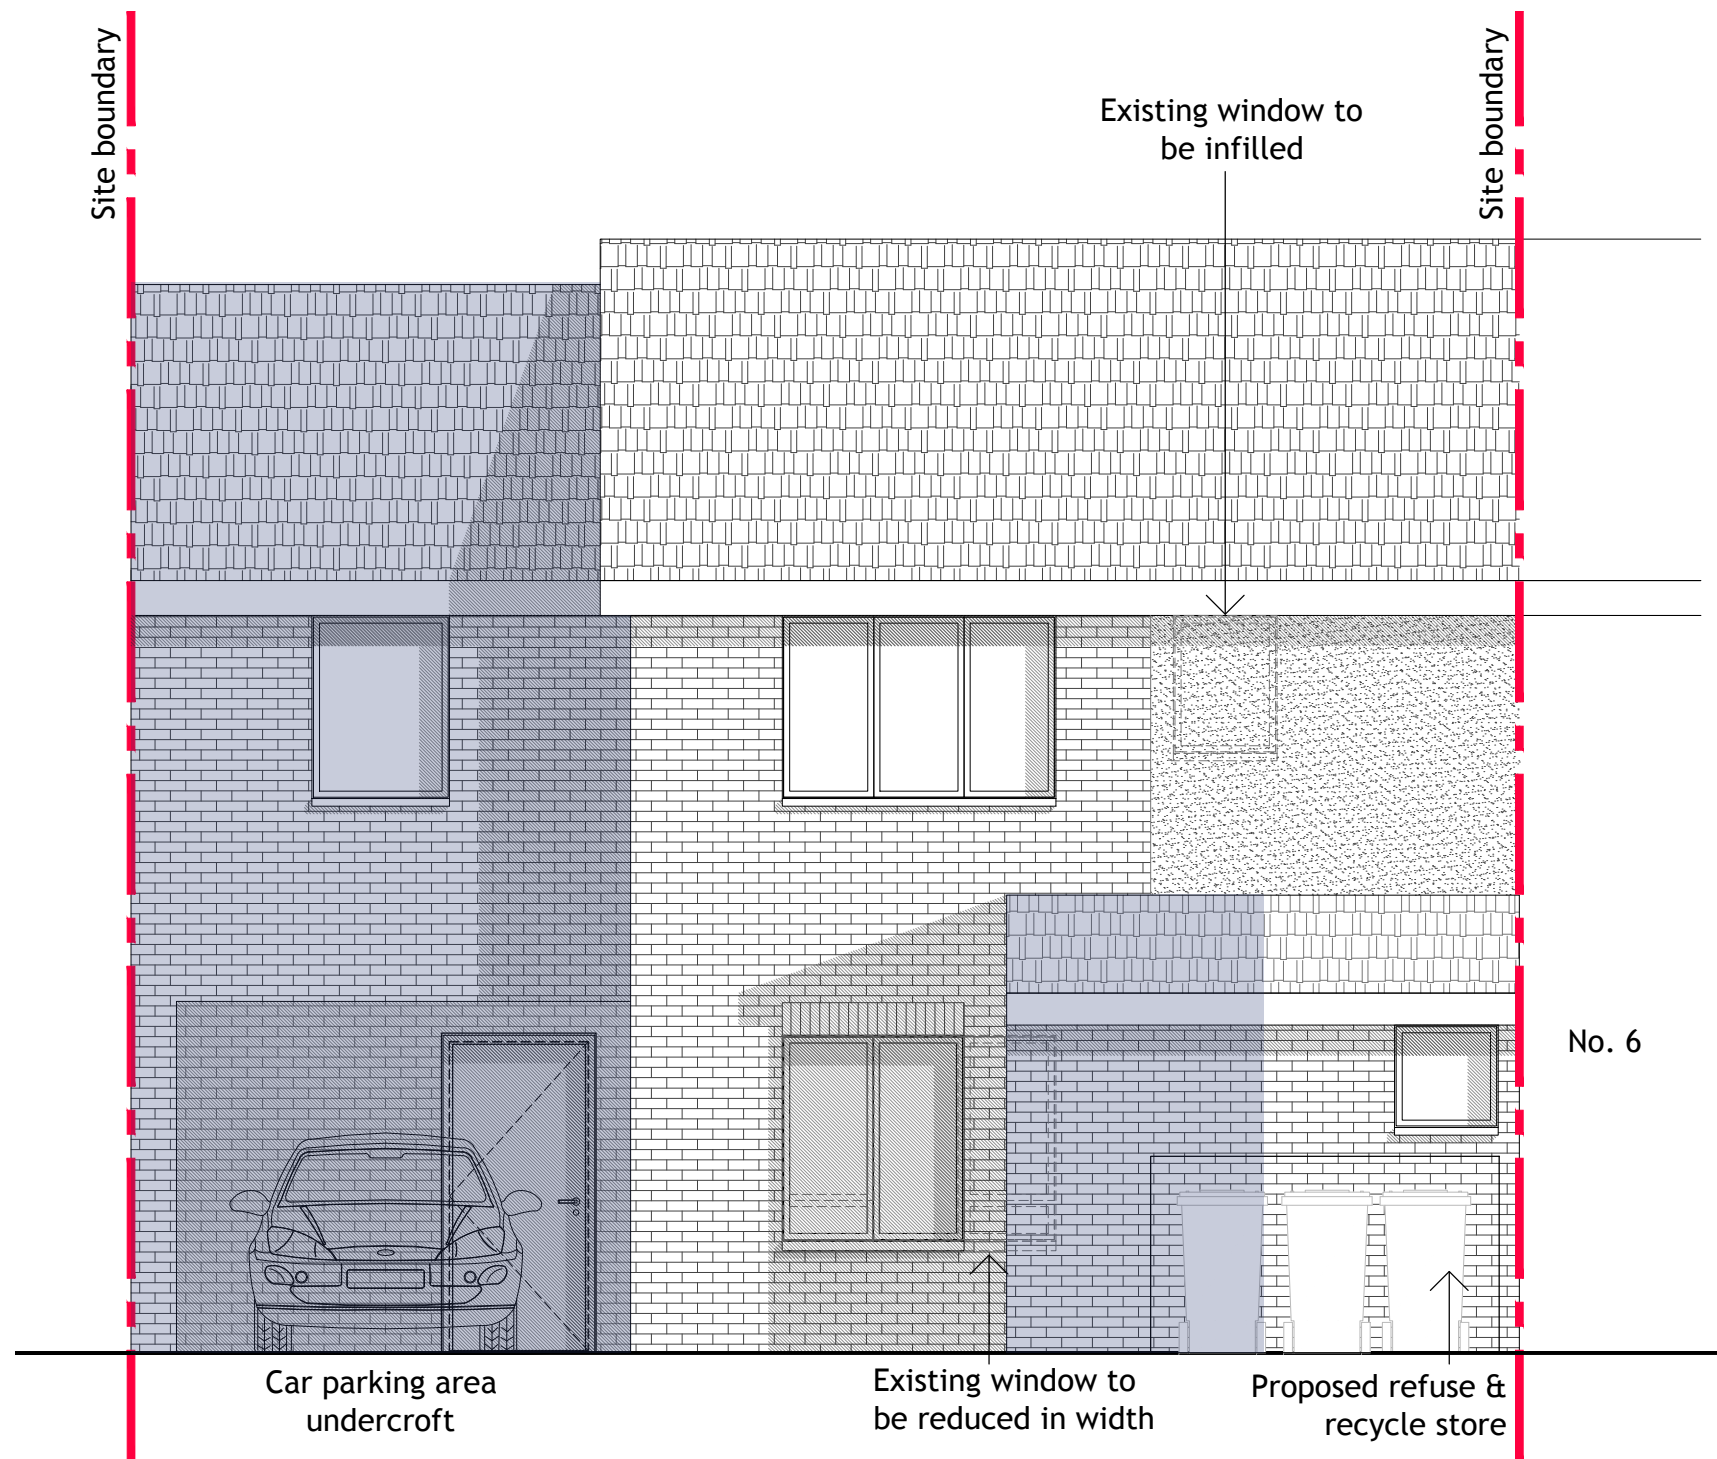

○ Front Elevation (South)
1:50@A1; 1:100@A3

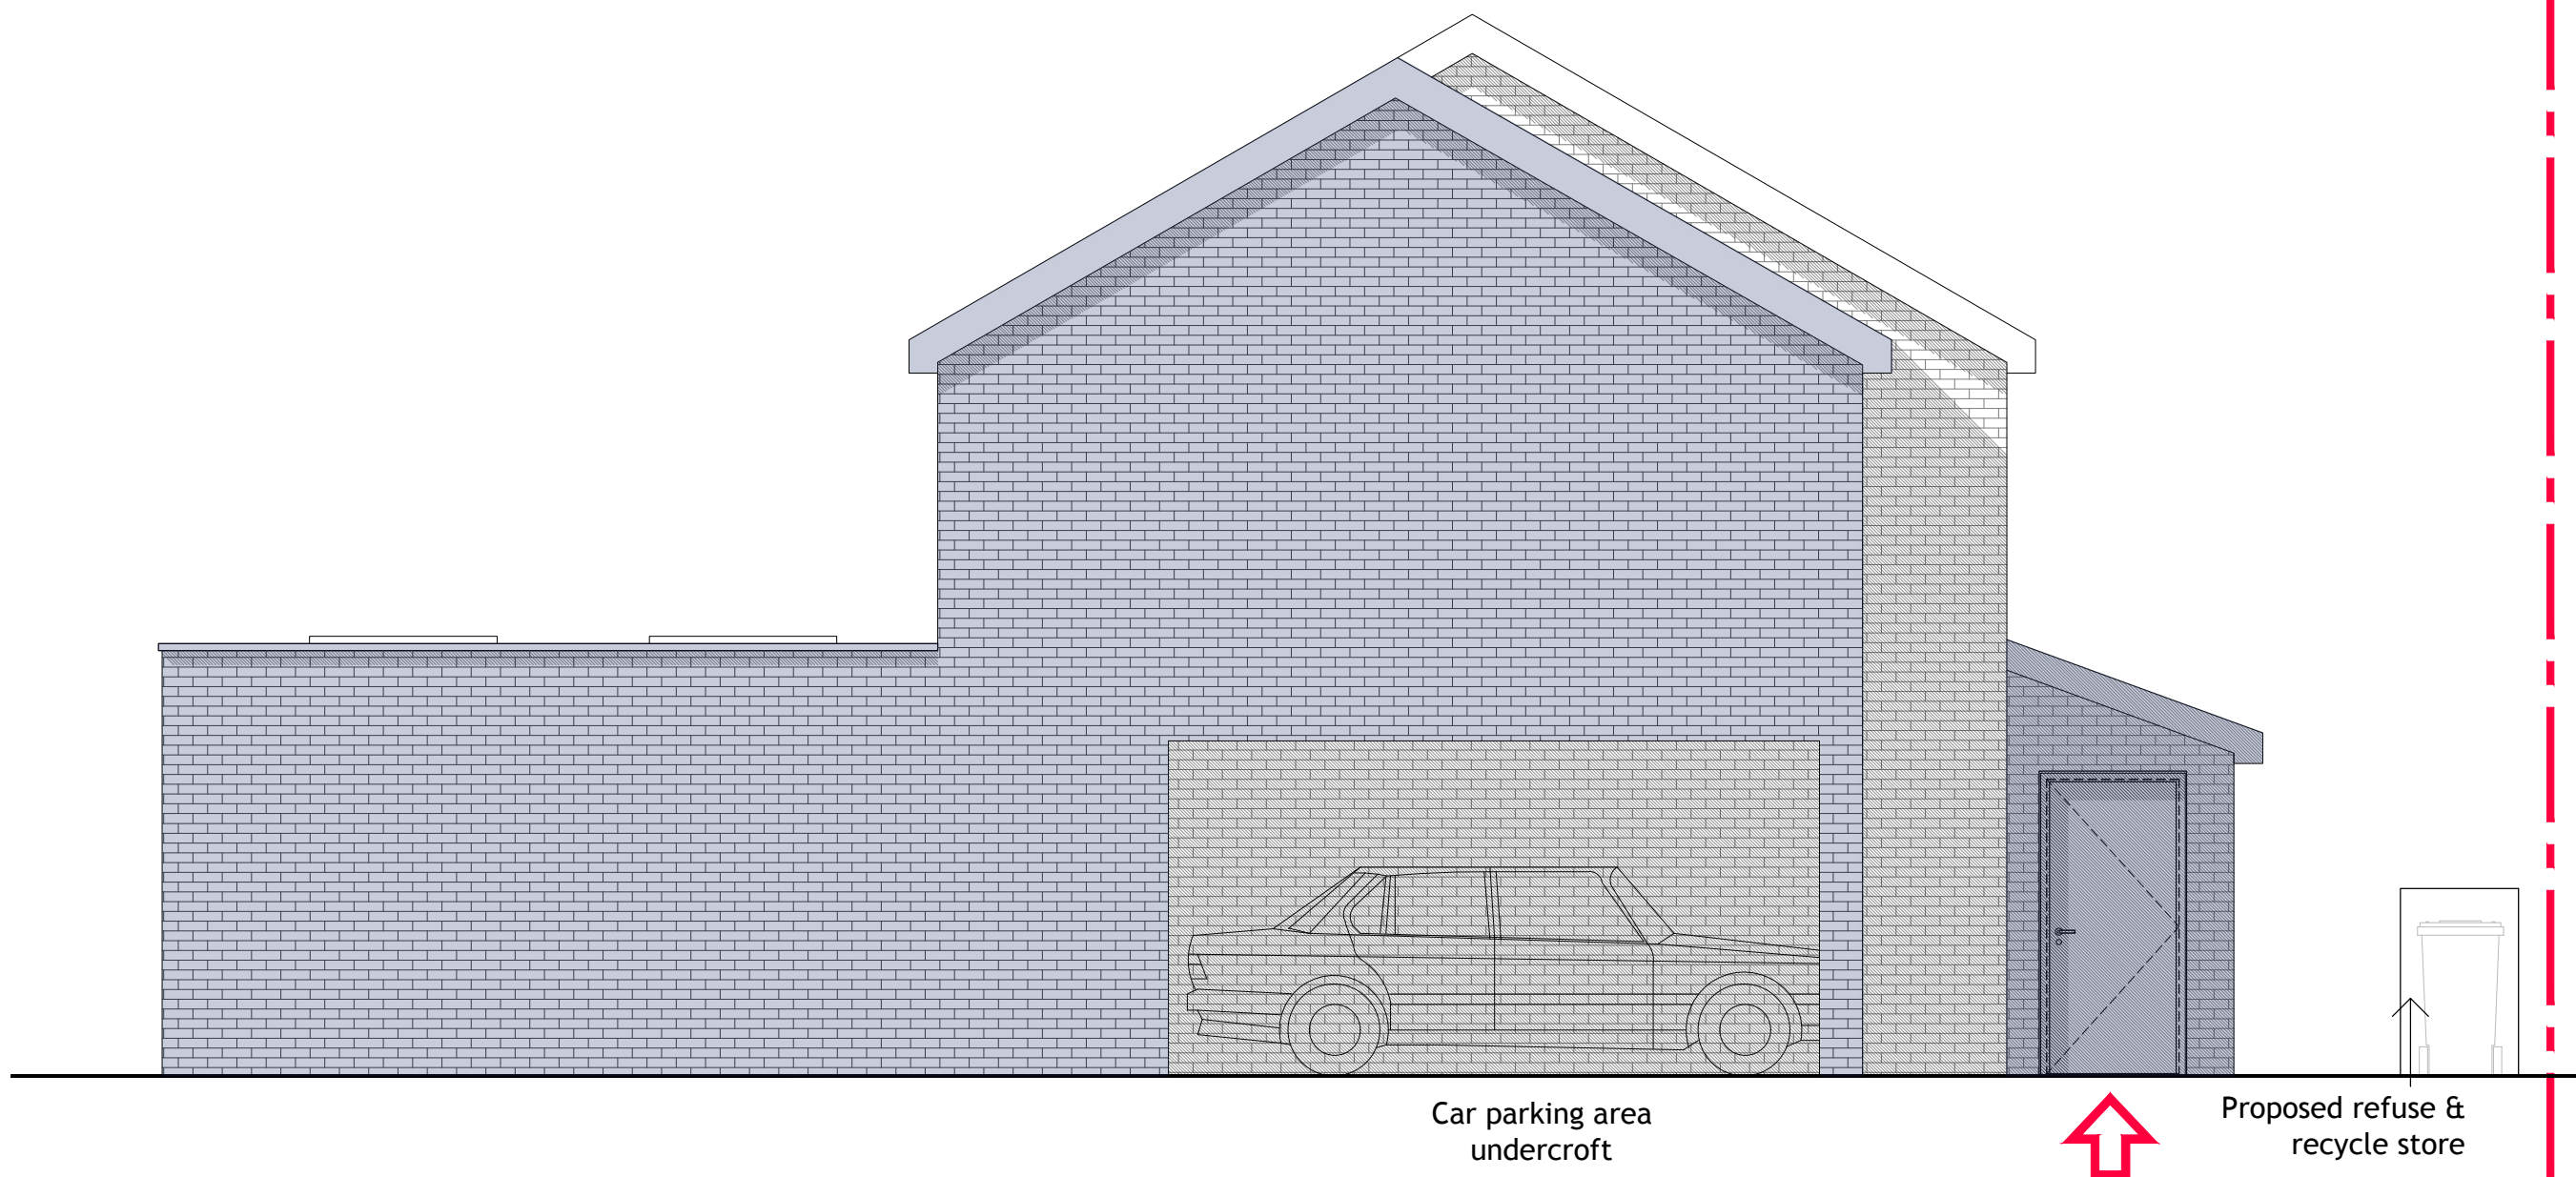


○ Side Elevation (West)
1:50@A1; 1:100@A3


- KEY:
- Site boundary
 - Existing building elements to be demolished
 - Existing building elements to be retained
 - New/ infill walls
 - Proposed extension
 - Entrance




Proposed refuse & recycle store

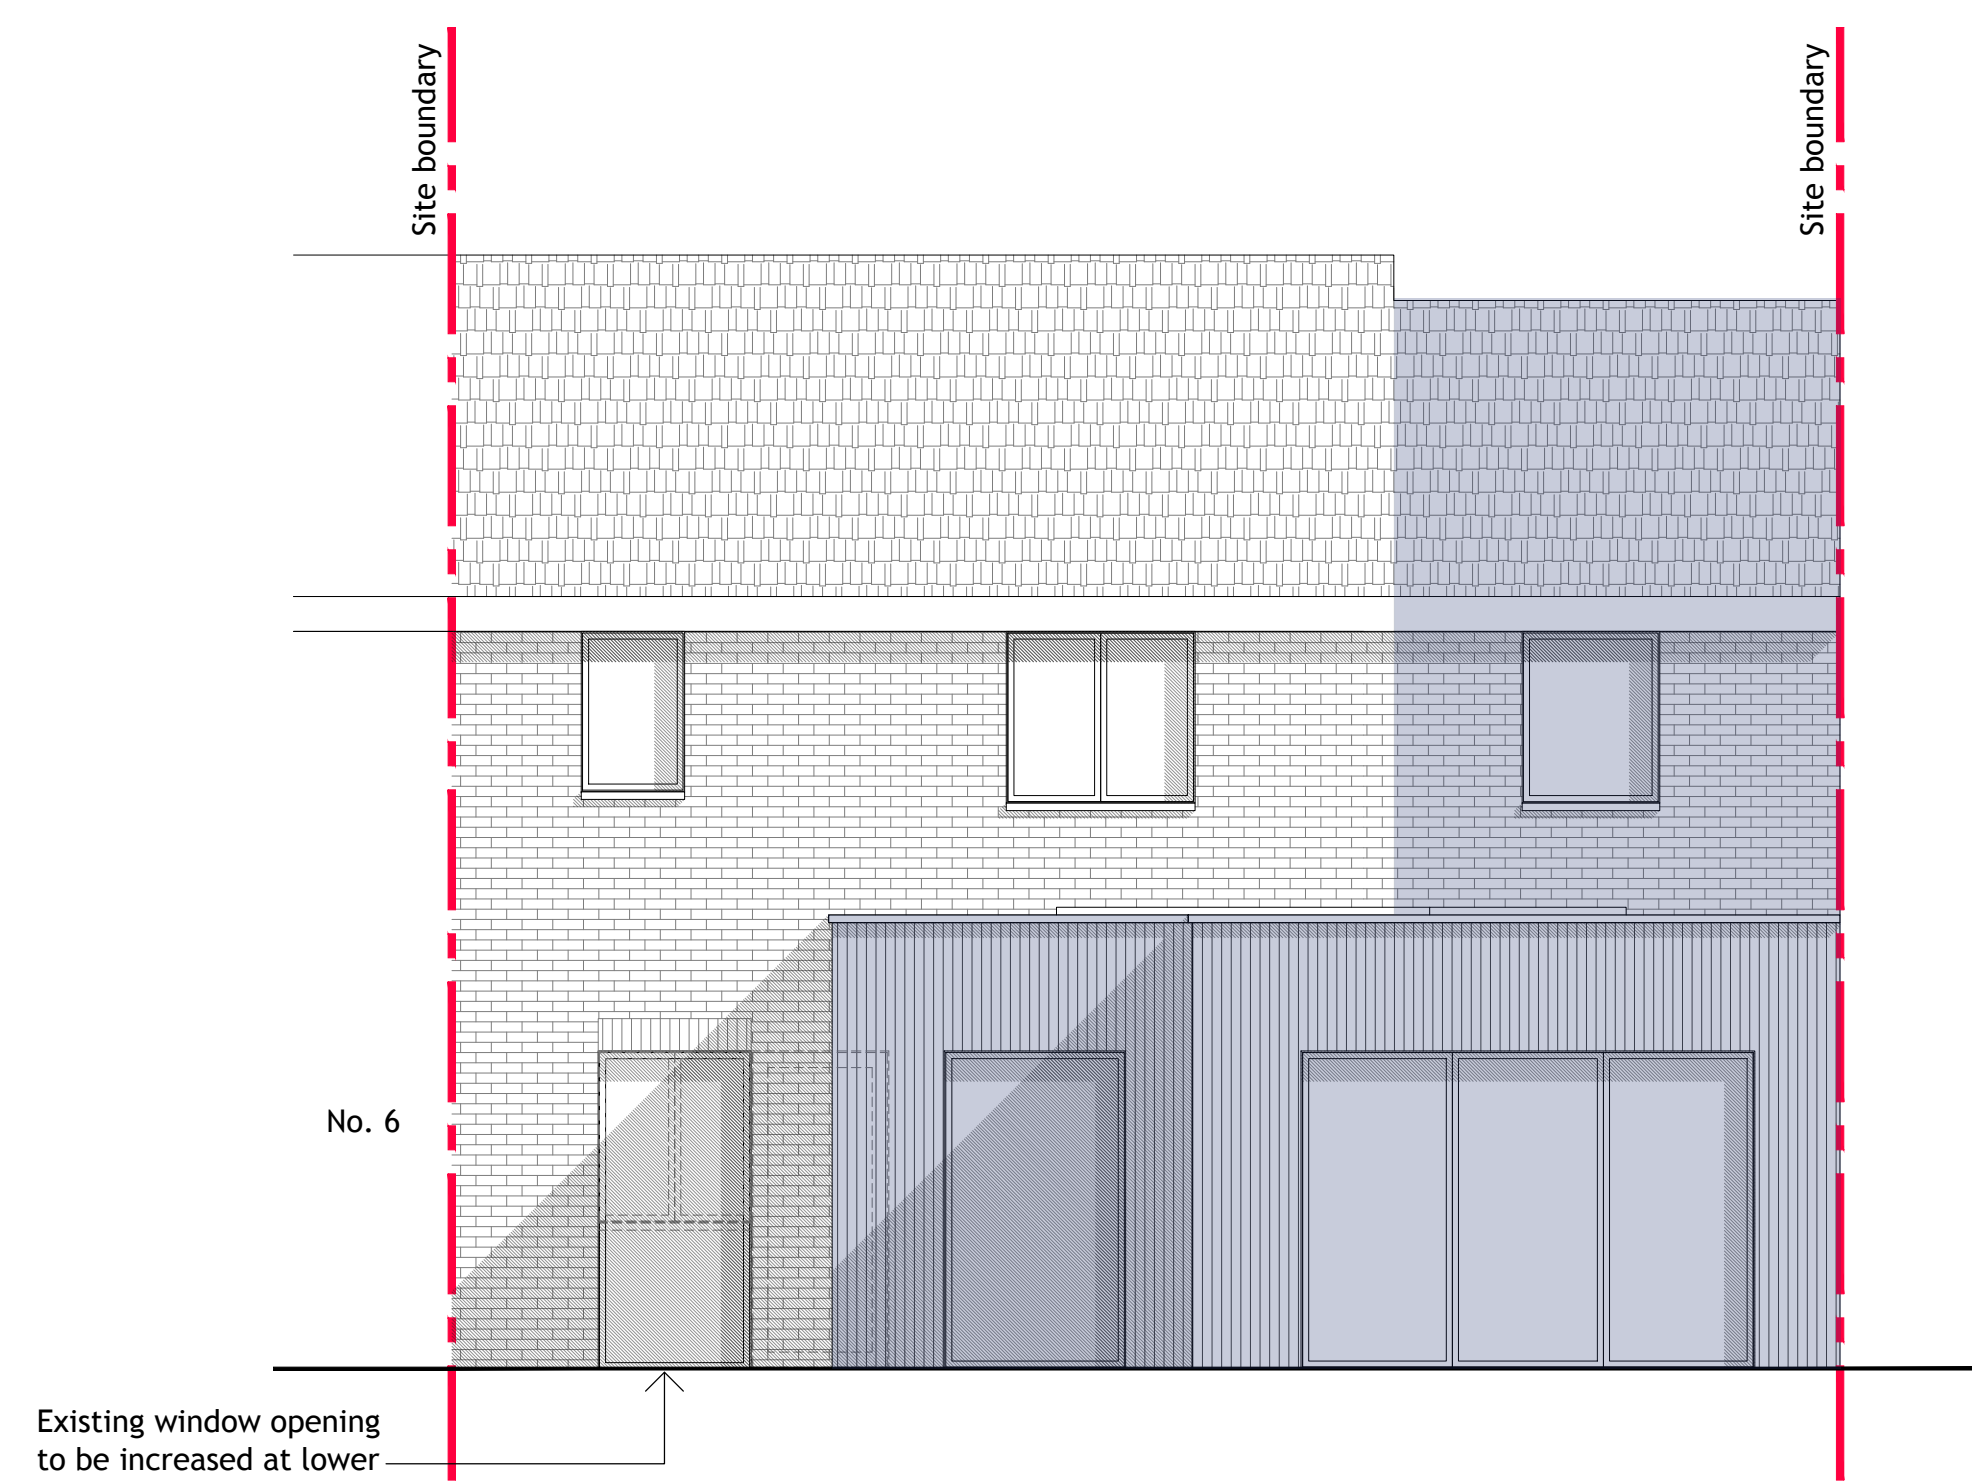

○ Rear Elevation (North)
1:50@A1; 1:100@A3

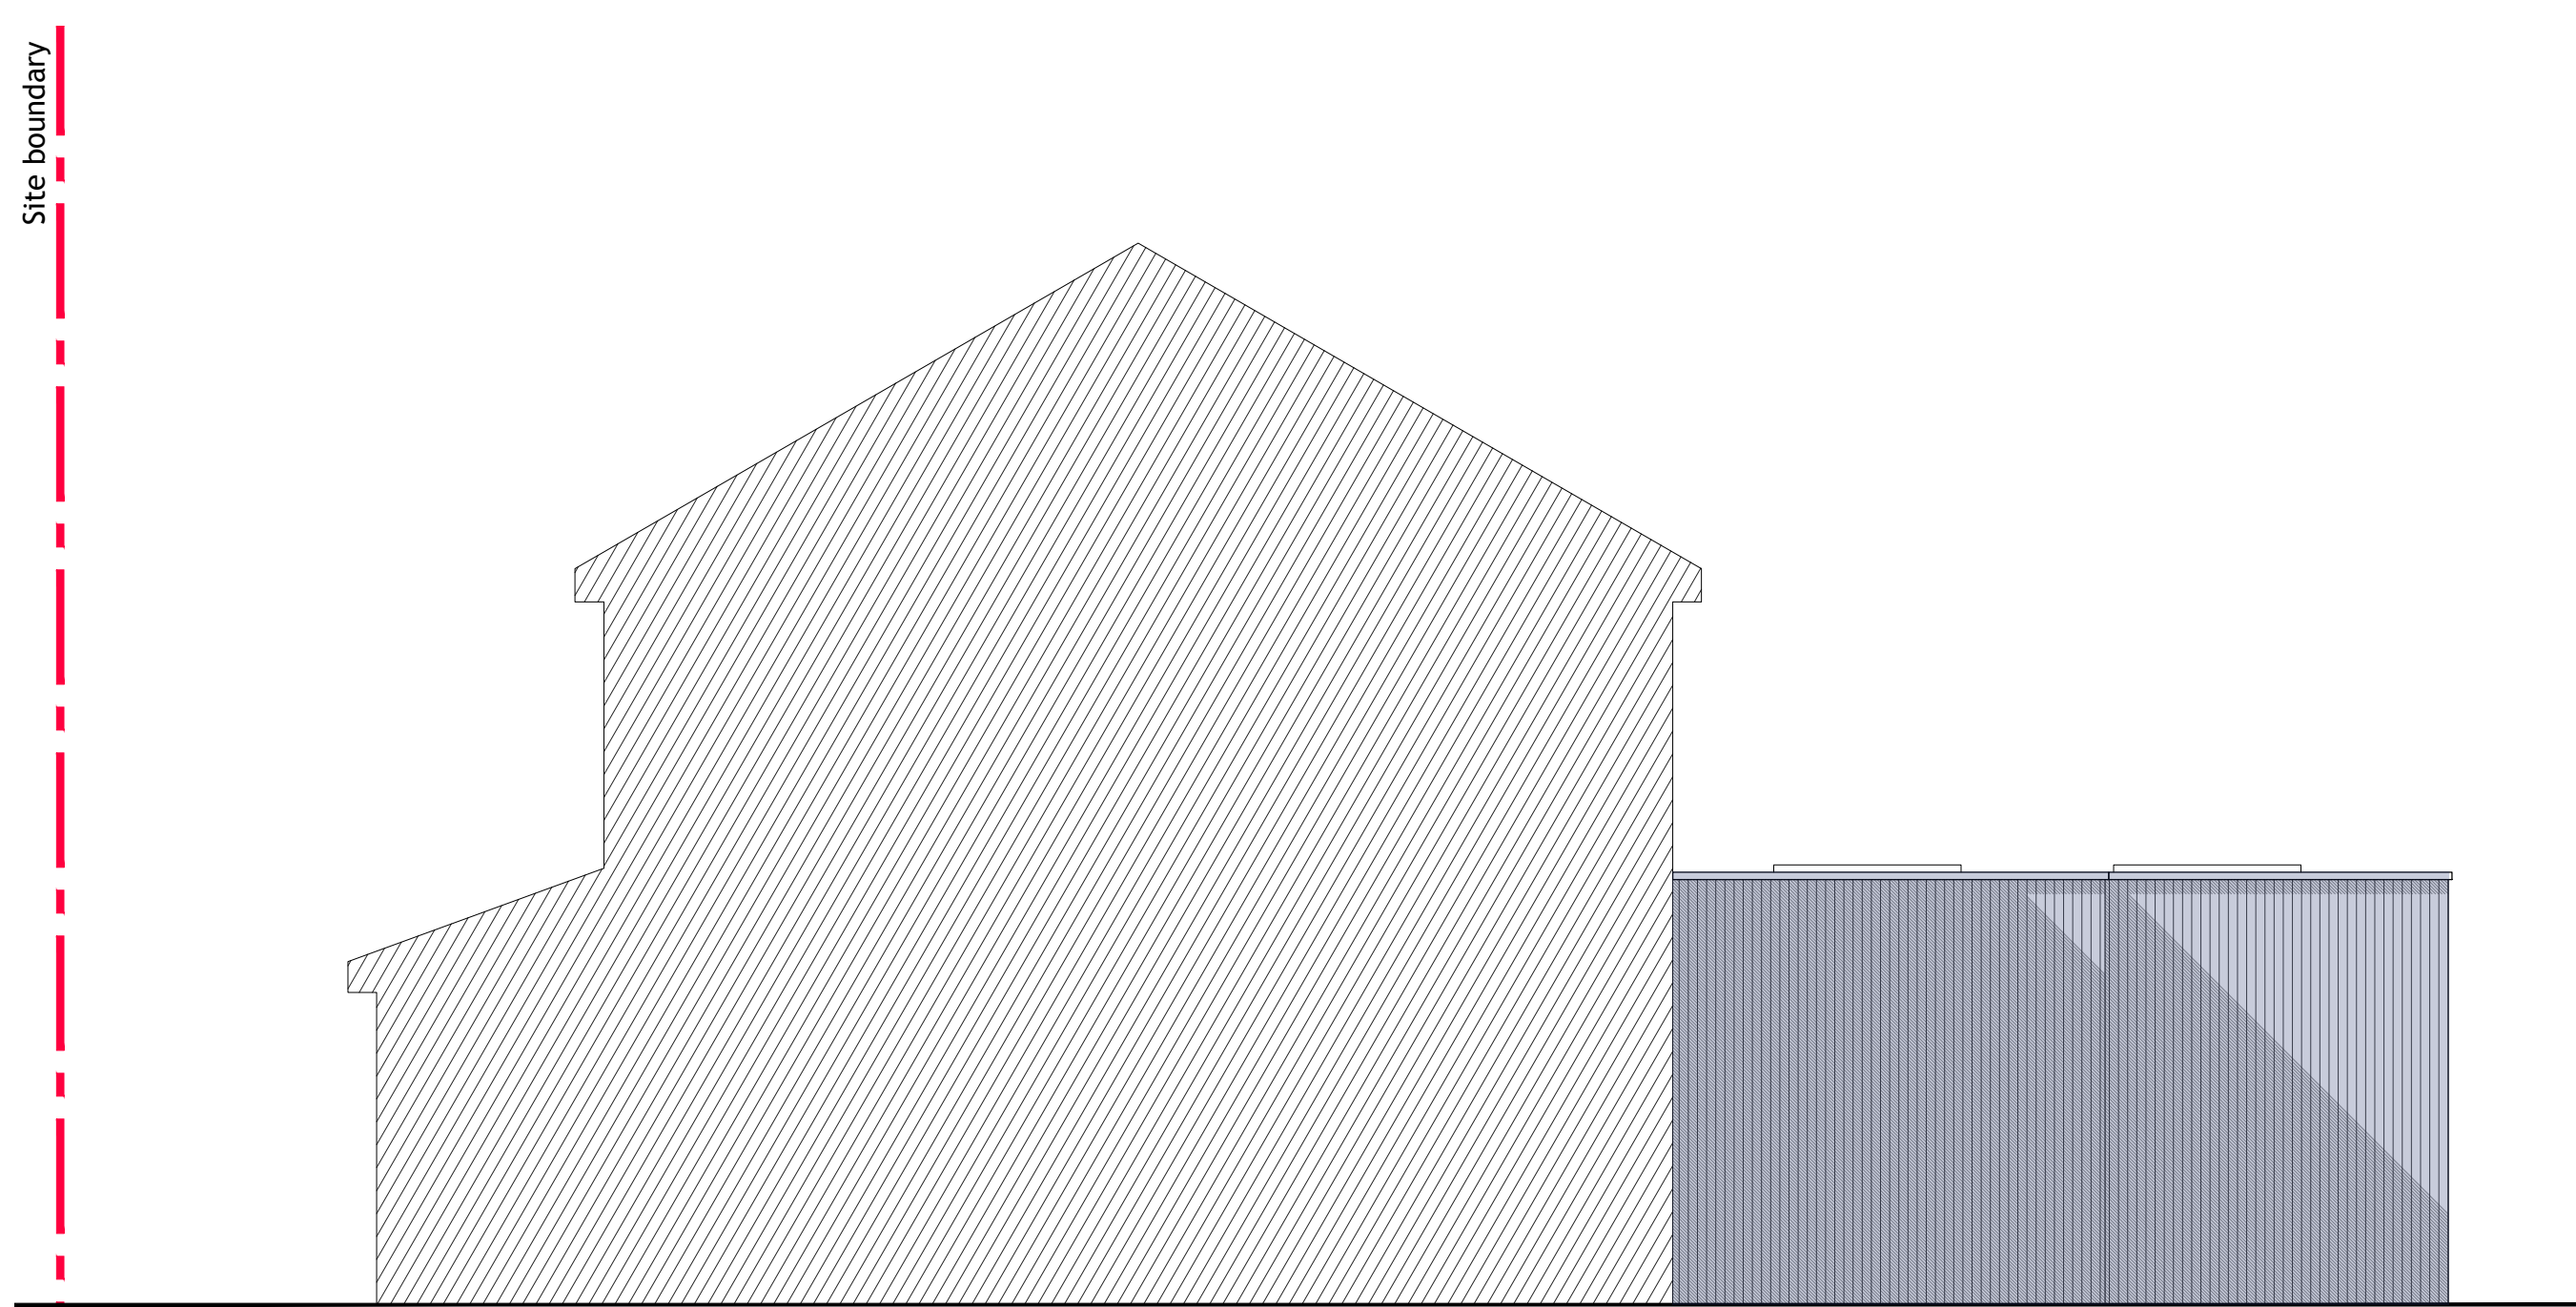

○ Side Elevation (East)
1:50@A1; 1:100@A3

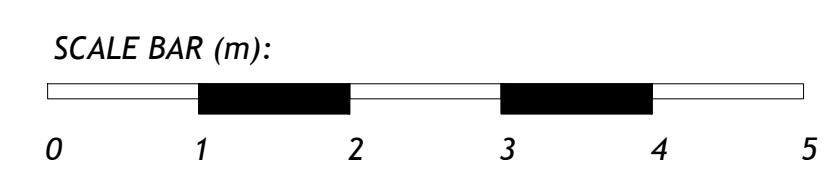

Status
PLANNING

Notes
ALL DIMENSIONS, INCLUDING CHECKING EXISTING SITE LEVELS, ARE TO BE CHECKED AND VERIFIED ON SITE AND ALL DISCREPANCIES REPORTED PRIOR TO ANY CONSTRUCTION WORK TAKING PLACE. THE BUILDER IS TO CHECK AND/OR DETERMINE ALL CONSTRUCTION DETAILS. THIS DRAWING IS TO BE READ IN CONJUNCTION WITH ALL OTHER PROJECT DRAWINGS AND SPECIFICATIONS.

5 BLACKSMITH PLACE, HALEWOOD, L25 9LS	
PROPOSED ELEVATIONS	
Scale 1:50 @A1, 1:100 @A3	
Drawing No. 1871-06 RevA	