




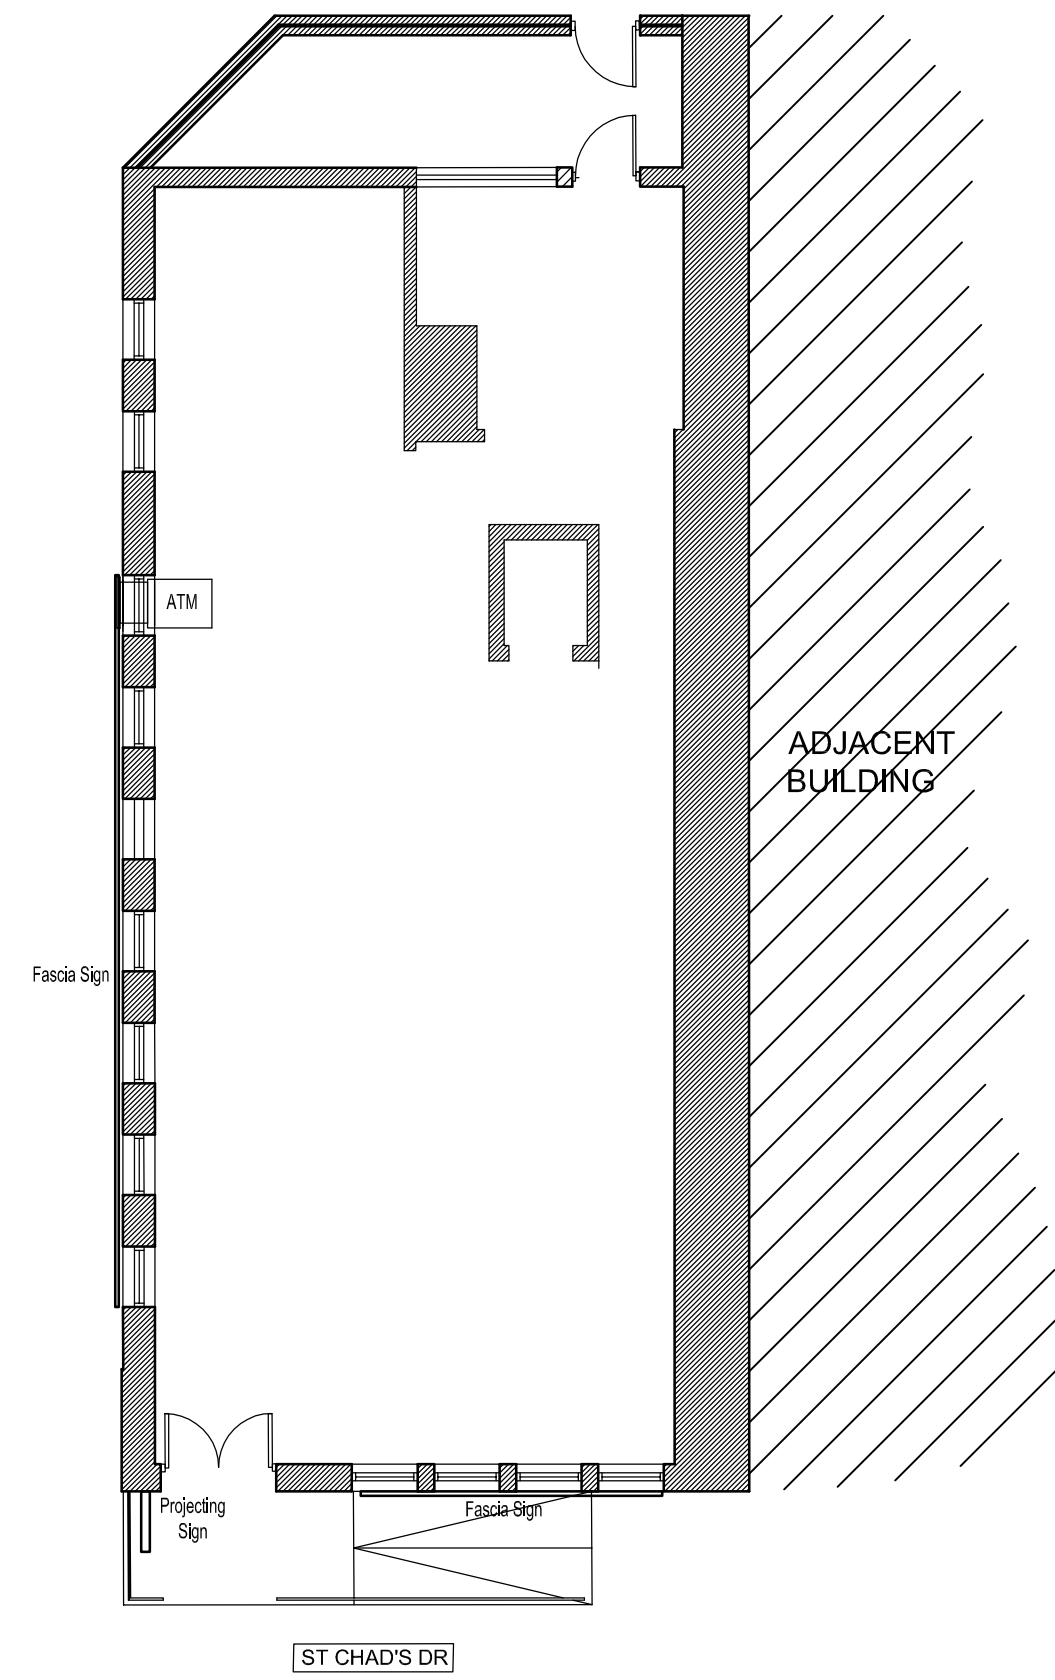


Existing Ground Floor Plan
Scale 1:100

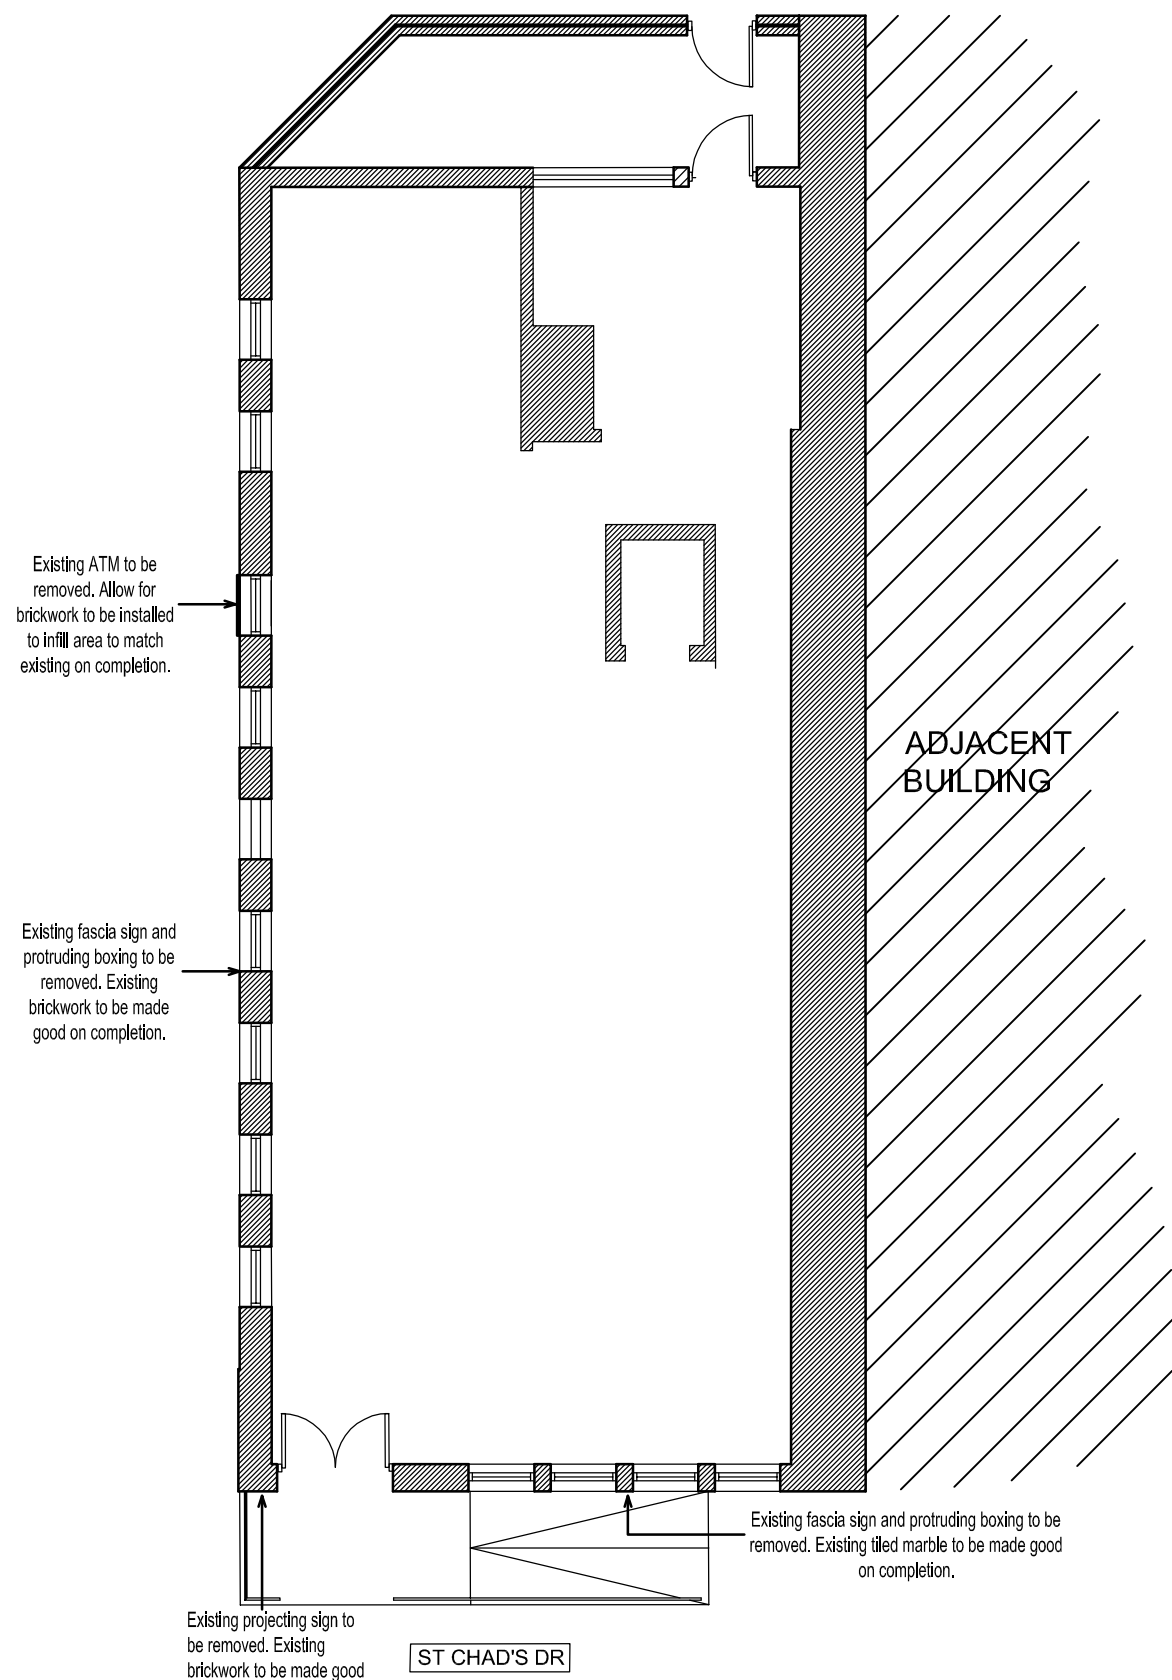

Proposed Ground Floor Plan
Scale 1:100

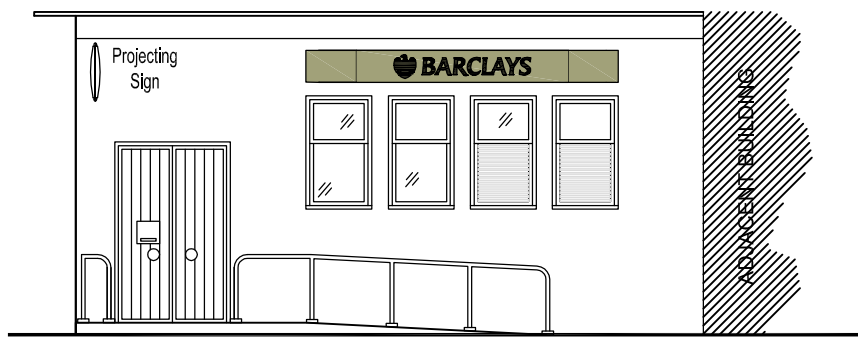


Existing St Chad's Dr Elevation
Scale 1:100

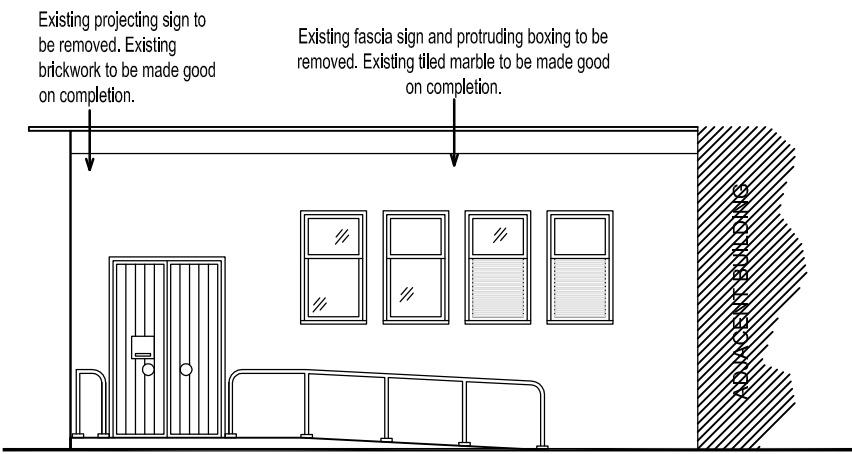

Proposed St Chad's Dr Elevation
Scale 1:100




Existing Side Elevation
Scale 1:100

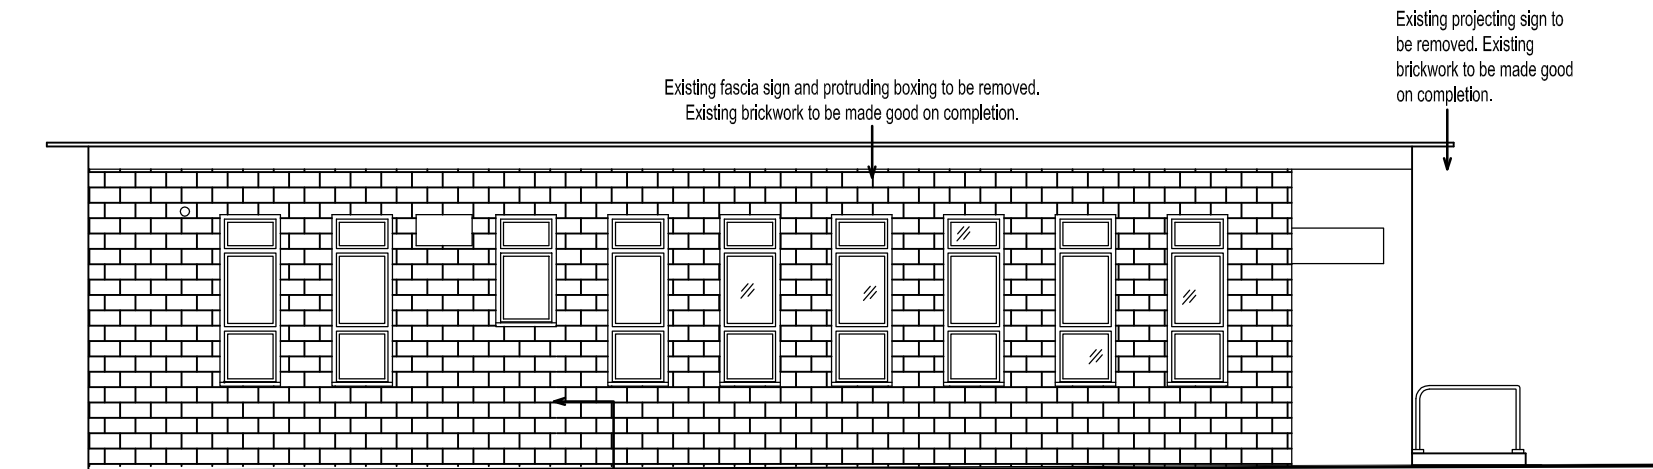

Proposed Side Elevation
Scale 1:100


Construction staff and operatives must ensure the principal contractor has provided thorough and accurate information on all health and safety aspects relating to the designs identified on this drawing including the review of: • Designers/contractors risk assessments • Method statements • Permit to work • Pre construction information The designers note that the following health and safety risks relating to this drawing have not been eliminated during the design process:	
ref	residual risk

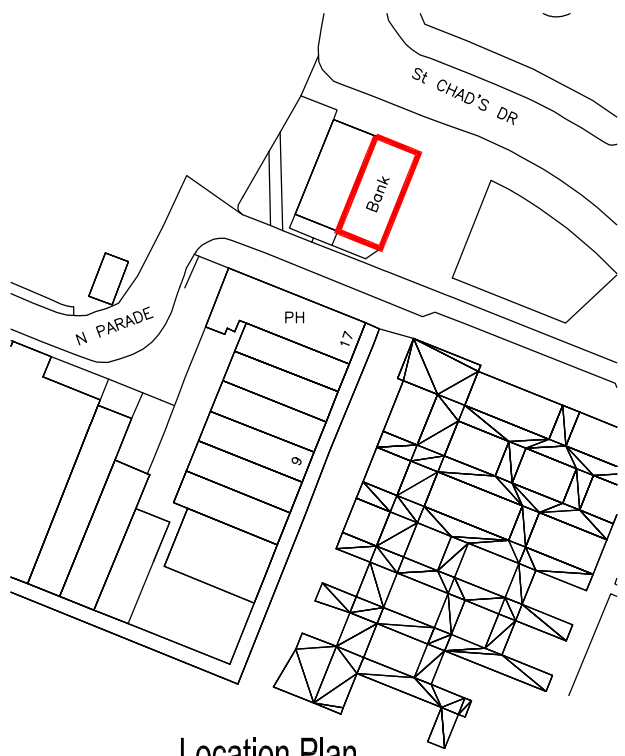

Location Plan
Scale 1:1250

Key

Site / Land Ownership

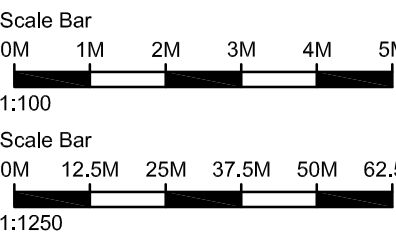

A	Updated as per planners comments	08.11.21	GM	DH
revision	date	by	chk	

All dimensions to be verified on site and the Architect informed of any discrepancy. All drawings and specifications should be read in conjunction with the Health and Safety Plan; all conflicts should be reported to the appointed Principal Designer.
This drawing is the Property of Bowman Riley Architects Limited ©
DO NOT SCALE FROM THIS DRAWING

- ☐ preliminary
- ☒ planning
- ☐ comment
- ☐ tender
- ☐ construction
- ☐ record



drawn by	checked by	date	scale @ A1
GM	DH	JULY 21	VARIES
Barclay's Bank, St Chad's Dr, Kirkby, Liverpool L32 8RA			
Existing & Proposed Plans and Elevations			
project number	drawing number	revision	
8477.92	P(000)001	A	

cat reference: G:_P8477 - Barclays 2021 Branch Closures\Kirkby - 8477.92\8477.92 - 02 Cad\00001 REV A.dwg