




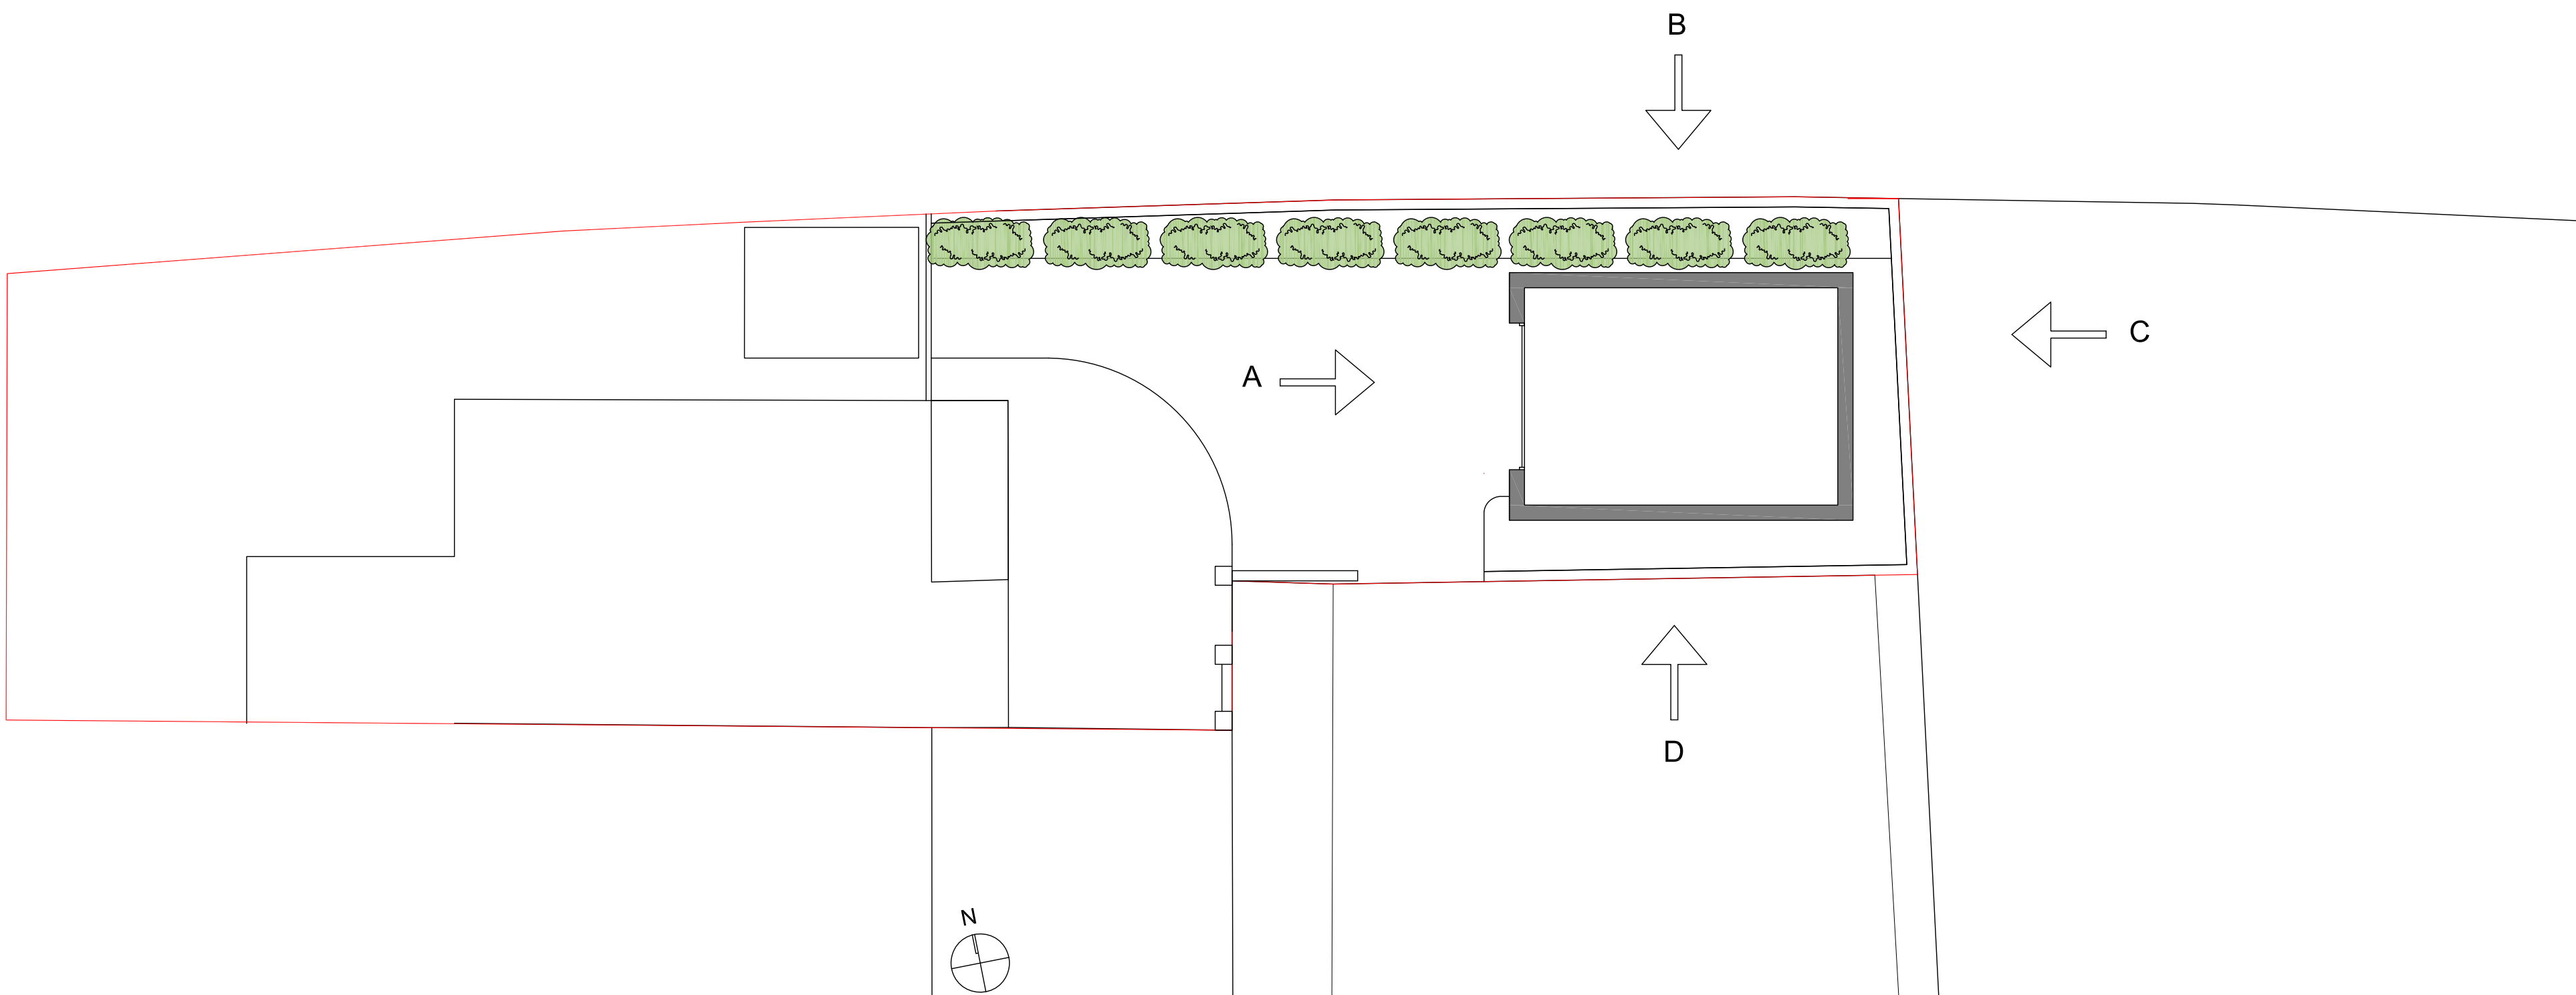


Ref Plan

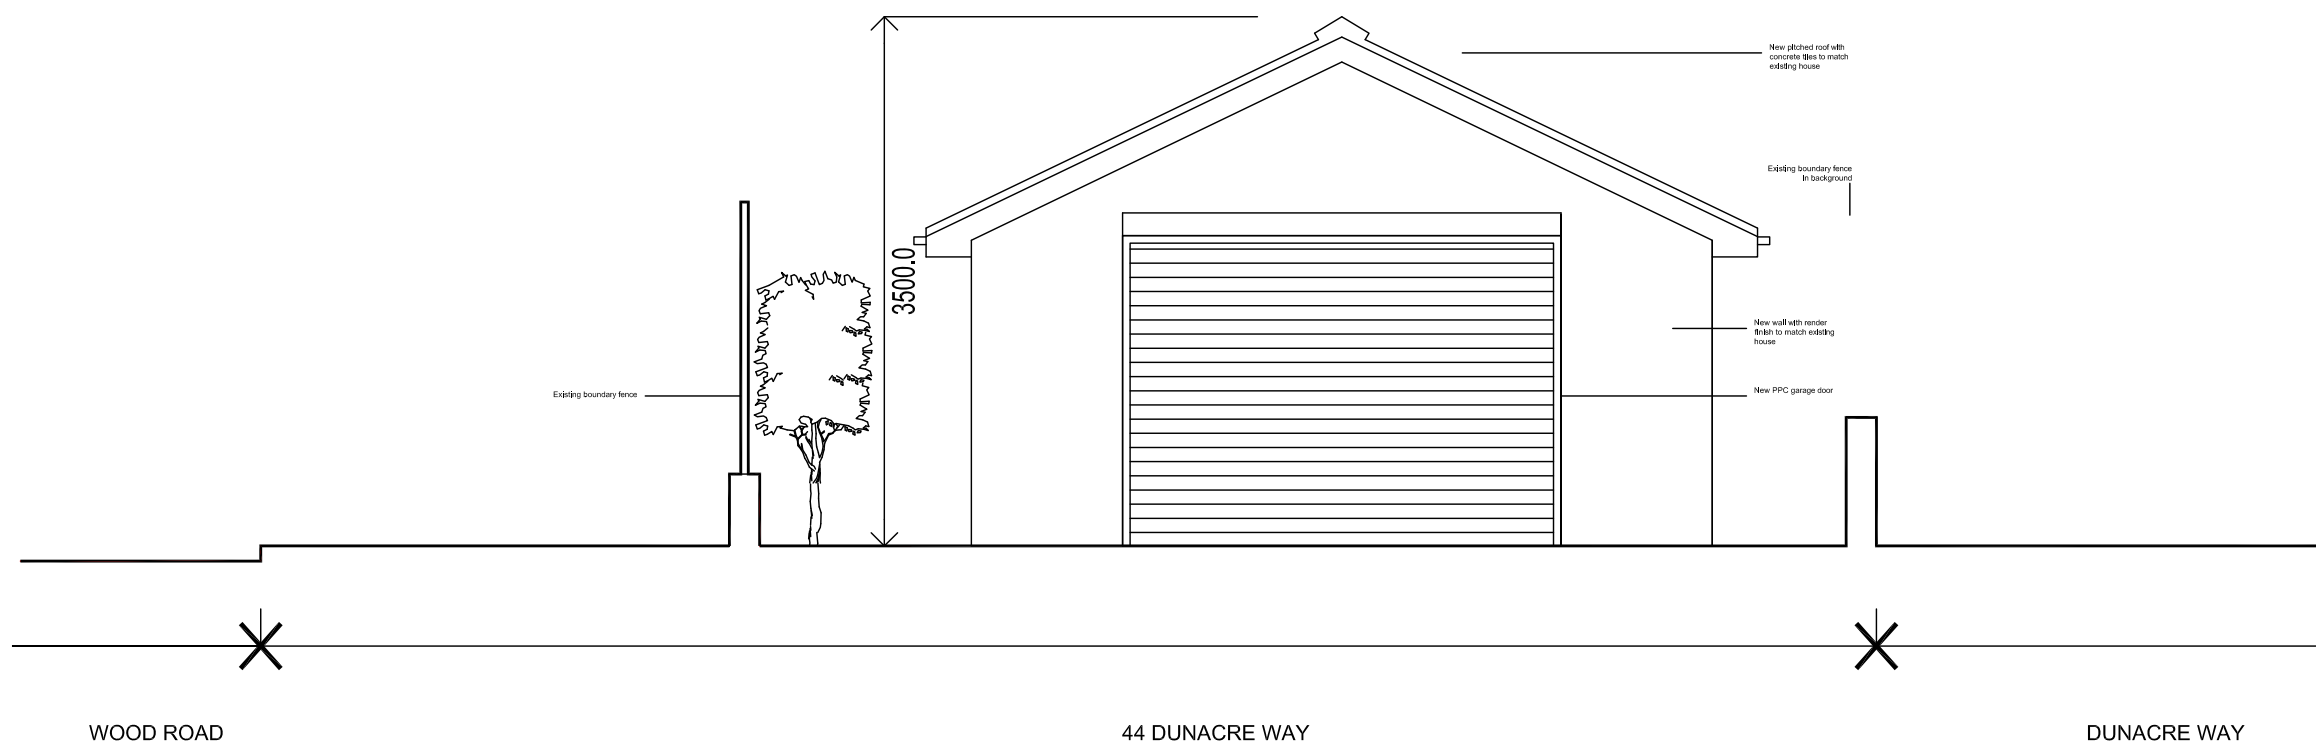


Front elevation A

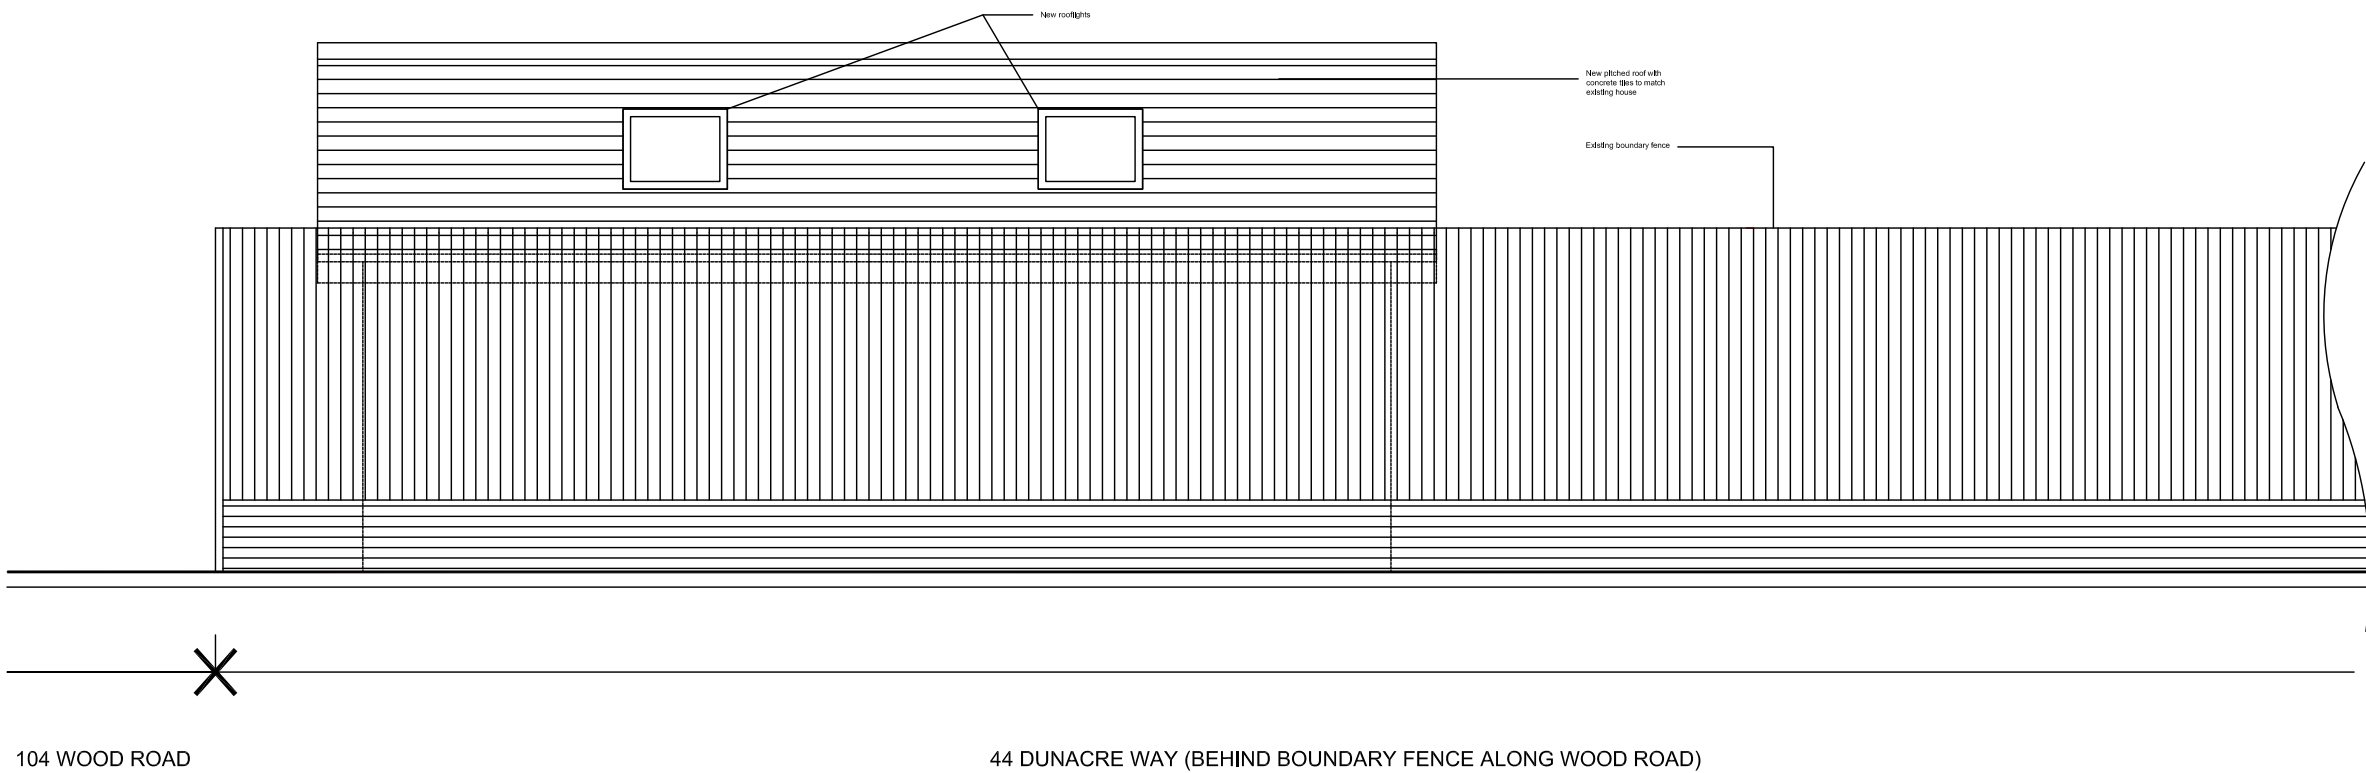

Side elevation B

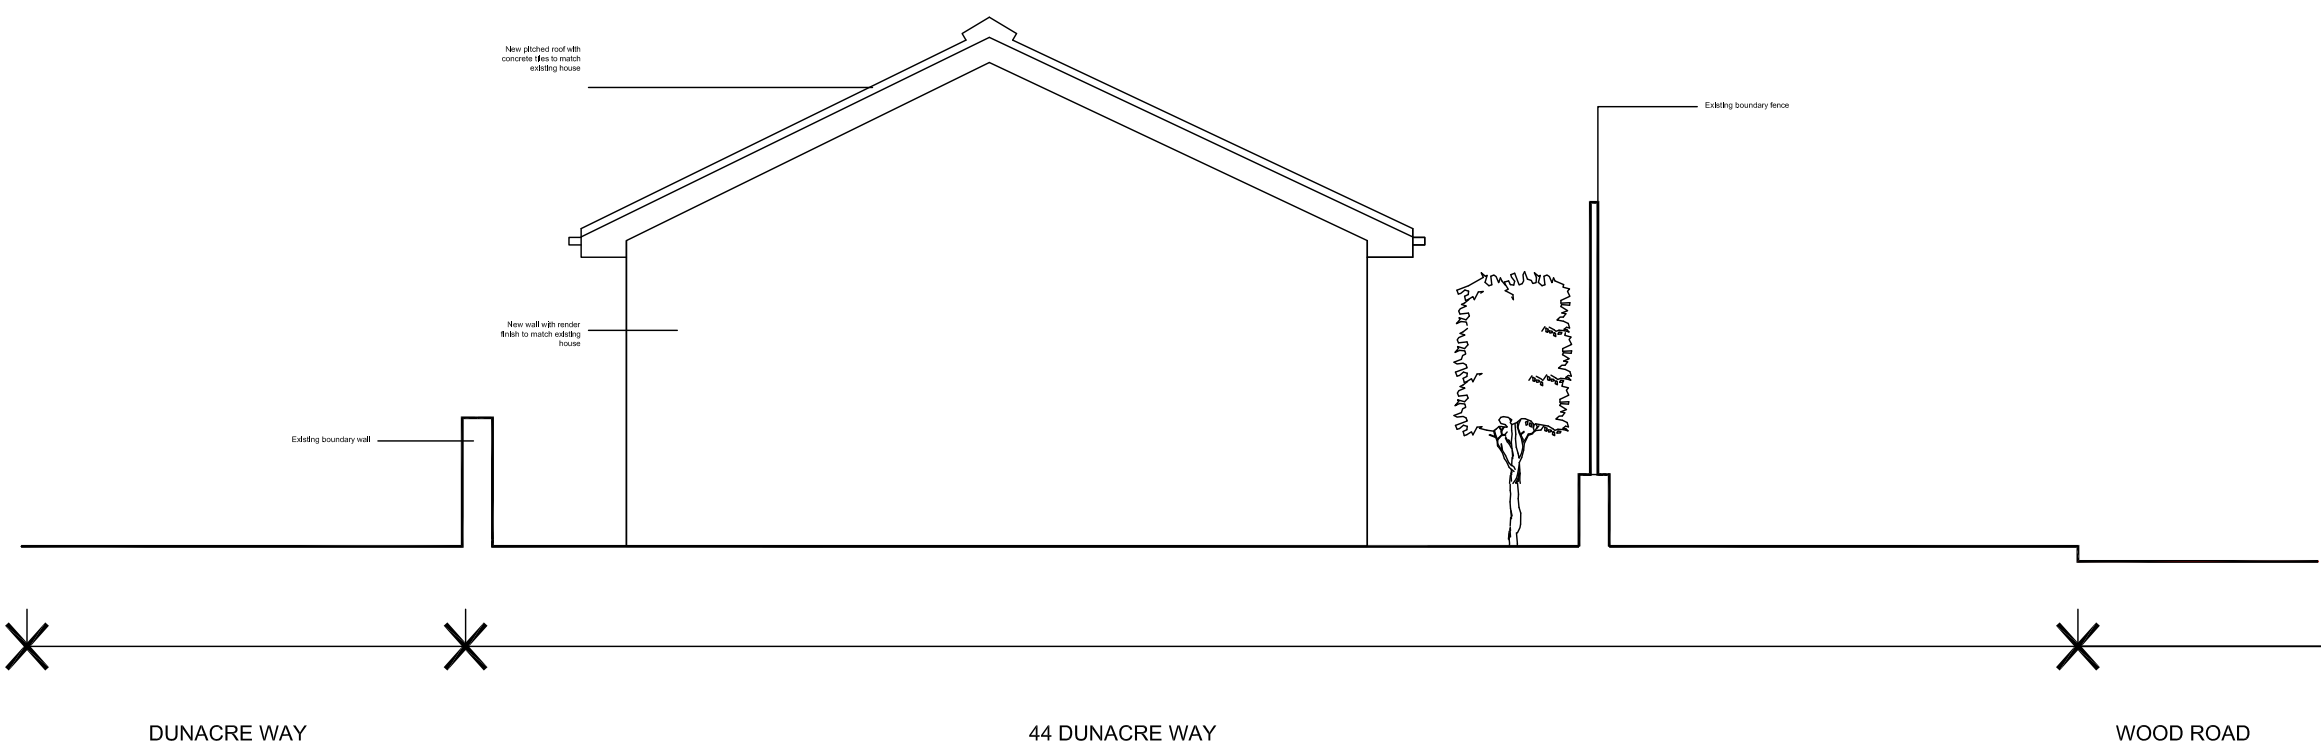

Rear elevation C

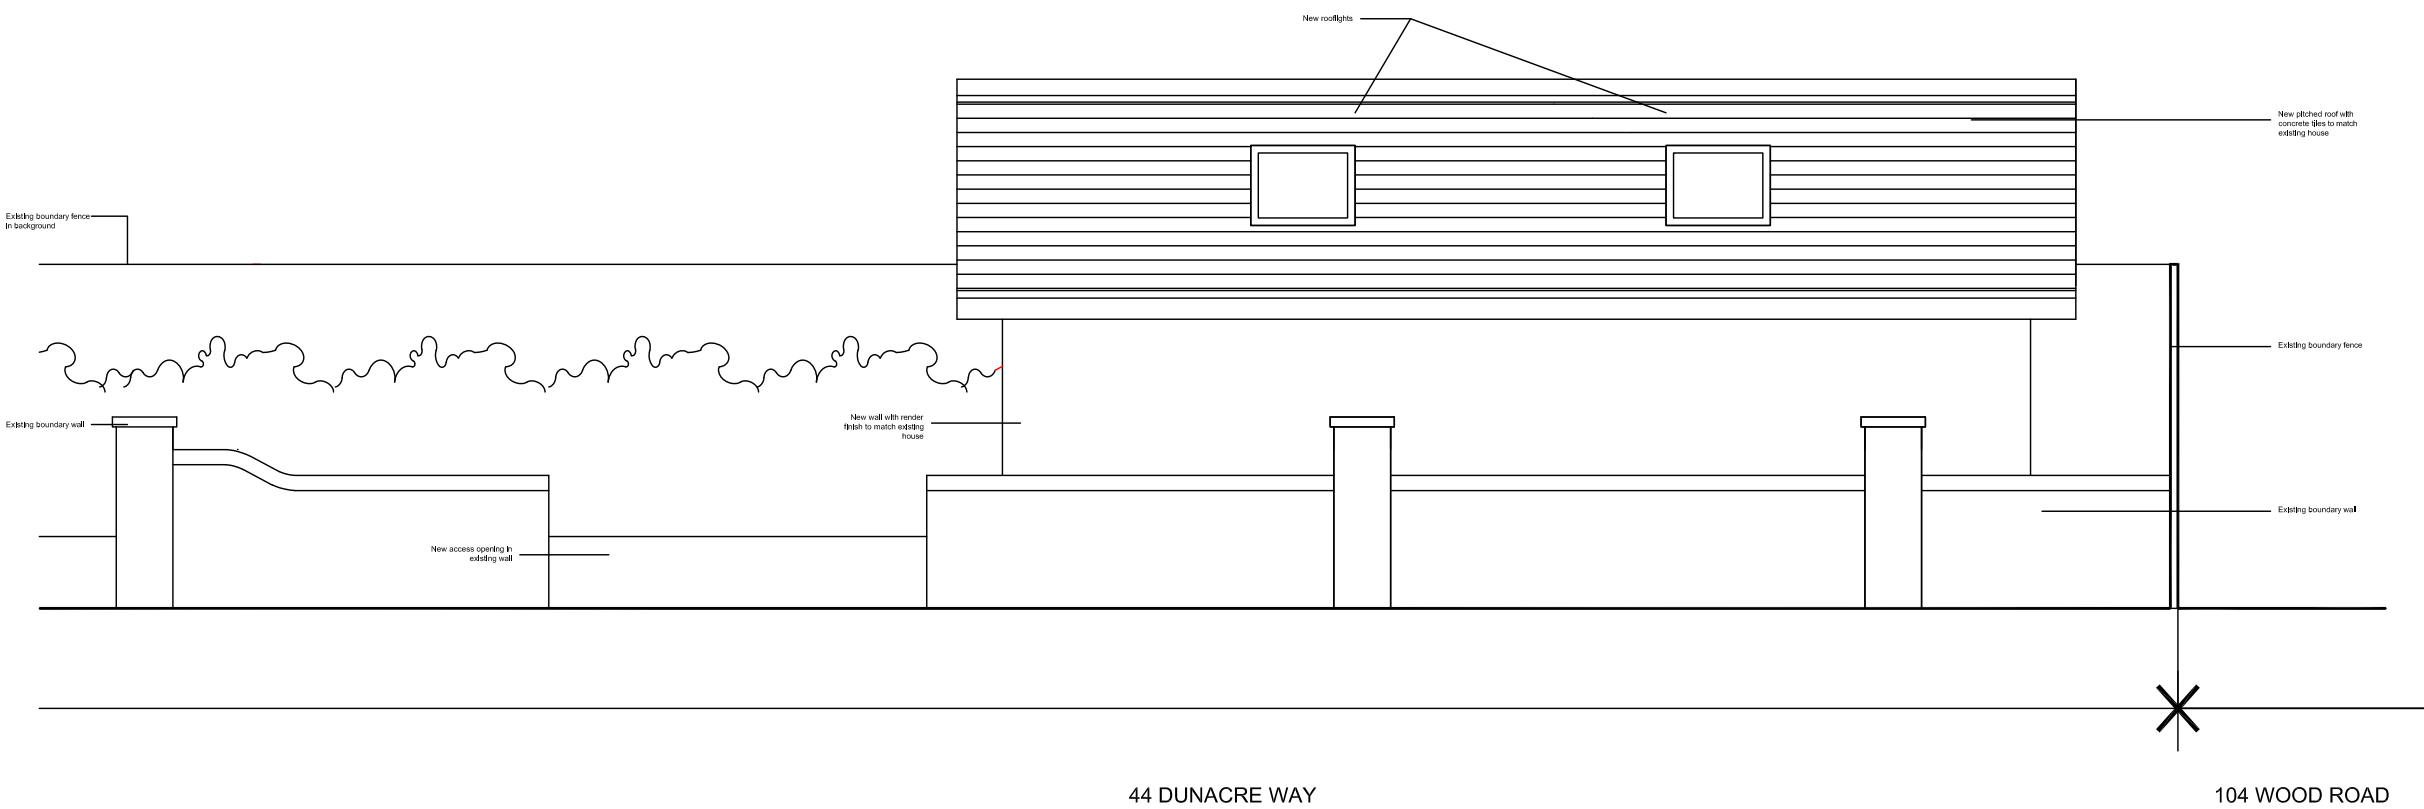

Side elevation D

Elevations



The use of this data by the recipient acts as an agreement of the following statements. Do not use this data if you do not agree with any of the following statements:

All drawings are based upon site information supplied by third parties and as such their accuracy cannot be guaranteed. All features are approximate and subject to clarification by a detailed topographical survey, statutory service enquiries and confirmation of the legal boundaries.

The controlled version of this drawing should be viewed in DWF or PDF format, not DWG or other formats. All prints of this drawing must be made in full colour.

Where this drawing has been based upon Ordnance Survey data, reproduction of this drawing in whole or in part is prohibited without the prior permission of Ordnance Survey.

Do not scale the drawing. Use figured dimensions in all cases. Check all dimensions on site. Report any discrepancies in writing to WayMakr Ltd before proceeding.

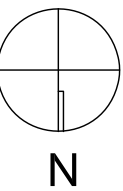 

SITE LOCATION PLAN 1:1250

NOTE: This drawing is for the purpose of PLANNING APPLICATION only. It is not to be used for any purpose other than which it is intended. Do not scale the drawing except for planning purposes.

P3	Amendments made at local authority request	KES	JSH	MAY 25
P2	Minor amendment	KES	JSH	MAR 25
P1	Planning submission	KES	JSH	MAR 25
Rev	Description	Drawn	Checked	Date

Suitability
RIBA stage 3

Project
44 Dunacre Way
Liverpool

Drawing
Elevations
Proposed

Drawing Number	Project ID	Originator	Zone	Level	Type	Role	Number
DUN	WMK	00	00	DR	A		3004

Project Number	Scale	at A1	Status	Revision
0303	1:50		S3	P3