



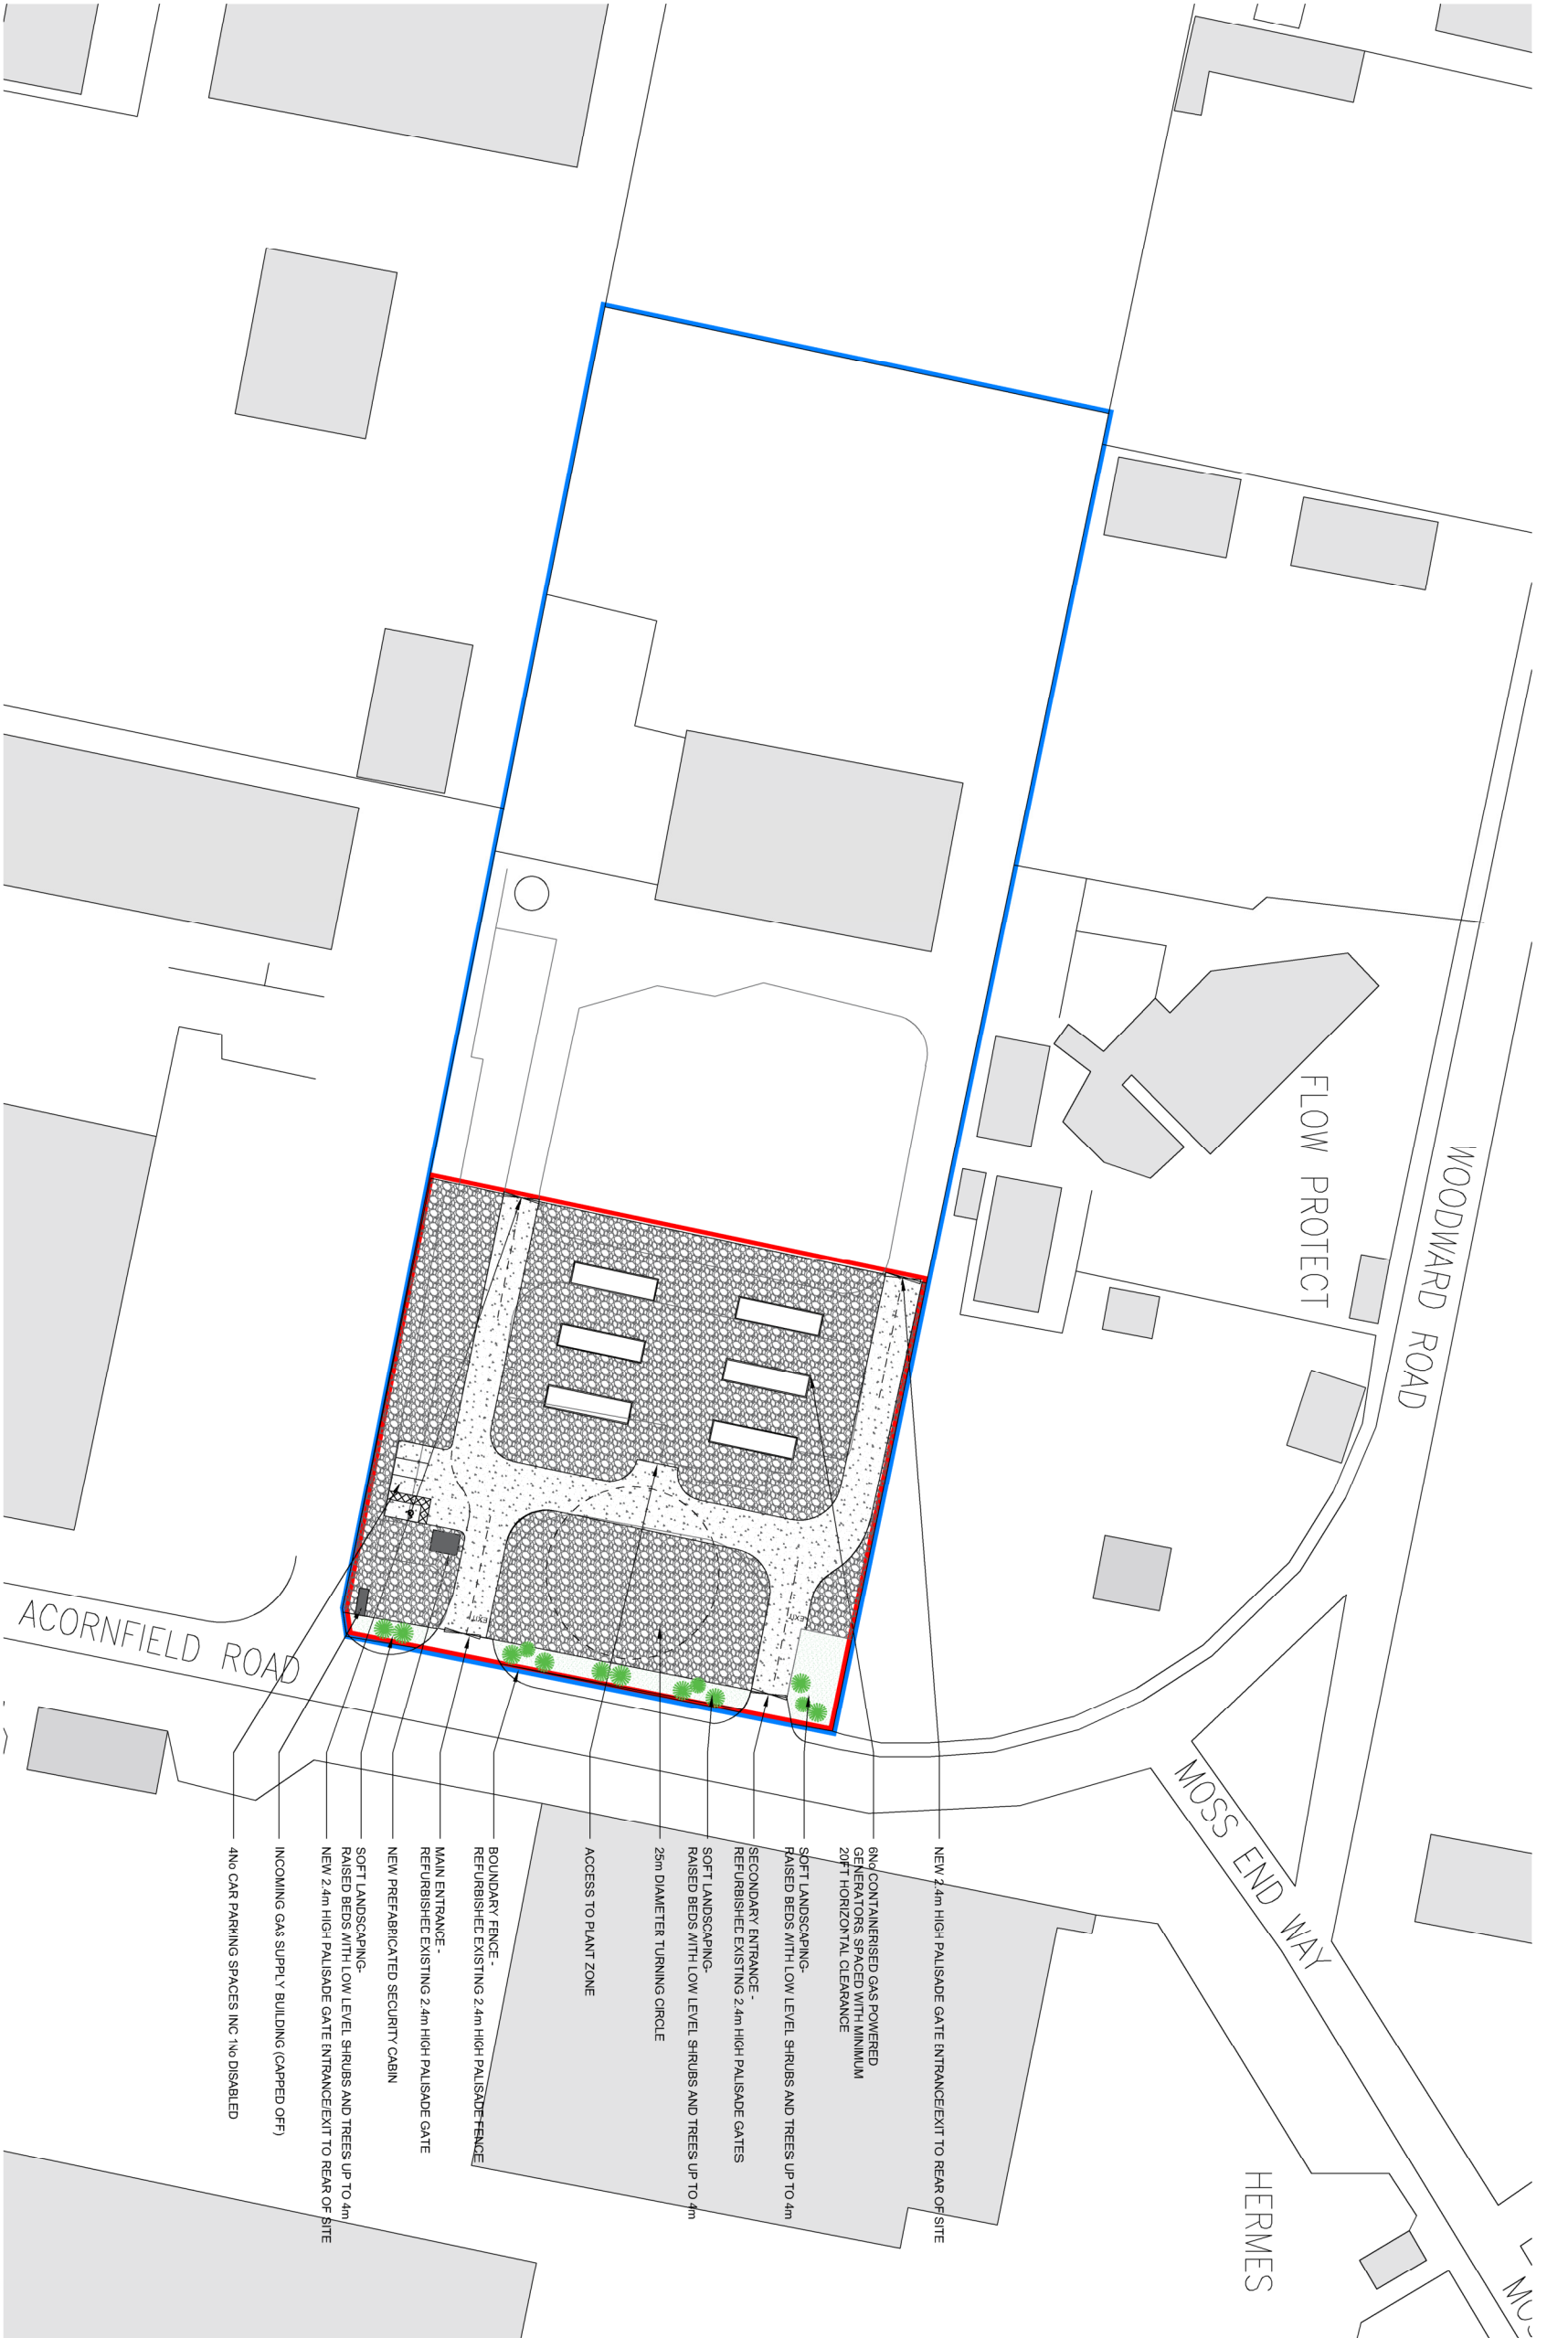

PROPOSED SITE PLAN
SCALE 1:500

LINE TYPE KEY

- SITE BOUNDARY - 14,493sqm / 3.6 Acres
- APPLICATION BOUNDARY - 4,882 sqm / 1.2 Acres

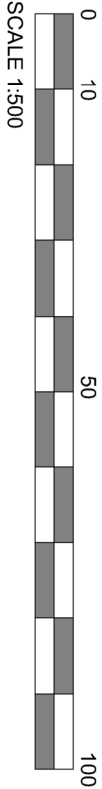

- SURFACE MATERIALS KEY
- REFURBISHED EXISTING CONCRETE HARDSTANDING ROAD
 - COMPACTED GRAVELS



GENERAL NOTES: DAY Architectural Ltd accepts no responsibility for any costs, losses or claims whatsoever arising from these drawings, specifications and related documents unless there is full compliance with the Client or any authorisation and user of the following: 1. All boundaries, dimensions and levels are to be checked on site before construction and any discrepancies reported to the Architect / Designer. 2. Partial release of any discrepancies with date or other information to be advised to the Architect / Designer and director and any other relevant parties. 3. Block and site plans are reproduction of drawings from the Ordnance Survey. 4. Do not scale the drawings. 5. For the purpose of coordination, all relevant parties must check the information prior to implement relation and report any discrepancies to the Architect / Designer.	
LINE TYPE KEY SITE BOUNDARY - APPLICATION BOUNDARY - 14.493sqm / 3.6 Acres 4.862 sqm / 1.2 Acres	
<table><tr><td></td><td></td><td></td><td></td><td></td><td></td><td></td><td></td><td></td><td></td></tr><tr><td></td><td></td><td></td><td></td><td></td><td></td><td></td><td></td><td></td><td></td></tr><tr><td></td><td></td><td></td><td></td><td></td><td></td><td></td><td></td><td></td><td></td></tr><tr><td></td><td></td><td></td><td></td><td></td><td></td><td></td><td></td><td></td><td></td></tr><tr><td></td><td></td><td></td><td></td><td></td><td></td><td></td><td></td><td></td><td></td></tr><tr><td></td><td></td><td></td><td></td><td></td><td></td><td></td><td></td><td></td><td></td></tr><tr><td></td><td></td><td></td><td></td><td></td><td></td><td></td><td></td><td></td><td></td></tr><tr><td></td><td></td><td></td><td></td><td></td><td></td><td></td><td></td><td></td><td></td><td></td><td></td></tr><tr><td></td><td></td><td></td><td></td><td></td><td></td><td></td><td></td><td></td><td></td></tr><tr><td></td><td></td><td></td><td></td><td></td><td></td><td></td><td></td><</tr></table>	