




PROPOSED SITE PLAN

SC 1:2500

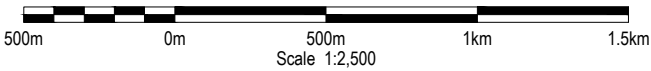

SCALE 1:2500	PROJECT - ORIGINATOR - ZONE - LEVEL - TYPE - ROLE - NUMBER 24-9636-ADS-DR-A-002	REV P4	DRAWING TITLE: PROPOSED SITE PLAN
PRELIMINARY			PROJECT: NORLAND'S LANE, KNOWSLEY NEW DOG TRAINING FACILITY
P4	14.08.2025	ADJUSTMENT	AMS SWH ADS
P3	23.07.2025	ADJUSTMENT	AMS SWH ADS
P2	02.06.2025	ADJUSTMENT	AMS SWH ADS
P1	28.04.2025	FIRST ISSUE	AMS SWH ADS
REV	DATE	REVISION DETAILS	DRAWN CHKD APPRD
			CLIENT BRAEWOOD



107 Mere Grange
Business Park, Leaside,
St Helens, WA9 5GG
Tel: 0151 541 4000
info@adsstructural.co.uk

Copyright retained by ADS Structural Ltd. Information to be reproduced with permission only. To be read in conjunction with all other relevant drawings and information issued as part of this appointment. Contractor to check all dimensions on site. These are not working details. These drawings are intended for the purpose stated within the title block only.