


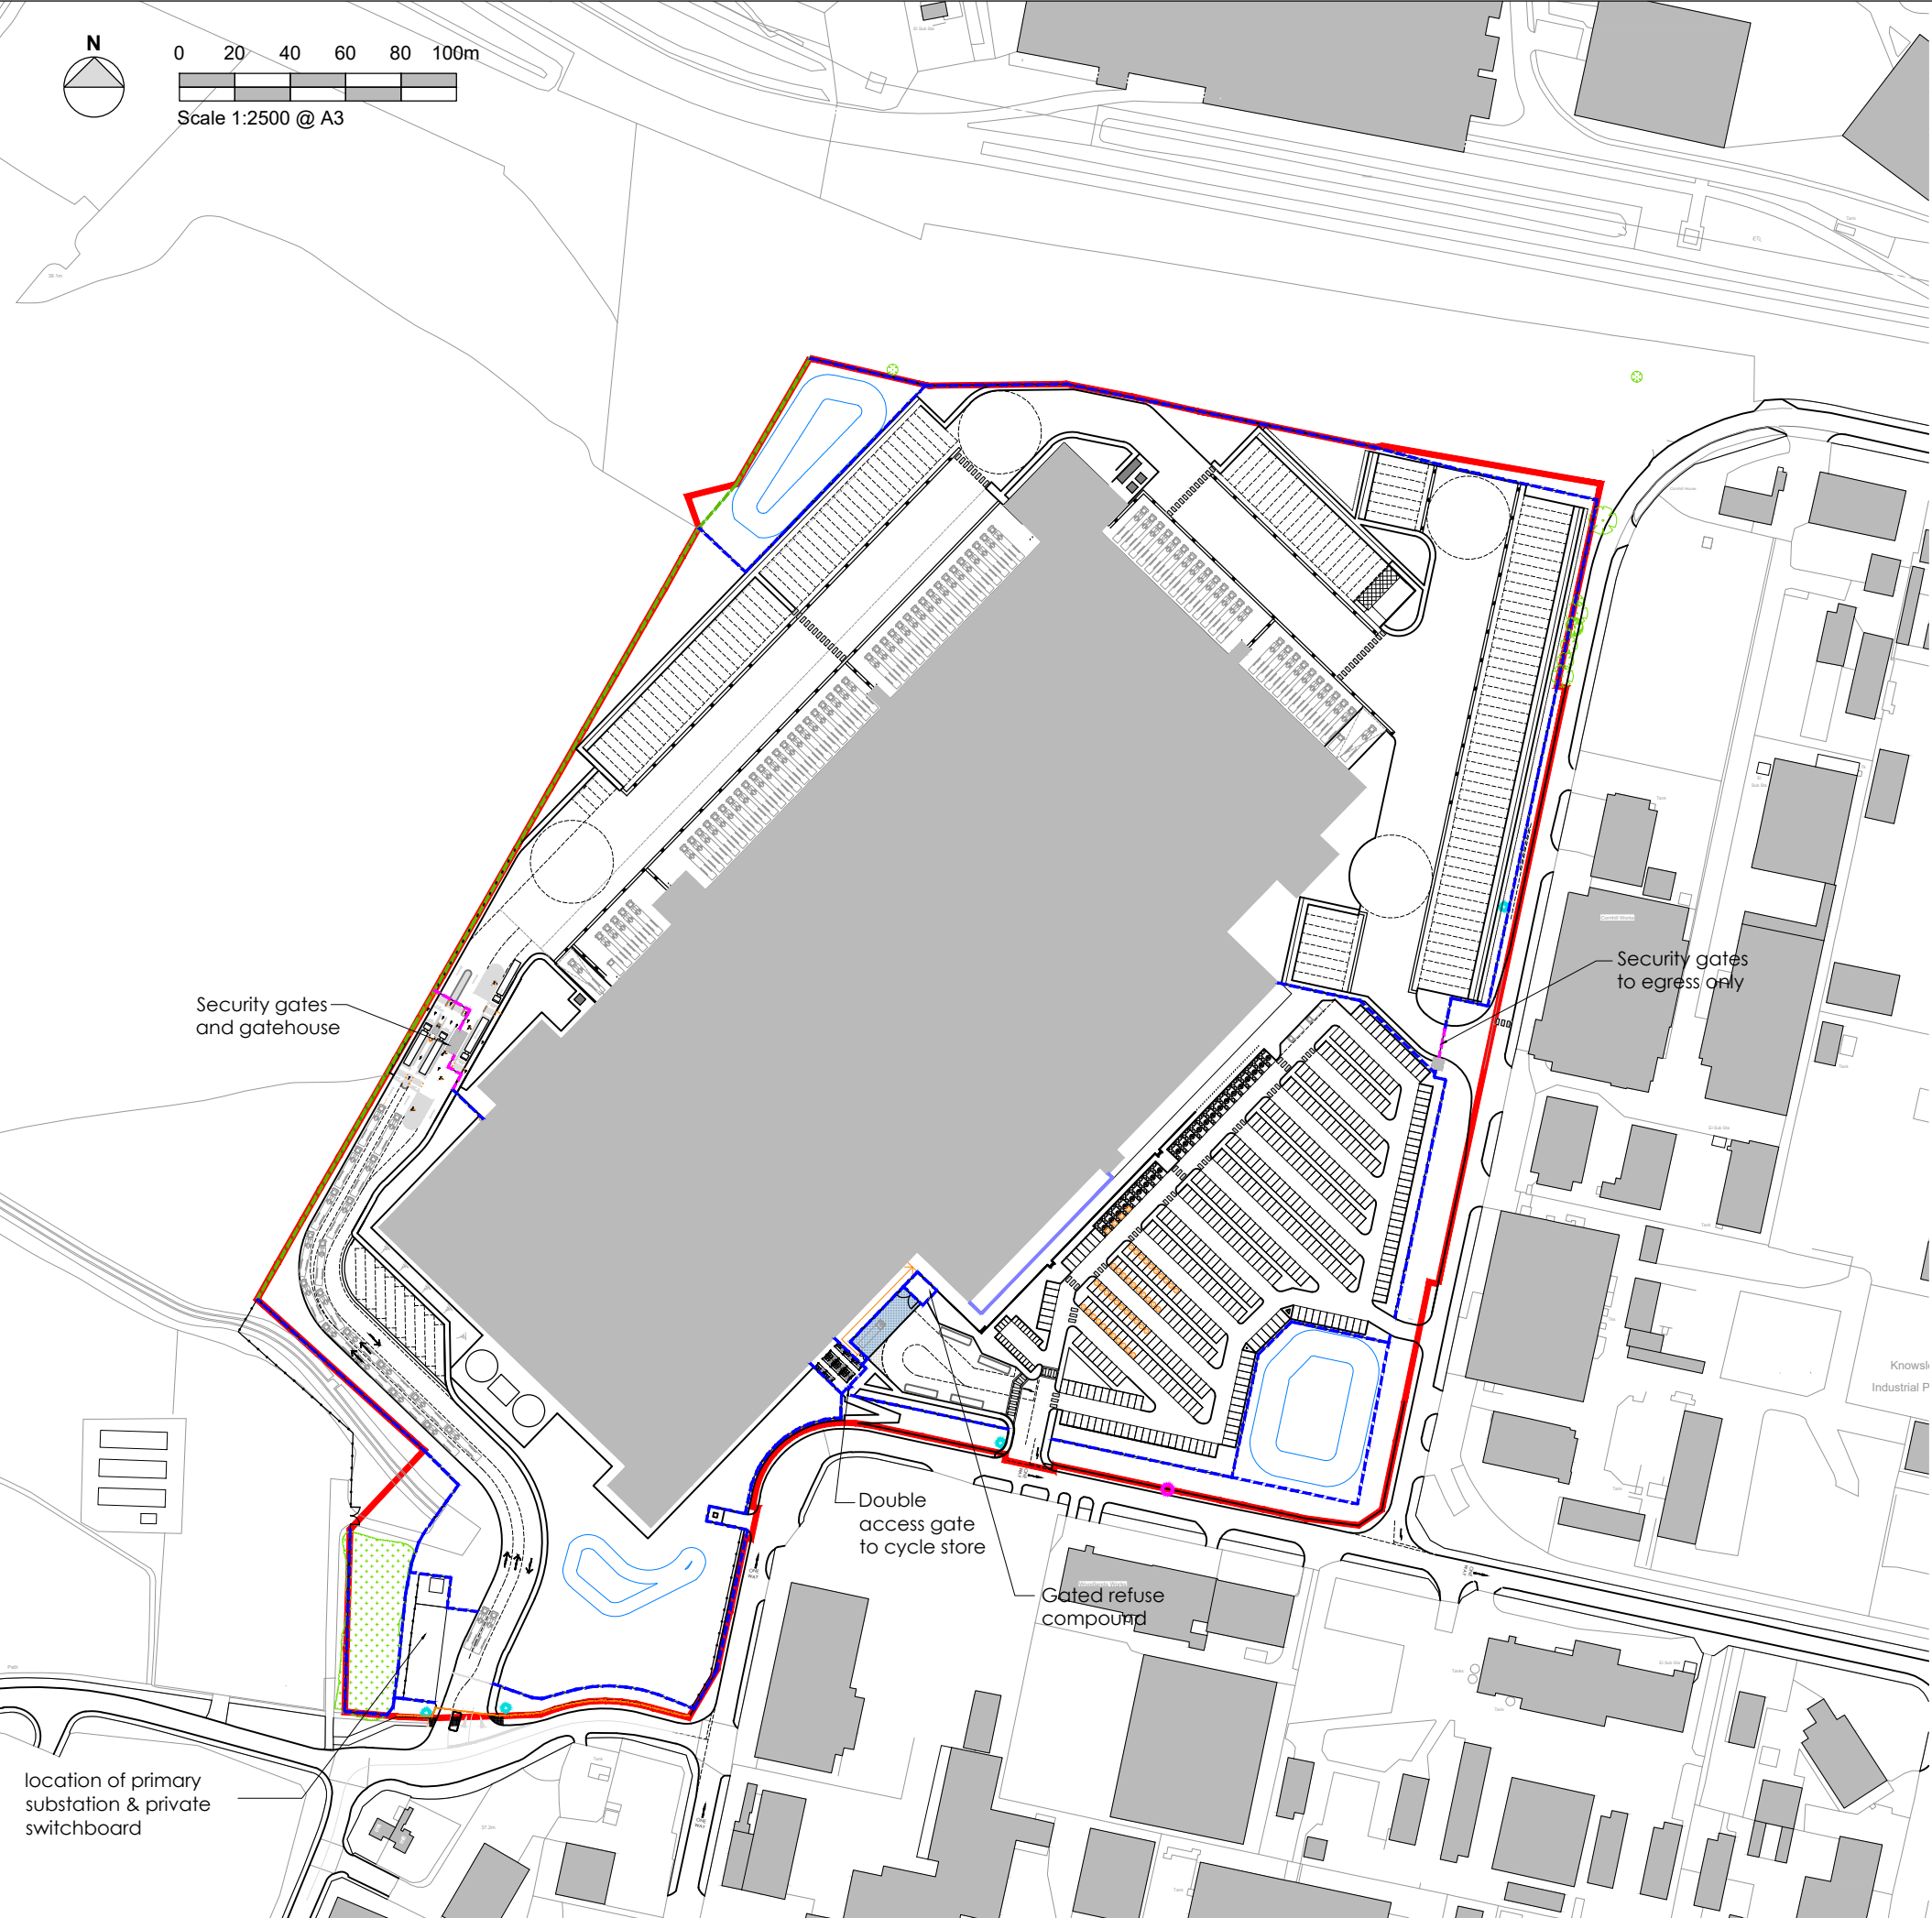

- NOTES
- All dimensions and levels are to be checked on site.
 - Any discrepancies are to be reported to the architect before any work commences.
 - This drawing shall not be scaled to ascertain any dimensions. Work to figured dims only.
 - This drawing shall not be reproduced without express written permission from AEW.
 - Title overlay drawings and ownership boundaries are produced using all reasonable endeavors. AEW cannot be responsible for the accuracy or scale discrepancy of base plans supplied to them.

- Proposed paladin fencing
- Proposed 4m high acoustic fence
- Proposed security gates
- Proposed feature fencing comprised of perforated metal panels and glazed panels on a concrete plinth



Example timber acoustic fence



Example plastic coated paladin fencing

P9	27/05/21	KS	AS
Site Plan updated for planning			
P8	15/10/20	ER	ER
Revision Update			
P7	15/10/20	DJS	ER
Layout updated to suit latest site plan			
P6	30/09/20	ER	DRS
Layout updated to suit latest site plan			
P5	16/04/20	TF	DRS
Layout updated to Client comments			
P4	18/02/20	TF	DRS
Alignment of paladin fencing amended to Landscape Architect Concept Plan			
P3	17/02/20	TF	DRS
Alignment of paladin fencing amended to ownership boundary			
P2	14/02/20	TF	DRS
EV charging provision amended			
P1	10/02/20	TF	DRS
Initial Issue			
REV	Date	Drawn by :-	Checked by :-
Status	Purpose of Issue		
S2	For Approval		
drawing stage	Planning		
client	PLP		
project	PLP Knowsley		
drawing title	Proposed Boundary Treatment Plan		
date	10/02/20	drawn	TF
scale@A3	1:2500 @ A3	checked	AL