

Report on Surface Water Drainage Strategy to Accompany Planning Application 19/00519/FUL

Nomvula Park, Off Waterpark Drive,
Knowsley

by

Barratt Manchester

Revision	Date	Prepared By	Revision Notes
1	20/11/18	SPG	
2	08/01/20	SPG	Operation and Maintenance details added/amended in accordance with Knowsley MBC request.

Contents

- 1. Introduction**
- 2. Site Details**
- 3. Existing Site Run-Off Rates & Volumes**
- 4. Soakaway Testing**
- 5. Design Parameters**
- 6. Summary of Drainage Design**
- 7. Design for Exceedance**
- 8. Operation & Maintenance Plan**
- 9. Defect Reporting**
- 10. Response Times**
- 11. Phasing Arrangements**
- 12. Compliance with DEFRA's Non-statutory technical standards for sustainable drainage systems**

Drawings

- 1. Topographical Survey Drg No 14F069/001**
- 2. Engineering Layout Drg No 463-ED-02 Rev 27**
- 3. Proposed Impermeable Areas Plan 463-ED-03 Rev C**
- 4. Longsections Drg No 463-ED-13 Rev E**
- 5. Longsections Drg No 463-ED-14 Rev D**
- 6. Flow Control Details 463-ED-08 Rev D**
- 7. 1:20 Manhole Schedules**
- 8. External levels 463-ED-11 Rev K**
- 9. Detailed Manhole Schedules 463-ED-15 Rev E**
- 10. Exceedance Flood Routing Drg No 463-ED-19 Rev B**
- 11. Plot Drainage 463-ED-18 Rev L**
- 12. Pipe Codes**
- 13. SUDS Operation & Maintenance Plan 463-ED-32**
- 14. Polystorm Crate Details 463-ED-29**
- 15. Polystorm Modular Cell Datasheet**
- 16. Section 38 Layout 463-ED-38 Rev F**

Appendices

- A. FRA**
- B. Hydraulic_Assessment HYD104**
- C. Site Investigation inc Soakaway Test Results**
- D. Microdrainage Simulations 15mins to 10080mins**
 - a. Network 1**
 - i. Online Controls & Storage Structures**
 - ii. Summary of Critical Results by Maximum Level**
 - 1. 1 in 1 Year**
 - 2. 1 in 2 Year**
 - 3. 1 in 30 Year**
 - 4. 1 in 100 Year + 40% Climate Change**
 - b. Network 2**
 - i. Online Controls & Storage Structures**
 - ii. Summary of Critical Results by Maximum Level**
 - 1. 1 in 1 Year**
 - 2. 1 in 2 Year**
 - 3. 1 in 30 Year**
 - 4. 1 in 100 Year + 40% Climate Change**
- E. FRA Addendum dated 15/11/2018**
- F. Sustainable Drainage: Operation and Maintenance Plan and Details**

Introduction

The following document provides a description of the surface water drainage design to accompany the planning application. It summarises the requirements of the FRA, and compares to the final surface water design, as well as giving relevant details on the design, construction and maintenance.

Site Details

Development Name	Nomvula Park
Site Address	Waterpark Drive, Knowsley
Longitude, Latitude (or OS Grid Ref)	X = 342782.0934 Y = 393074.1986
Site Description	Former school Building with associated playing fields. An existing culverted main river runs through the site.
Topographical Survey Drg No	14F069/001
Site Area (Ha)	2.906Ha
Existing Permeable Area (Ha)	2.85ha
Existing Impermeable Area (Ha)	0.05ha
FRA Report Reference	HYD104 Waterpark.Drive, Knowsley FRA & DMS
Is the Site Steeply Sloping (Y/N), If "Yes" Typical Gradient.	No

Table 1

Existing Site Run-off Rates and Volumes

Refer to the site specific FRA produced by Betts Hydro dated January 2017

Return Period	Existing Discharge Rate
Qbar Total Site Area (l/s)	13.2
1 in 1 Year (l/s)	11.5
1 in 30 Year (l/s)	22.3
1 in 100 Year (l/s)	27.4

Table 2

Return Period	Existing Volume
Qbar Total Site Area (m ³)	-
1 in 1 Year (m ³)	199.3
1 in 30 Year (m ³)	-
1 in 100 Year (m ³)	669.3

Table 3

Soakaway Testing

A site specific site investigation was carried out by ALM dated 24/04/2017. A copy of the site investigation is presented in Appendix B

Ground conditions are typically bands of sand and Clay.

2No soakaway tests were carried out as part of the site investigation.

Infiltration rates in the order of 2.74×10^{-6} were experienced; therefore the soakaway test results indicate that infiltration drainage is NOT a feasible option.

Design Parameters

Engineering Layout Drg No & Revision	463-ED-02 Rev X Engineering Layout
Proposed Impermeable Areas Drg No	463-ED-03_Rev C Proposed Impermeable Areas
Lowest FFL	24.300
Maximum TWL for Design	23.931
M5-60	19.60
Ratio R	0.382
MADD Factor	2
Climate Change Allowance	40%
Point of Connection	River Alt

Table 4

Summary of Drainage Design

The drainage has been designed in accordance with the site specific FRA produced by Betts Hydro dated January 2017

The drainage has also been designed to comply with DEFRA's Non-statutory technical standards for sustainable drainage systems dated March 2015. Compliance to such is demonstrated in Section 10.

Surface water is to drain to the adjacent River Alt, which is designated Main River. Proposed Discharge rates have been designed to mimic discharge rates for the pre-development site.

Attenuation storage is provided in the form of oversized pipes under highways and public open spaces. Attenuation storage is sized to provide attenuation for all flows up to and including 1 in 30 year storm event.

For storm events exceeding 1 in 30 year events, long term storage is provided in below ground cellular storage tanks under communal driveways to ensure no flooding to properties occurs for all storm events up to and including 1 in 100 year 6 hour storm event plus a 40% allowance for climate change.

Microdrainage simulations are available in Appendix C.

Estimates for the proposed SW discharge volume show that there is a slight reduction in the discharge volume for the 1 in 1 year storm event.

Estimates for the proposed SW discharge volume show that there is a slight increase in the discharge volume for the 1 in 100 year storm event, 669m³ to 1036m³.

The proposal requires 2 No outfall connections to the Existing main River Alt. EA consent will be required for the works to the existing culvert. It is envisaged these works can be consented under and exemption since the pipe size is less than 300mm. The consent can only be applied for once the planning application for the scheme has been approved.

Return Period	Existing Discharge Rate	Proposed Discharge Rate – Network 1	Proposed Discharge Rate – Network 2	Proposed Discharge Rate – Total
Qbar Total Site Area (l/s)	13.2	6.0	6.1	12.1
1 in 1 Year (l/s)	11.5	5.5	5.7	11.2
1 in 30 Year (l/s)	22.3	9.5	9.5	19
1 in 100 Year (l/s)	27.4	-	-	-
1 in 100 Year + 40% (l/s)	-	10.5	11.1	21.6

Table 5

Return Period	Existing Discharge Volume	Proposed Discharge Volume
Qbar Total Site Area (m ³)	-	-
1 in 1 Year (m ³)	224.6	164.0
1 in 100 Year (m ³)	699.1	1024.3

Table 6

Design for Exceedance

All surface water drainage models have been modelled for storm events greater than the 1 in 100 Year event to determine the impact of flooding. The flood locations are shown on the attached Flood Routing drawing. Any exceedance flooding has been demonstrated to be managed within the site.

This demonstrates that properties are unlikely to flood during extreme flood events.

Operation & Maintenance Plan

All Surface Water (coloured Blue) on the attached plan 463/ED/02, will be put forward for adoption under a S104 agreement with United Utilities. Prior to issue of the Vesting Declaration by United Utilities, the drainage shown on the included plan will be maintainable by Barratt Manchester and at the expense of Barratt Manchester.

All areas of public open space will be transferred to the management company for adoption and maintenance. This includes the Overflow Attenuation Crates (coloured Blue) on the attached plan 463/ED/32. The management and maintenance will be funded by the purchasers/owners of the properties by way of an annual fee levied on the owner. In order to ensure the long term operation of the swales, the maintenance contract will stipulate regular maintenance of the SUDS network, in accordance with this management plan.

All highway gullies and highway drains on the attached plan will be put forward for adoption under a 38 agreement with Knowsley MBC. After issue of the highway final certificate, the highway (coloured pink) and Highway Drains, Gullies, and gully pipes (coloured blue) on the attached plan 463/ED/38, will be maintainable by the Local Highway Authority at public expense. Prior to issue of the final Certificate by Knowsley MBC, the highway drains shown on the included plan will be maintainable by Barratt Manchester and at the expense of Barratt Manchester.

All Foul drainage (coloured Brown) on the attached plan 463/ED/02 will be put forward for adoption under a S104 agreement with United Utilities. Prior to issue of the Vesting Declaration by United Utilities, the drainage shown on the included plan will be maintainable by Barratt Manchester and at the expense of Barratt Manchester.

An Operation & Maintenance schedule for elements of the SUDS/Drainage infrastructure is shown in Appendix F

DEFECT REPORTING

Prior to adoption of the highway drains, foul drains, Surface water drains or SUDS, defects may be reported to Barratt Manchester by the local authority, local residents or members of the public.

All defects are can be reported to Barratt Manchester Customer Care Line using the following details:

Email: manchester@newhomecare.co.uk

Phone number during office hours: 0161 872 0161 option 3

Phone number out-of-hours: 0345 6016084

The customer care line normal working hours are Monday to Friday 9am to 5.30pm, excluding bank holidays. For reports of defects outside normal working hours, a 24 hours out of hours call centre is in operation.

After adoption, the following numbers may be useful.

Management Company:

TrustGreen

Unit 7, Portal Business Park, Eaton Lane, Tarporley, CW6 9DL.

0845 544 2924

enquiries@trustmgt.co.uk

Knowsley Council Flood Risk Team

0151 443 2704 or LLFA@knowsley.gov.uk

United Utilities

Tel: 0345 672 3723

Environment Agency

Tel: 0800 80 70 60 (24 Hours)

Knowsley Council Highways (footways and street lighting)

0151 443 2800

RESPONSE TIMES

All non-urgent defects will be repaired within 10 weeks of being reported.

All urgent defects will be made safe within 48 hours, or sooner if practicable. Any works to “Make Safe” may be of a temporary nature in order to protect the public, and allow sufficient time to procure the permanent remedial works. This may include temporary “fencing off” of the hazard until permanent remedials can be completed.

United Utilities, LA, EA and The Management Company may operate to alternative response times.

Phasing Arrangements

The site will be completed in a single phase. All surface water attenuation features and flow controls will be installed prior to first occupation of any properties. It is anticipated that the POS and SUDS system is expected to be handed over in 2021.

Compliance with DEFRA's Non-Statutory Technical Standards for Sustainable Drainage Systems dated March 2015

Flood risk outside the development

Criteria	Designers Comments
S1 Where the drainage system discharges to a surface water body that can accommodate uncontrolled surface water discharges without any impact on flood risk from that surface water body (e.g. the sea or a large estuary) the peak flow control standards (S2 and S3 below) and volume control technical standards (S4 and S6 below) need not apply.	The surface water discharges to existing watercourse/sewer, therefore this criteria does not apply.

Peak flow control

Criteria	Designers Comments
S2 For greenfield developments, the peak runoff rate from the development to any highway drain, sewer or surface water body for the 1 in 1 year rainfall event and the 1 in 100 year rainfall event should never exceed the peak greenfield runoff rate for the same event.	The site is Brownfield therefore not applicable.
S3 For developments which were previously developed, the peak runoff rate from the development to any drain, sewer or surface water body for the 1 in 1 year rainfall event and the 1 in 100 year rainfall event must be as close as reasonably practicable to the greenfield runoff rate from the development for the same rainfall event, but should never exceed the rate of discharge from the development prior to redevelopment for that event.	All proposed discharge rates are less than or equal to the equivalent greenfield discharge rate. See Table 5 For the 1:100 year event, a 21% reduction in discharge rate is provided, which also includes climate change. Therefore, this criteria is deemed to comply.

Volume control

Criteria	Designers Comments
S4 Where reasonably practicable, for greenfield development, the runoff volume from the development to any highway drain, sewer or surface water body in the 1 in 100 year, 6 hour rainfall event should never exceed the greenfield runoff volume for the same event.	The site is Brownfield therefore not applicable.
S5 Where reasonably practicable, for developments which have been previously	As the infiltration test results do not allow infiltration drainage, it is not possible to reduce

developed, the runoff volume from the development to any highway drain, sewer or surface water body in the 1 in 100 year, 6 hour rainfall event must be constrained to a value as close as is reasonably practicable to the greenfield runoff volume for the same event, but should never exceed the runoff volume from the development site prior to redevelopment for that event.	the run-off volume to the greenfield volume, therefore Criteria S6 will apply.
S6 Where it is not reasonably practicable to constrain the volume of runoff to any drain, sewer or surface water body in accordance with S4 or S5 above, the runoff volume must be discharged at a rate that does not adversely affect flood risk.	As the infiltration test results do not allow infiltration drainage, it is not possible to reduce the run-off volume to the greenfield volume, therefore the discharge rate has been reduced to less than the equivalent greenfield discharge rate for all rainfall events up to and including 1 in 100 year 6 hour event. For the 1:100 year event, a 21% reduction in discharge rate is provided, which also includes climate change. The reduction in discharge rate provides betterment and will NOT adversely affect flood risk. In addition, the hydraulic assessment provided by Betts Hydro, demonstrated that the River Alt is not adversely impacted by the development.

Flood risk within the development

Criteria	Designers Comments
S7 The drainage system must be designed so that, unless an area is designated to hold and/or convey water as part of the design, flooding does not occur on any part of the site for a 1 in 30 year rainfall event.	The drainage system has been designed to ensure no flooding occurs for any part of the site for a 1 in 30 year event. Micro drainage simulation for a 1 in 30 year event are attached in Appendix C
S8 The drainage system must be designed so that, unless an area is designated to hold and/or convey water as part of the design, flooding does not occur during a 1 in 100 year rainfall event in any part of: a building (including a basement); or in any utility plant susceptible to water (e.g. pumping station or electricity substation) within the development.	The drainage system has been designed to ensure no flooding to properties occurs for any part of the site for a 1 in 100 year 6 Hour event. For flows in excess of the 1 in 30 year event, flows are allowed to overflow into underground cellular storage tanks under the communal driveways. Micro drainage simulation for a 1 in 100 year event are attached in Appendix C
S9 The design of the site must ensure that, so far as is reasonably practicable, flows resulting from rainfall in excess of a 1 in 100 year rainfall event are managed	All surface water drainage models have been modelled for storm events greater than the 1 in 100 Year event to determine the impact of flooding. The Flood locations are shown on the attached Flood Routing and over land flow drawing. Any exceedance flooding has been demonstrated to be managed within the site where reasonably practicable.

Structural integrity

Criteria	Designers Comments
S10 Components must be designed to ensure structural integrity of the drainage system and any adjacent structures or infrastructure under anticipated loading conditions over the design life of the development taking into account the requirement for reasonable levels of maintenance.	All Sewers are to be covered under a S104 agreement with United Utilities for future adoption. All sewers to be built to UU adoptable standards. A 12 month maintenance period is standard with all S104 sewers
S11 The materials, including products, components, fittings or naturally occurring materials, which are specified by the designer must be of a suitable nature and quality for their intended use.	All main sewers to be constructed to adoptable standards.


Designing for maintenance considerations

Criteria	Designers Comments
S12 Pumping should only be used to facilitate drainage for those parts of the site where it is not reasonably practicable to drain water by gravity.	Surface Water Pump Stations are not proposed on this development. A Foul Pump Station is NOT proposed on this development.


Construction

Criteria	Designers Comments
S13 The mode of construction of any communication with an existing sewer or drainage system must be such that the making of the communication would not be prejudicial to the structural integrity and functionality of the sewerage or drainage system.	Connection to the watercourse will require EA permit for works affecting a watercourse or an Exemption. Details of the works will be submitted to the EA for subsequent approval. No works to within 8m of a main river will be permitted without EA approval.
S14 Damage to the drainage system resulting from associated construction activities must be minimised and must be rectified before the drainage system is considered to be completed.	All Sewers are to be covered under a S104 agreement with United Utilities for future adoption. All sewers to be built to UU adoptable standards. A 12 month maintenance period is standard with all S104 sewers.

Drawings

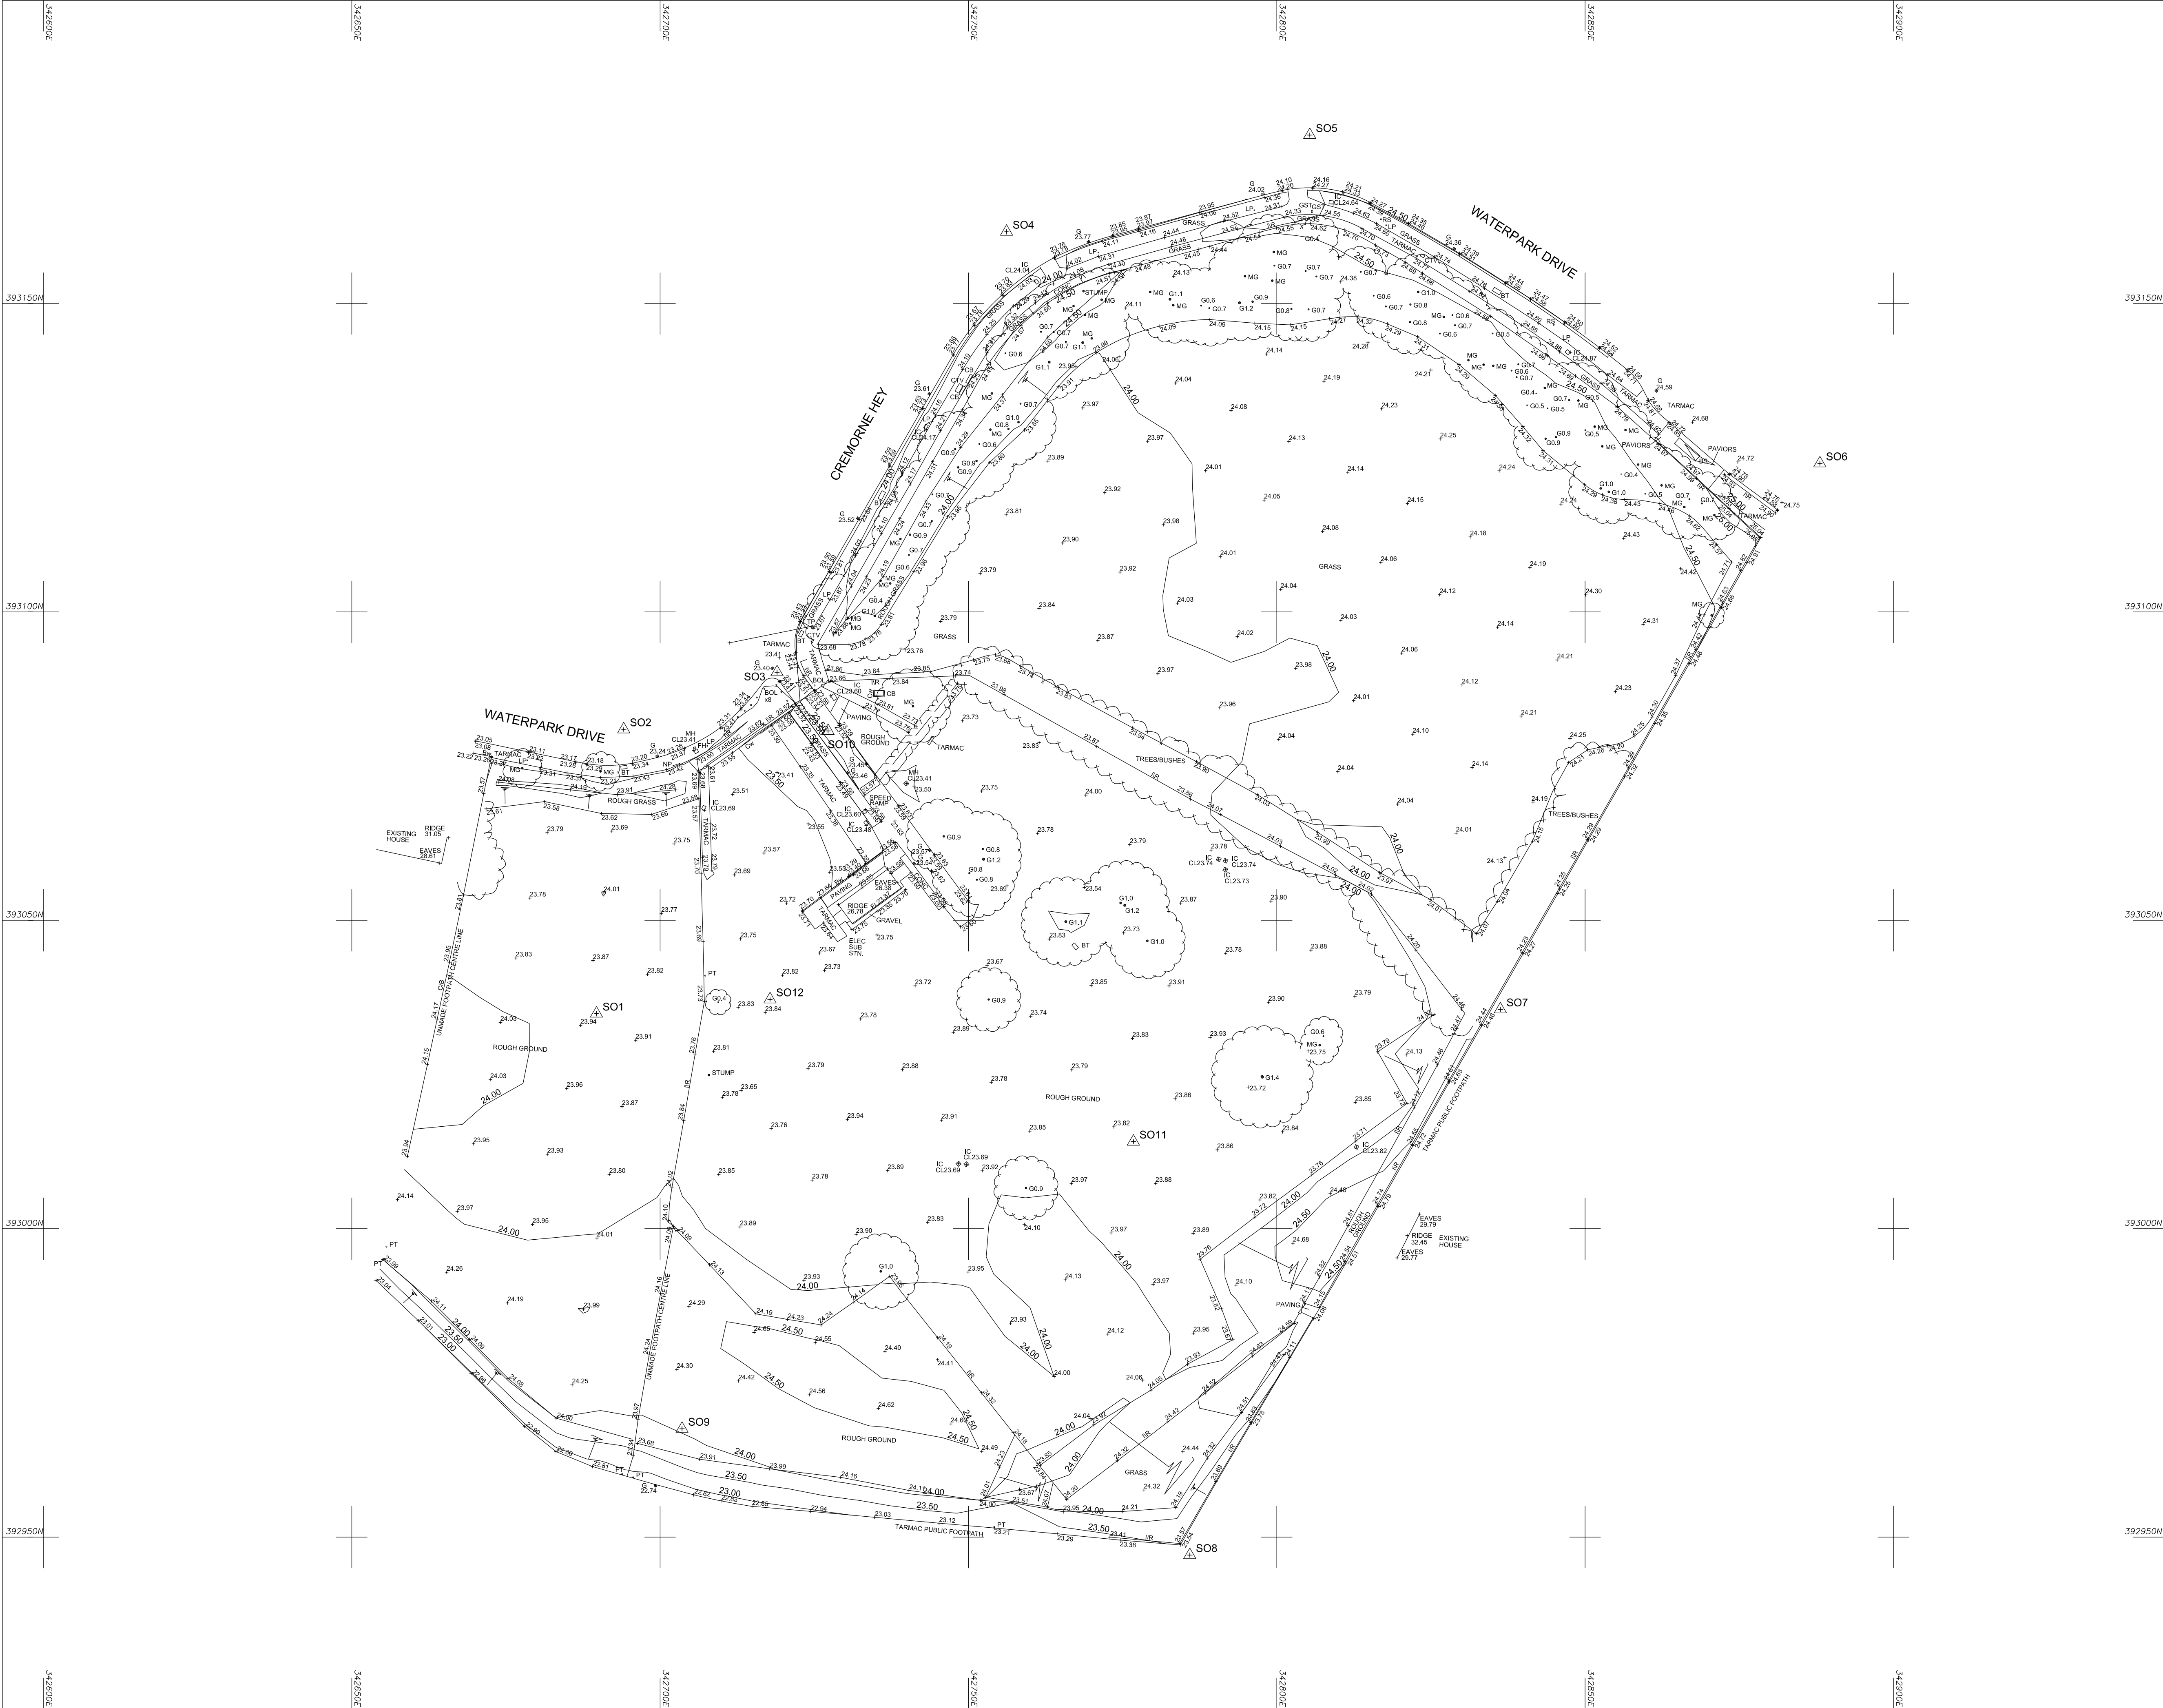

© Survey Operations Limited 2014
Reproduction in whole or in part by any means
is prohibited without the prior permission of
Survey Operations Limited.

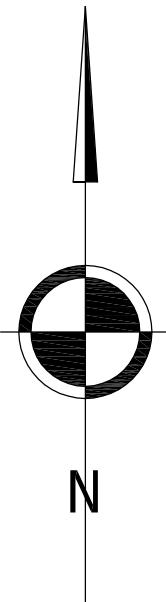

Note:
The survey is plotted on a plane local
Grid. Orientation to National Grid.
All levels relate to Ordnance Datum,
achieved using the
OS National GPS Network.

Survey Control Markers established for
Mapping purposes only and should not be
used for Construction without the written
approval of Survey Operations Ltd.

SURVEY STATIONS			
Name	Easting	Northing	Height
SO1	342689.69	393034.87	24.07
SO2	342684.11	393080.86	23.27
SO3	342718.97	393090.22	23.44
SO4	342756.19	393161.64	24.13
SO5	342805.35	393177.33	24.49
SO6	342888.07	393124.09	24.83
SO7	342836.25	393035.55	24.37
SO8	342785.89	392947.07	23.58
SO9	342733.57	392967.56	24.27
SO10	342784.46	393107.45	24.02
SO11	342727.24	393080.71	23.56
SO12	342717.83	393037.18	23.94
SO11	342776.75	393014.12	23.89



Smith Street, Skelmersdale, Lancs. WN8 8LN
Tel: 01695 725662 Fax: 01695 51816
Email: mail@survops.co.uk — www.survops.co.uk




Client
Knowsley Metropolitan Borough Council

Drawing Title
Topographical Survey of Land at:
Brookside Community College Waterpark
Huyton, Knowsley

Scale(s)	1:500	Surveyor	CW
Date	JULY 14	Drawn	PM
Job Number	14F069	Checked	MH

Sheet Size & Drg Number & Revision
A1 14F069/001

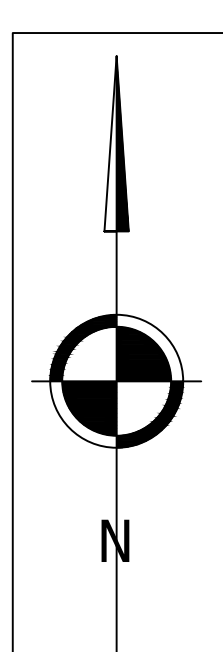

KEY

- 19 PROPOSED 6 METRE NOMINAL HEIGHT TUBULAR LIGHTING COLUMN MOUNTED AIRCRAFT GREY (BS381893), COMPLETE POST TOP MOUNTED LANTERN (AIRCRAFT GREY) (WRTL PHILIPS SS CHIP, MICRO LUMA 4.2x1.20 NW LEDS WITH DMS0 REFLECTOR AT 0 DEGREE TILT (20W)) - ORDER CODE - MC158204.20W50NWDCPTMFNM81.5
- 7 8 INSTALL SMARTSCAPE NEW ROOT MOUNTED ZETA LED SOLAR BOLLARDS IN EXTRUDED ALUMINUM FINISH, ORIENTATE OPTICS TOWARDS SHARED DRIVEWAY
- 1 8 METRE NOMINAL HEIGHT TUBULAR GALVANISED STEEL LIGHTING COLUMNS INSTALLED DURING PFI WORKS, MOVE UNIT 3M TO
- 1 6 LOCATION SHOWN BY SYMBOL DUE TO NEW DRIVEWAY, RETAIN EXISTING LANTERN AND OPTIC SETTING, TRANSFER EXISTING DNO SUPPLY
- 3 6 EXISTING DEEMED TO COMPLY COLUMN (FOR INFORMATION ONLY)
- 3 1 PROPOSED 6 METRE NOMINAL HEIGHT TUBULAR LIGHTING COLUMN MOUNTED AIRCRAFT GREY (BS381893), COMPLETE POST TOP MOUNTED LANTERN (AIRCRAFT GREY) (WRTL PHILIPS SS CHIP, MICRO LUMA 2.2x1.12 NW LEDS WITH DMS0 REFLECTOR AT 0 DEGREE TILT (14W)) - ORDER CODE - MC155122.20M10NWDCPTMFNM81.5
- 5 X EXISTING COLUMN TO BE REMOVED

- ALL COLUMNS TO BE TUBULAR GALVANISED STEEL PAINTED AIRCRAFT GREY (BS381893) INSTALLED AT BACK EDGE OF PATH UNLESS STATED OTHERWISE
- ALL LANTERNS TO BE PAINTED AIRCRAFT GREY (BS381893)
- ALL NON-ILLUMINATED SIGNS TO BE MOUNTED ON NEW 78MM ROUND POST UNLESS STATED OTHERWISE, SIGN TO BE INSTALLED TO GIVE 2.1M HEIGHT CLEARANCE
- ALL NEW ILLUMINATED SIGNS TO BE INSTALLED ON NEW 3M WIDE BASED POLE SIGN TO BE INSTALLED TO GIVE 2.1M HEIGHT CLEARANCE
- ALL ILLUMINATED EQUIPMENT TO BE FED VIA DNO LOW VOLTAGE MAINS NETWORK (UNLESS OTHERWISE STATED)
- ALL PRIVATE CABLE TO BE INSTALLED IN 100MM ORANGE DUCTING
- ALL PRIVATE CABLE ROUTES TO BE SHOWN ON AS-BUILT DRAWING
- ALL PRIVATE BOLLARDS TO BE FED FROM PLOTS AND TO BE THE RESPONSIBILITY OF THE DEVELOPER
- LIGHTING COLUMNS TO BE INSTALLED AS PER STANDARD DETAILS SSEL/SD01, SSEL/SD02, SSEL/SD016 & SSEL/SD017 AND IN ACCORDANCE WITH MANUFACTURERS INSTRUCTIONS

ENGINEERING KEY

- S1 Adoptable S.W. Sewer & Manhole
- F1 Adoptable F.W. Sewer & Manhole
- (10.25) S. Water Drag-Out and Invert
- 10.25 F. Water Drag-Out and Invert
- Adoptable Road Gully
- Street Name Plate

ENGINEERING LAYOUT NOTES

1. All adoptable drainage works have been designed and are to be constructed in accordance with 'Sewers for Adoption, 6th Edition', and United Utilities 'Guidelines for Sewer for adoption 6th Edition'. Where specification conflicts, UU guidelines shall take precedence.
- United Utilities Standard details to be used are:
SIND/19/001A Manhole Type 1
SIND/19/002A Manhole Type 2 and Invert Access Detail
SIND/19/003A Shallow Manhole Detail for Small Diameter Pipes (Type 4)
SIND/19/004A Shallow Surface Water Manhole Detail - Restricted Headroom (less than 2.0m) - For Pipe Sizes 4500mm and Above
SIND/19/005A Flow Control Manhole Detail
SIND/19/007A External Borehole Detail
SIND/19/008A Pipe Bedding Detail
SIND/19/010A Variable Manhole - Guidance Notes
SIND/19/011A Headwall Type 1 and Typical Outlet Grille Detail
SIND/19/012A Typical Outlet Details Type 2 & Type 3
2. All clay pipe work shall be Extra Strength Clayware to BS 295 and BS 65 (SW pipes only).
3. All precast concrete pipework shall be to Class 120 in accordance with BS911 Part 1, BS EN 1916 and bear the BS kilmark.
4. All adoptable drainage to be bedded in Class S granular surround unless otherwise stated.
5. All concrete manholes and soakways rings, concrete cover slabs and Con to be manufactured to BS EN 1917 and BS 5911:Part 3.
6. Rising Mains to be Black Polyethylene Pipes complying to BS EN 13244-2. Polyethylene fittings, including fusion joints, and electro-fusion fittings shall comply with BS EN 13244-2.
7. All levels relate to Ordnance Datum. Contractor to ensure that this drawing is read in conjunction with the site specific Topographical Survey provided by Barratt Manchester and the Benchmark information provided.
8. This drawing is to be read in accordance with all other relevant drawings.
9. The contractor shall be responsible for ensuring that any existing invert levels indicated on the drawings are correct before work commences.
10. All proposed connections to the sewer shall be 1500 unless stated otherwise.
11. All private house drainage shall be 1000 and all drop-out connections shall be 1500 at a minimum gradient of 1:80 unless otherwise stated and laid in accordance with Part H of the Building Regulations.
12. Runoff from private surfaces shall not discharge across the highway. Gullies or channels shall be provided as appropriate to prevent this.
13. Pram crossings shall be provided at the inner tangent points of all junctions.
14. Pipes shall be protected from concentrated loading by construction traffic during the construction period when insufficient cover to the pipe may make them vulnerable to damage.
15. Initial CBR tests of the road formation level are to be carried out to determine the depth of pavement construction required. This is to be approved by the adopting authority prior to construction of the road pavements.
16. Groundwater to ensure that plot drainage be within the curtilage of the plot they serve where possible and inspection covers kept within handstandings where possible.
17. Contractor to provide United Utilities with sufficient notice prior to commencement of Sewer works on their inspections telephone number. Tel 0845 602 0406.
18. Contractor to obtain all necessary Highway opening notices from the relevant Local Authority, obtain approval to work on United Utilities Sewerage System, obtain approval to method statement from the Environment Agency for any works affecting a watercourse.

WARNING TO HOUSE-PURCHASERS Property Misdescriptions Act 1991			
Buyers are warned that this is a working drawing and is not intended to be treated as descriptive material describing, in relation to any particular property or development, any of the Specified matters prescribed by any Order made under the above Act. The contents of this drawing may be subject to change at any time and alterations and variations can occur during the progress of the works without revision of the drawing. Consequently the layout, form, content and dimensions of the finished construction may differ materially from those shown. Nor do the contents of this drawing constitute a contract, part of any contract or warranty.			
X	Polystorm crates amended to be outside 8m standoff to watercourse.	20.09.18	DK
W	Plot drainage routes changed on plots 7-8, 25-28, 53 & 56 to suit architect drawing.	28.08.18	LB
V	Overflow Area levels revised. Culvert 8m stand-off added. Lighting Bollards 0/s plot 18-18 repositioned to avoid culvert Standoff.	27.07.18	SPG
U	Planning Layout updated to Rev Q	28.06.18	SPG
T	Dragout levels for F1,F2,F10,F12,F13 amended to avoid clashes with SW.	07.06.18	DK
S	Street lighting column (number 8) relocated. R&L column added to footpath access way to the north-east of the site. Existing columns to be removed also shown - private street lighting key updated to suit.	17.04.18	FB
R	Dragout to plot 79 from F3 removed. Plot drainage amended to suit.	22.03.18	DK
Q	Overflow areas amended. Planning layout rev P used.	12.03.18	DK
P	Pulver diversion removed. Overflow area added to POS. Drainage revised to suit. Street lighting bollards added to the south of the site.	16.02.18	SPG
N	Staggered Barriers added.	11.01.18	FB
M	L Plot 24 FFL amended to 24.45.	10.01.18	DK
L	K Road & drainage lifted 100mm to suit higher surveyed invert than originally designed.	02.01.18	DK
J	Driveway splay added & gully positions revised to suit LA Highways comments.	08.11.17	DK
H	Street lighting & street lighting key added.	05.10.17	FB
G	ACO drains added to driveways where they fall towards adoptable highway. Plot drainage for plots 44-46 corrected.	05.07.17	DK
F	Plot Garages 19, 30, 76 FFLs changed.	28.06.17	BM
E	Plot drainage amended for plots 01-05, 28 garage, 29-43 & 71-72.	27.06.17	FB
D	SW outfalls amended to tie in with Betts watercourse modelling.	21.06.17	DK
C	Road & Sewer design amended to suit latest planning layout.	09.05.17	DK
B	Plot 25-26 FFL raised 150mm to tie in with road contour level. Drainage levels amended to suit.	22.03.17	FB
A	Private drainage added for whole site.	24.02.17	FB

REV	DESCRIPTION	DATE	DRAWN
-----	-------------	------	-------




BARRATT HOMES

MANCHESTER

Barratt Homes Manchester
(A division of BDW Trading Ltd)
4 Brindley Road
City Park
Manchester
M16 9HQ
Tel: 0161 872 0161
Fax: 0161 855 2828

Job Waterpark Drive Knowsley		Title Engineering Layout	
Design By DK	Date 17.01.17	Drawing Number 463/ED/02	Rev X
CAD By DK	Scale @ A1 1:500		

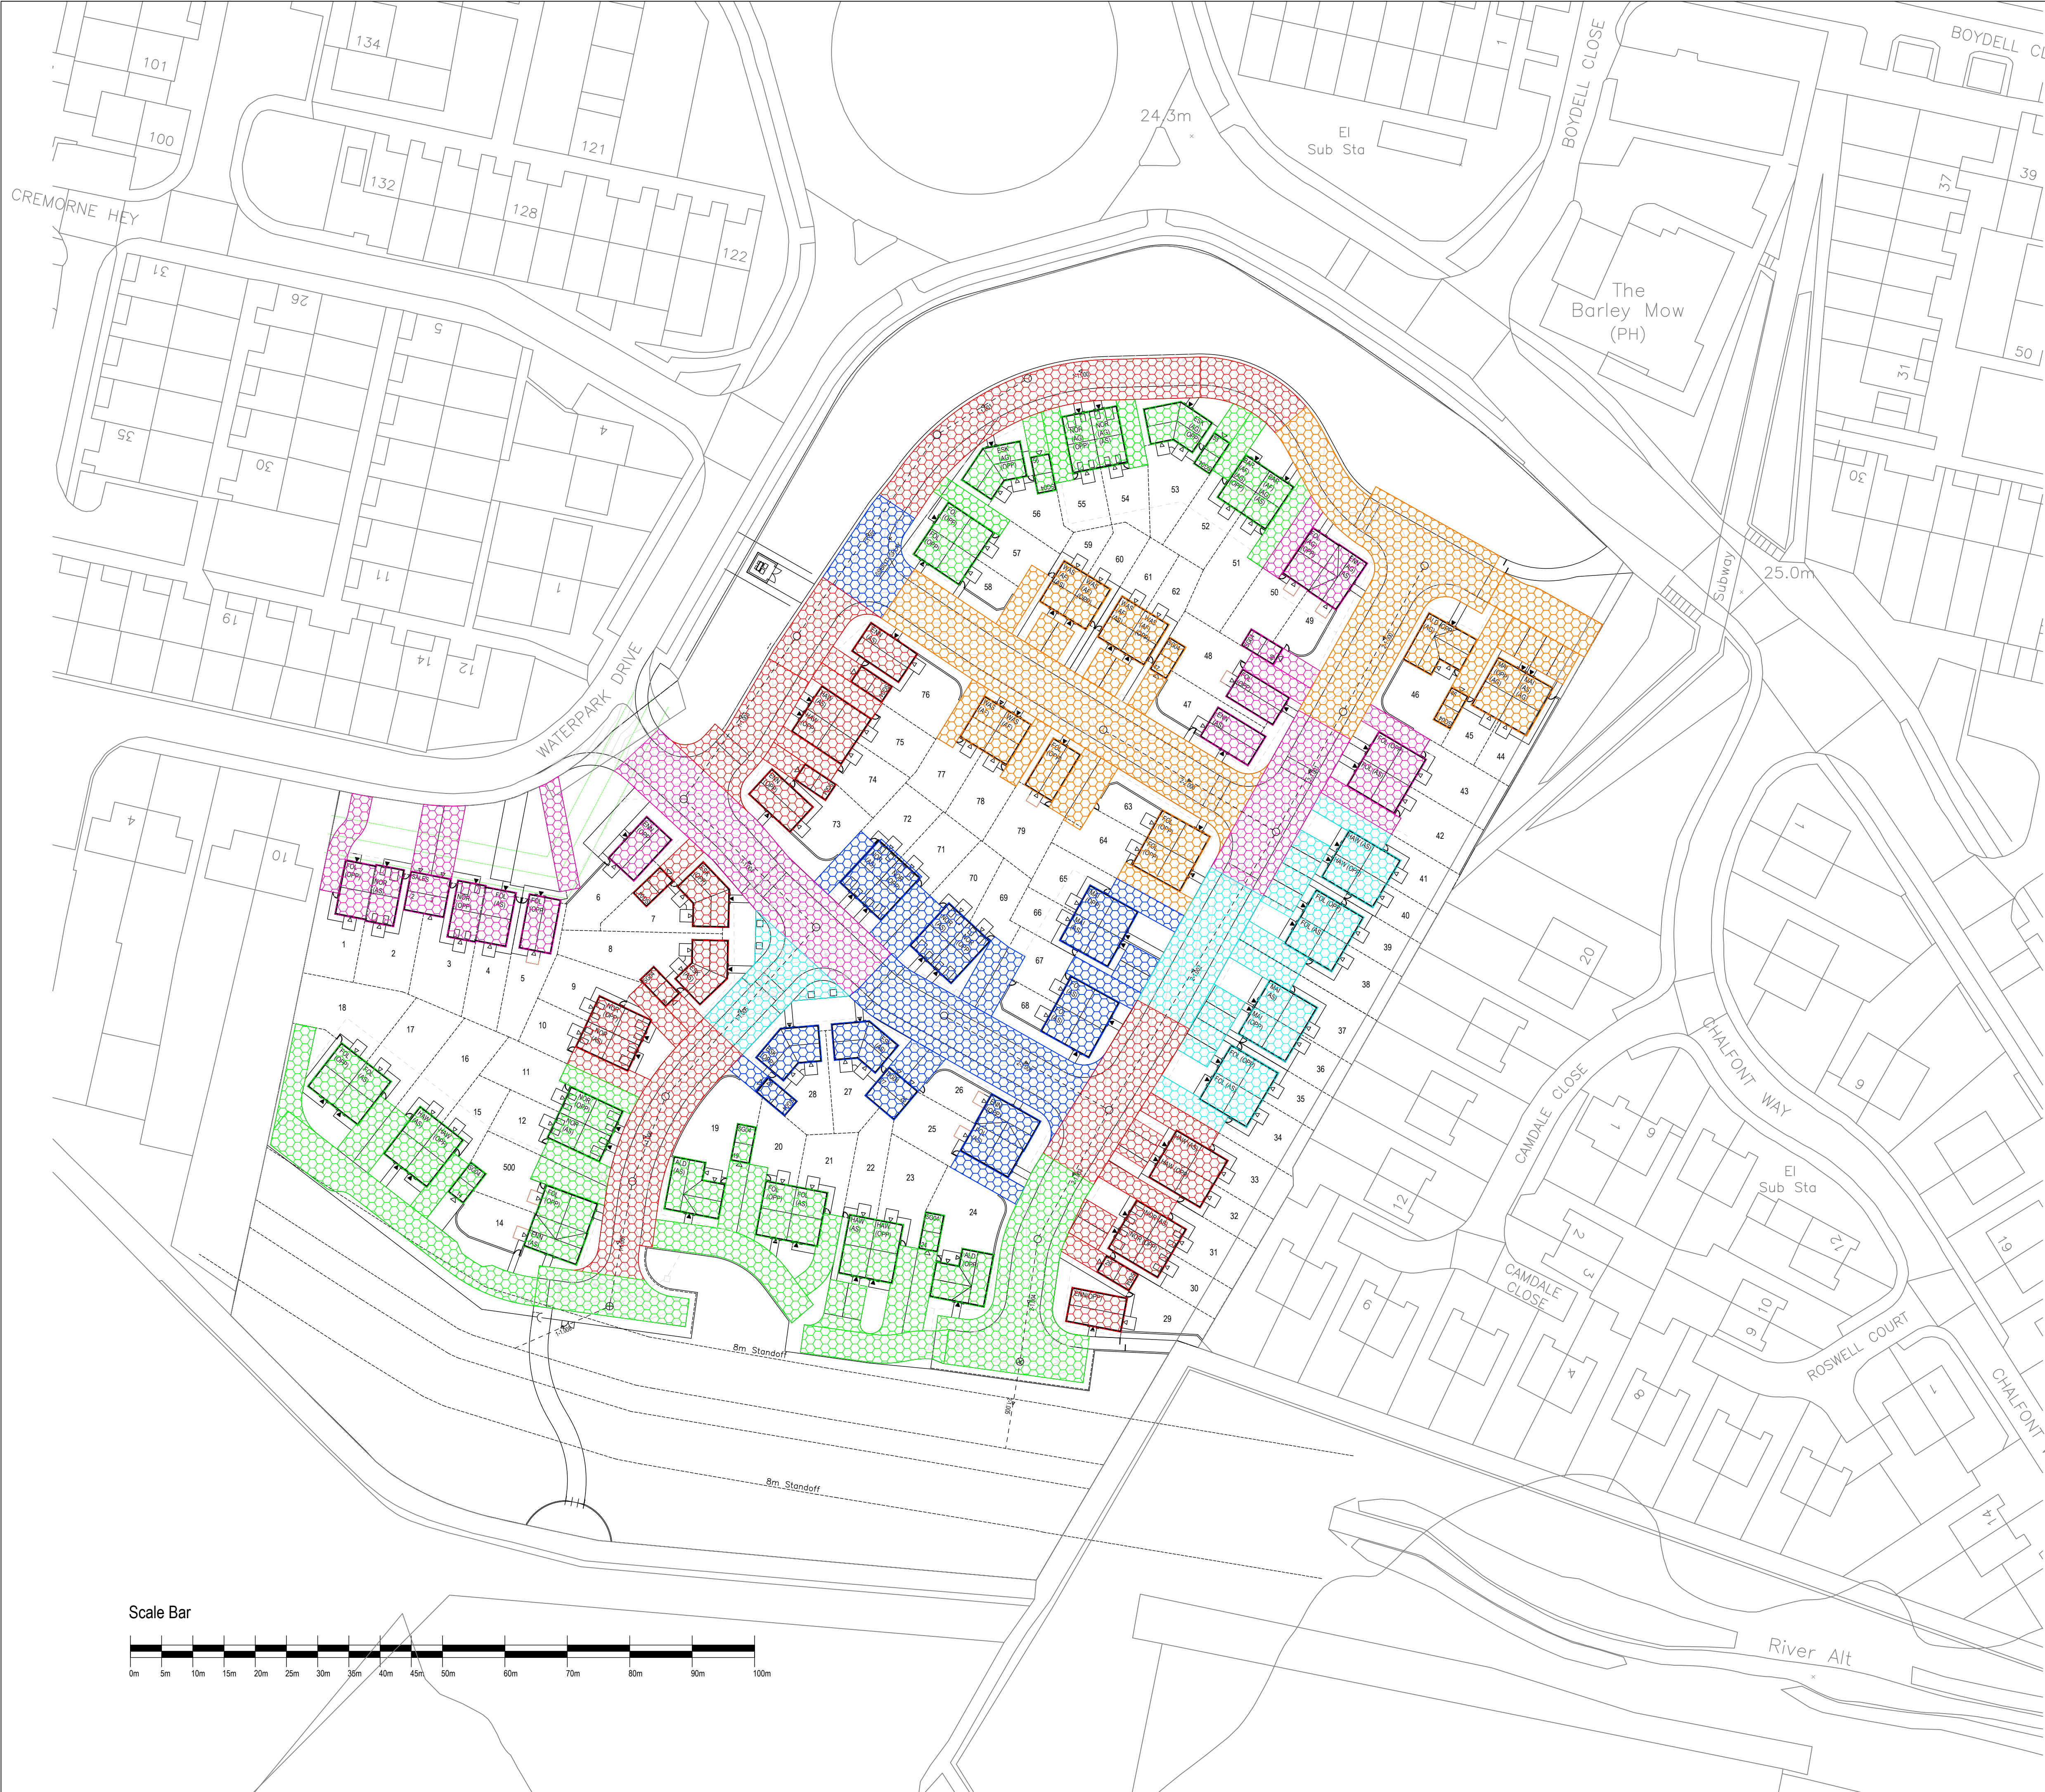

WARNING TO HOUSE-PURCHASERS
Property Misdescriptions Act 1991
Buyers are warned that this is a working drawing and is not intended to be treated as descriptive material describing, in relation to any particular property or development, any of the Specified matters prescribed by any Order made under the above Act. The contents of this drawing may be subject to change at any time and alterations and variations can occur during the progress of the works without revision of the drawing. Consequently the layout, form, content and dimensions of the finished construction may differ materially from those shown. Nor do the contents of this drawing constitute a contract, part of any contract or warranty.

1-1.000 = 0.047 Ha	Net 1 Area= 0.525 Ha
1-1.001 = 0.063 Ha	
1-1.002 = 0.016 Ha	
1-1.003 = 0.063 Ha	
1-1.004 = 0.100 Ha	
1-1.005 = 0.020 Ha	
1-1.006 = 0.071 Ha	
1-1.007 = 0.145 Ha	
1-1.008 = 0 Ha	
2-1.000 = 0.102 Ha	Net 2 Area= 0.682 Ha
2-1.001 = 0.074 Ha	
2-1.002 = 0.088 Ha	
2-1.003 = 0.069 Ha	
2-1.004 = 0.085 Ha	
2-1.005 = 0 Ha	
2-2.000 = 0.128 Ha	
2-3.000 = 0.136 Ha	
Total Area= 1.207 Ha	

C	Amended to latest planning layout rev S.	20.09.18	DK
B	Amended to latest planning layout rev J.	20.06.17	DK
A	Amended to latest planning layout.	05.05.17	DK
REV	DESCRIPTION	DATE	DRAWN







**BARRATT
HOMES**

MANCHESTER

Barratt Homes Manchester
(A division of BDW Trading Ltd)
4 Brindley Road
City Park
Manchester
M16 9HQ
Tel: 0161 872 0161
Fax: 0161 855 2828

Job Waterpark Drive Knowsley			
Title Impermeable Drainage Areas			
Design By DK	Date 18.01.17	Drawing Number 436/ED/03	Rev C
C.A.D By DK	Scale @ A1 1:500		

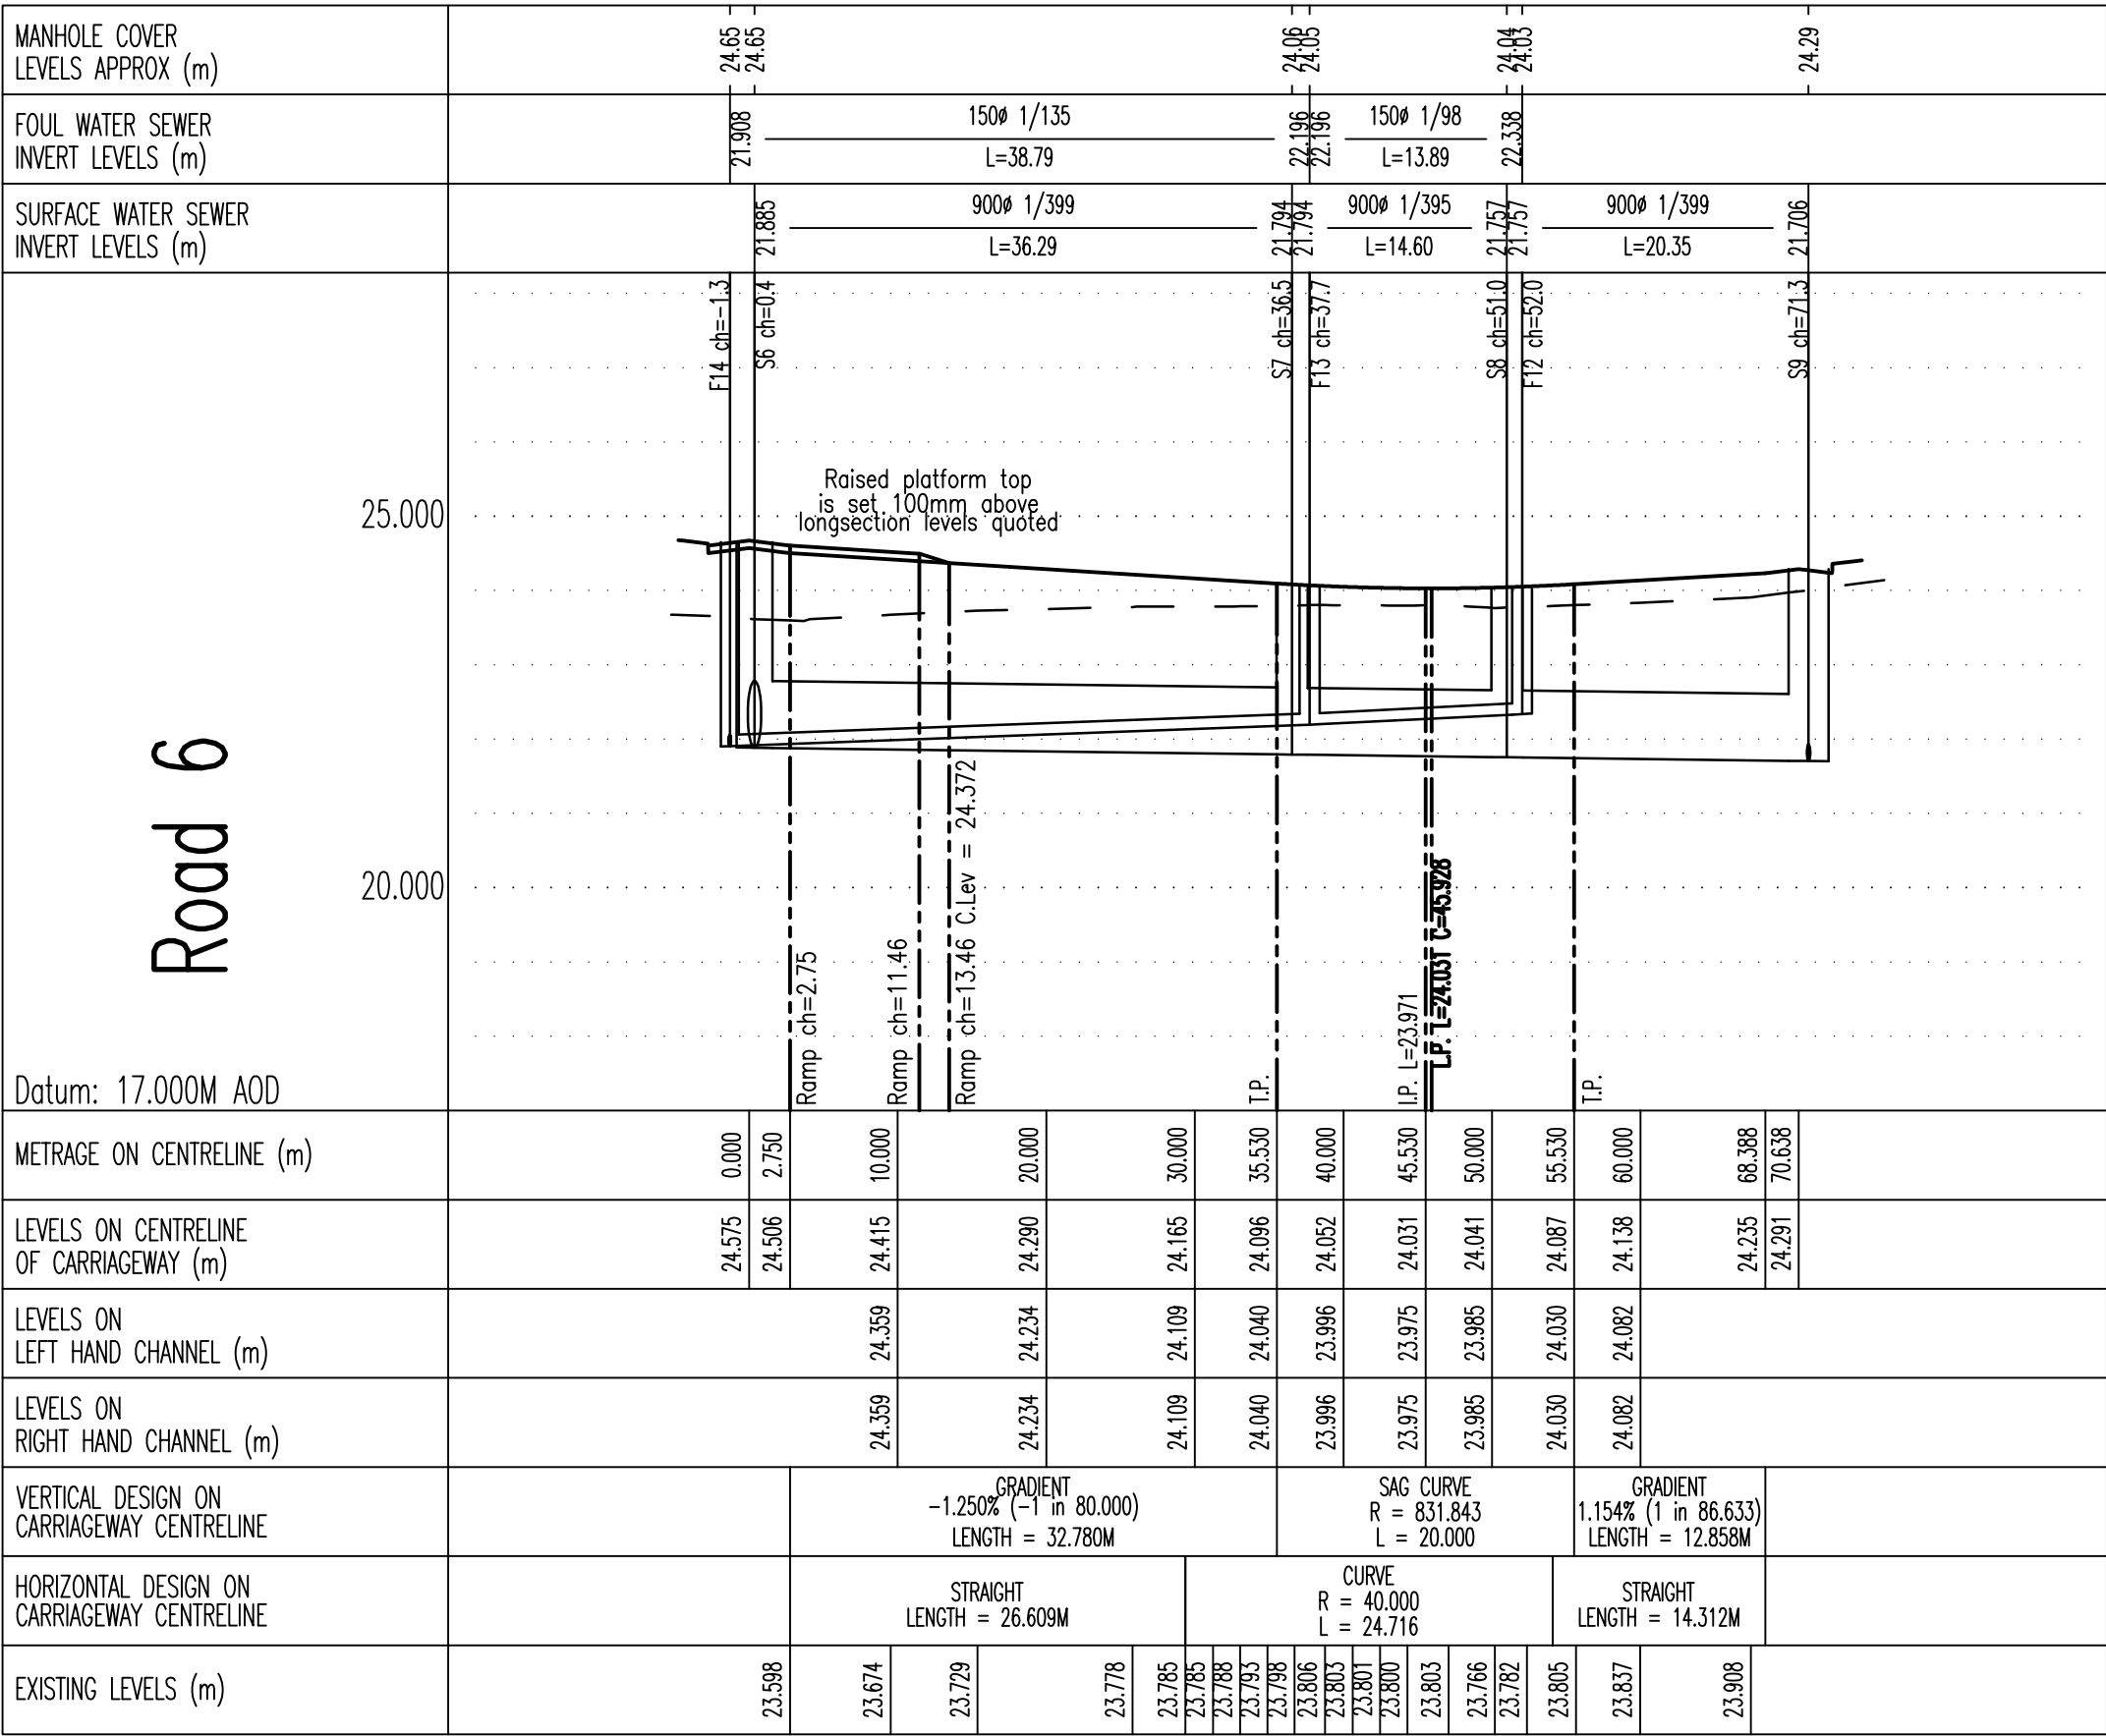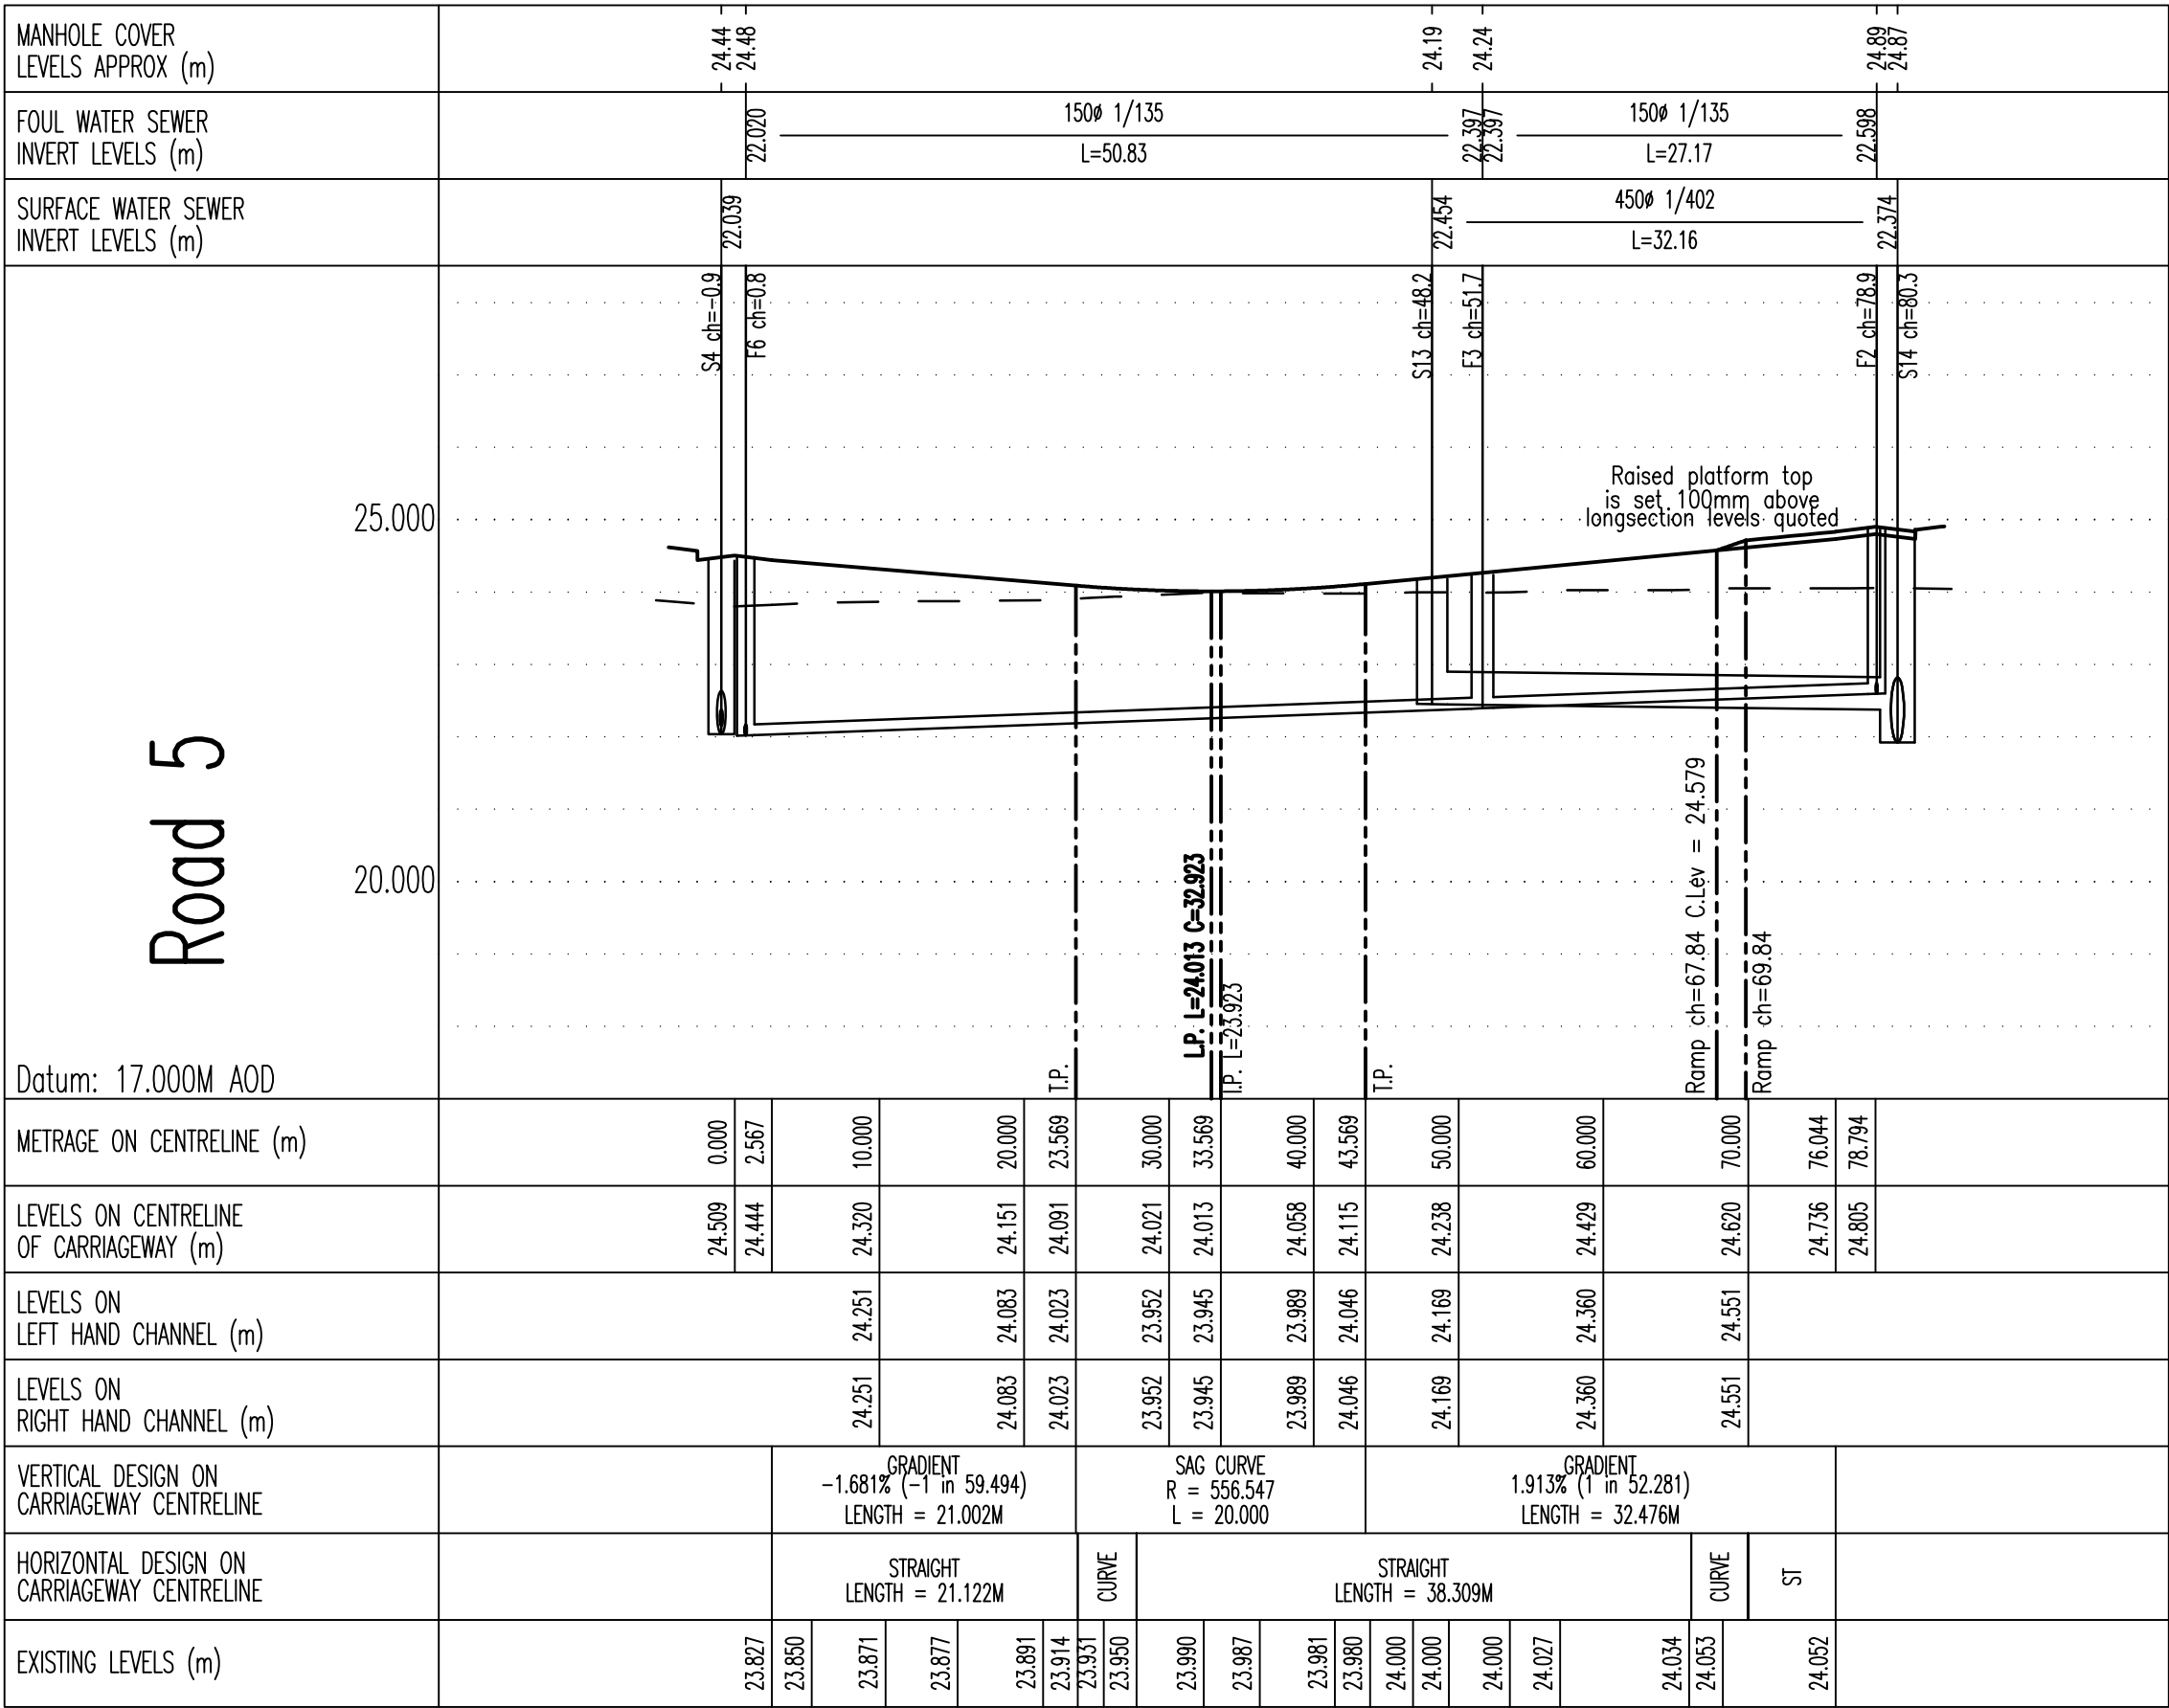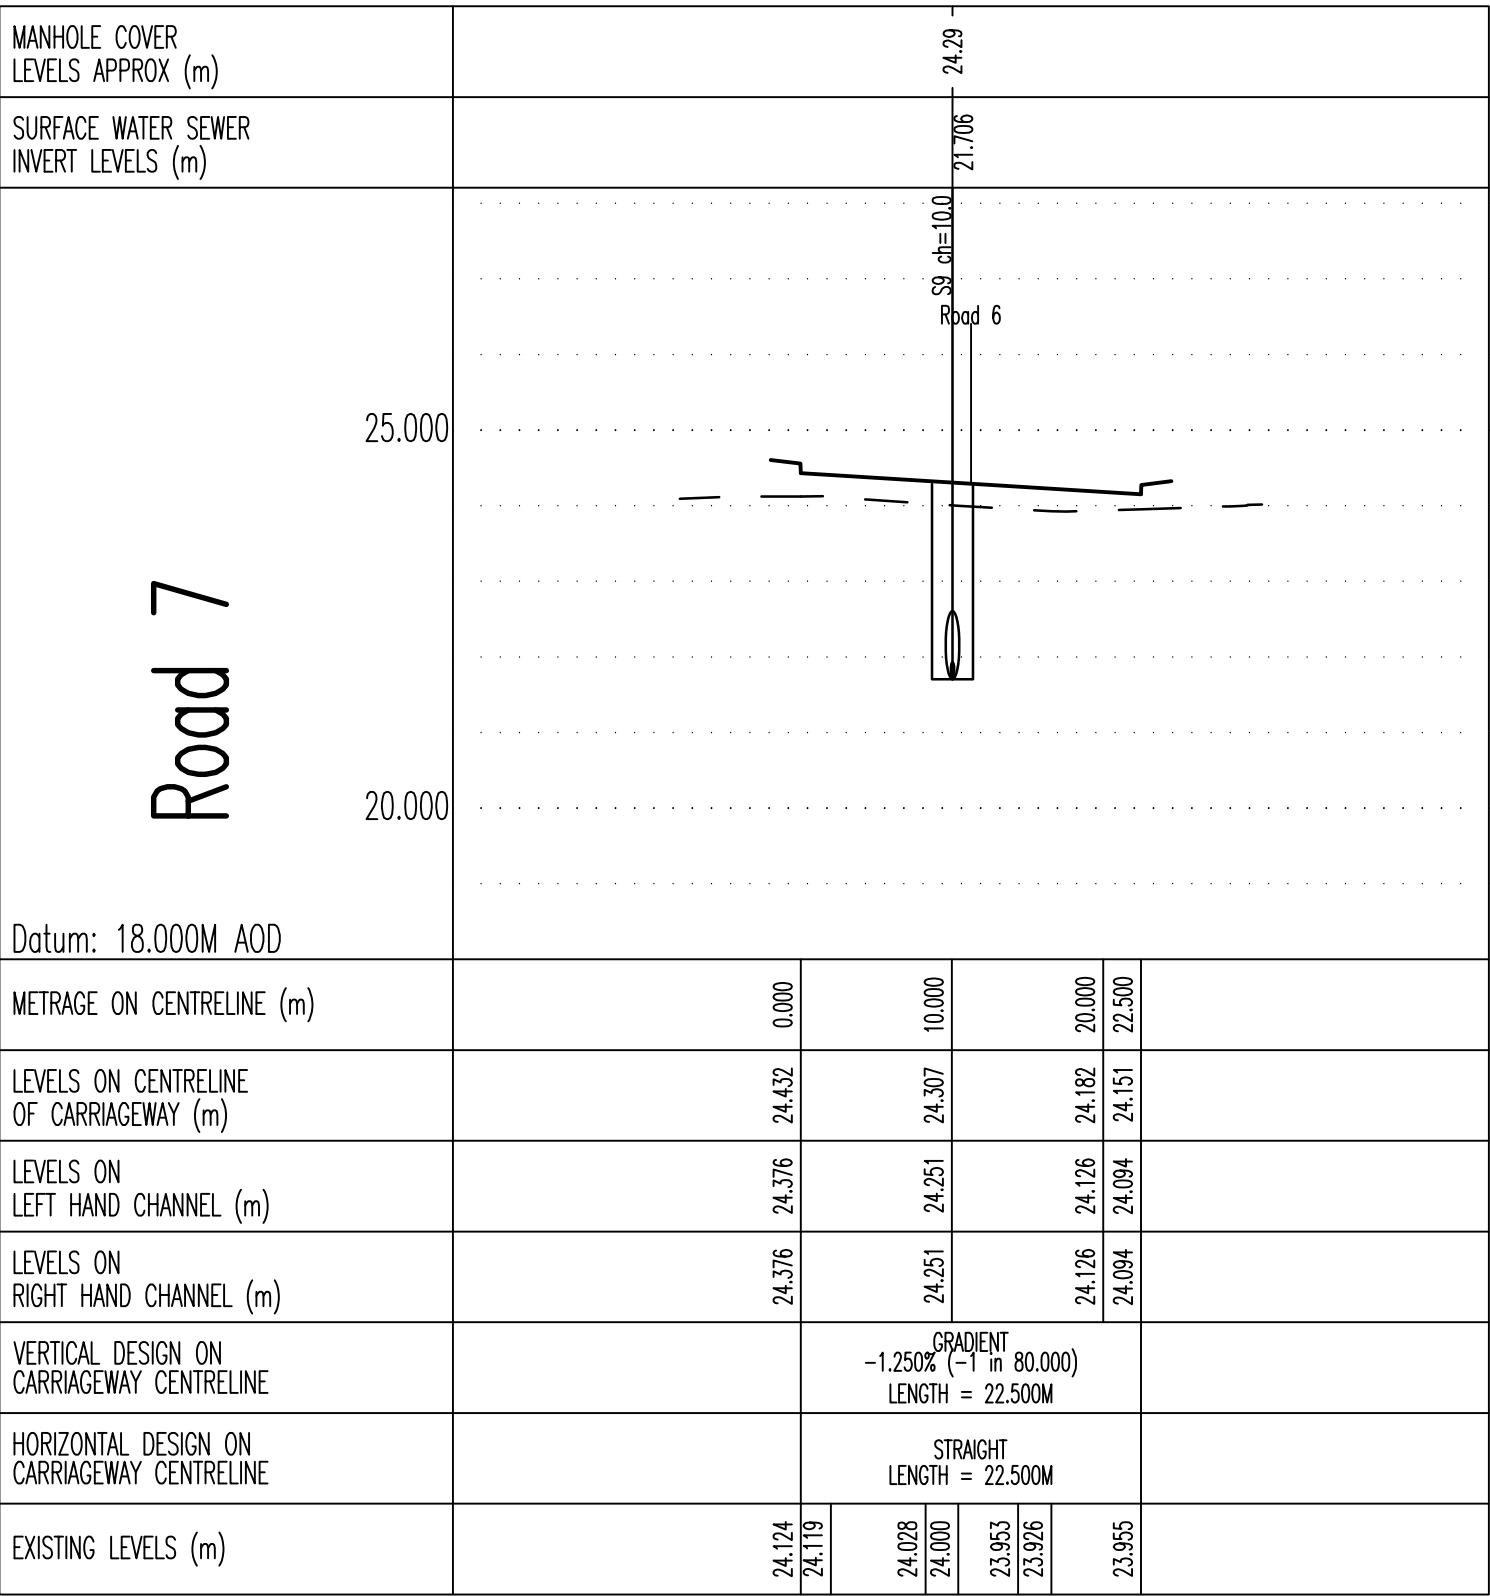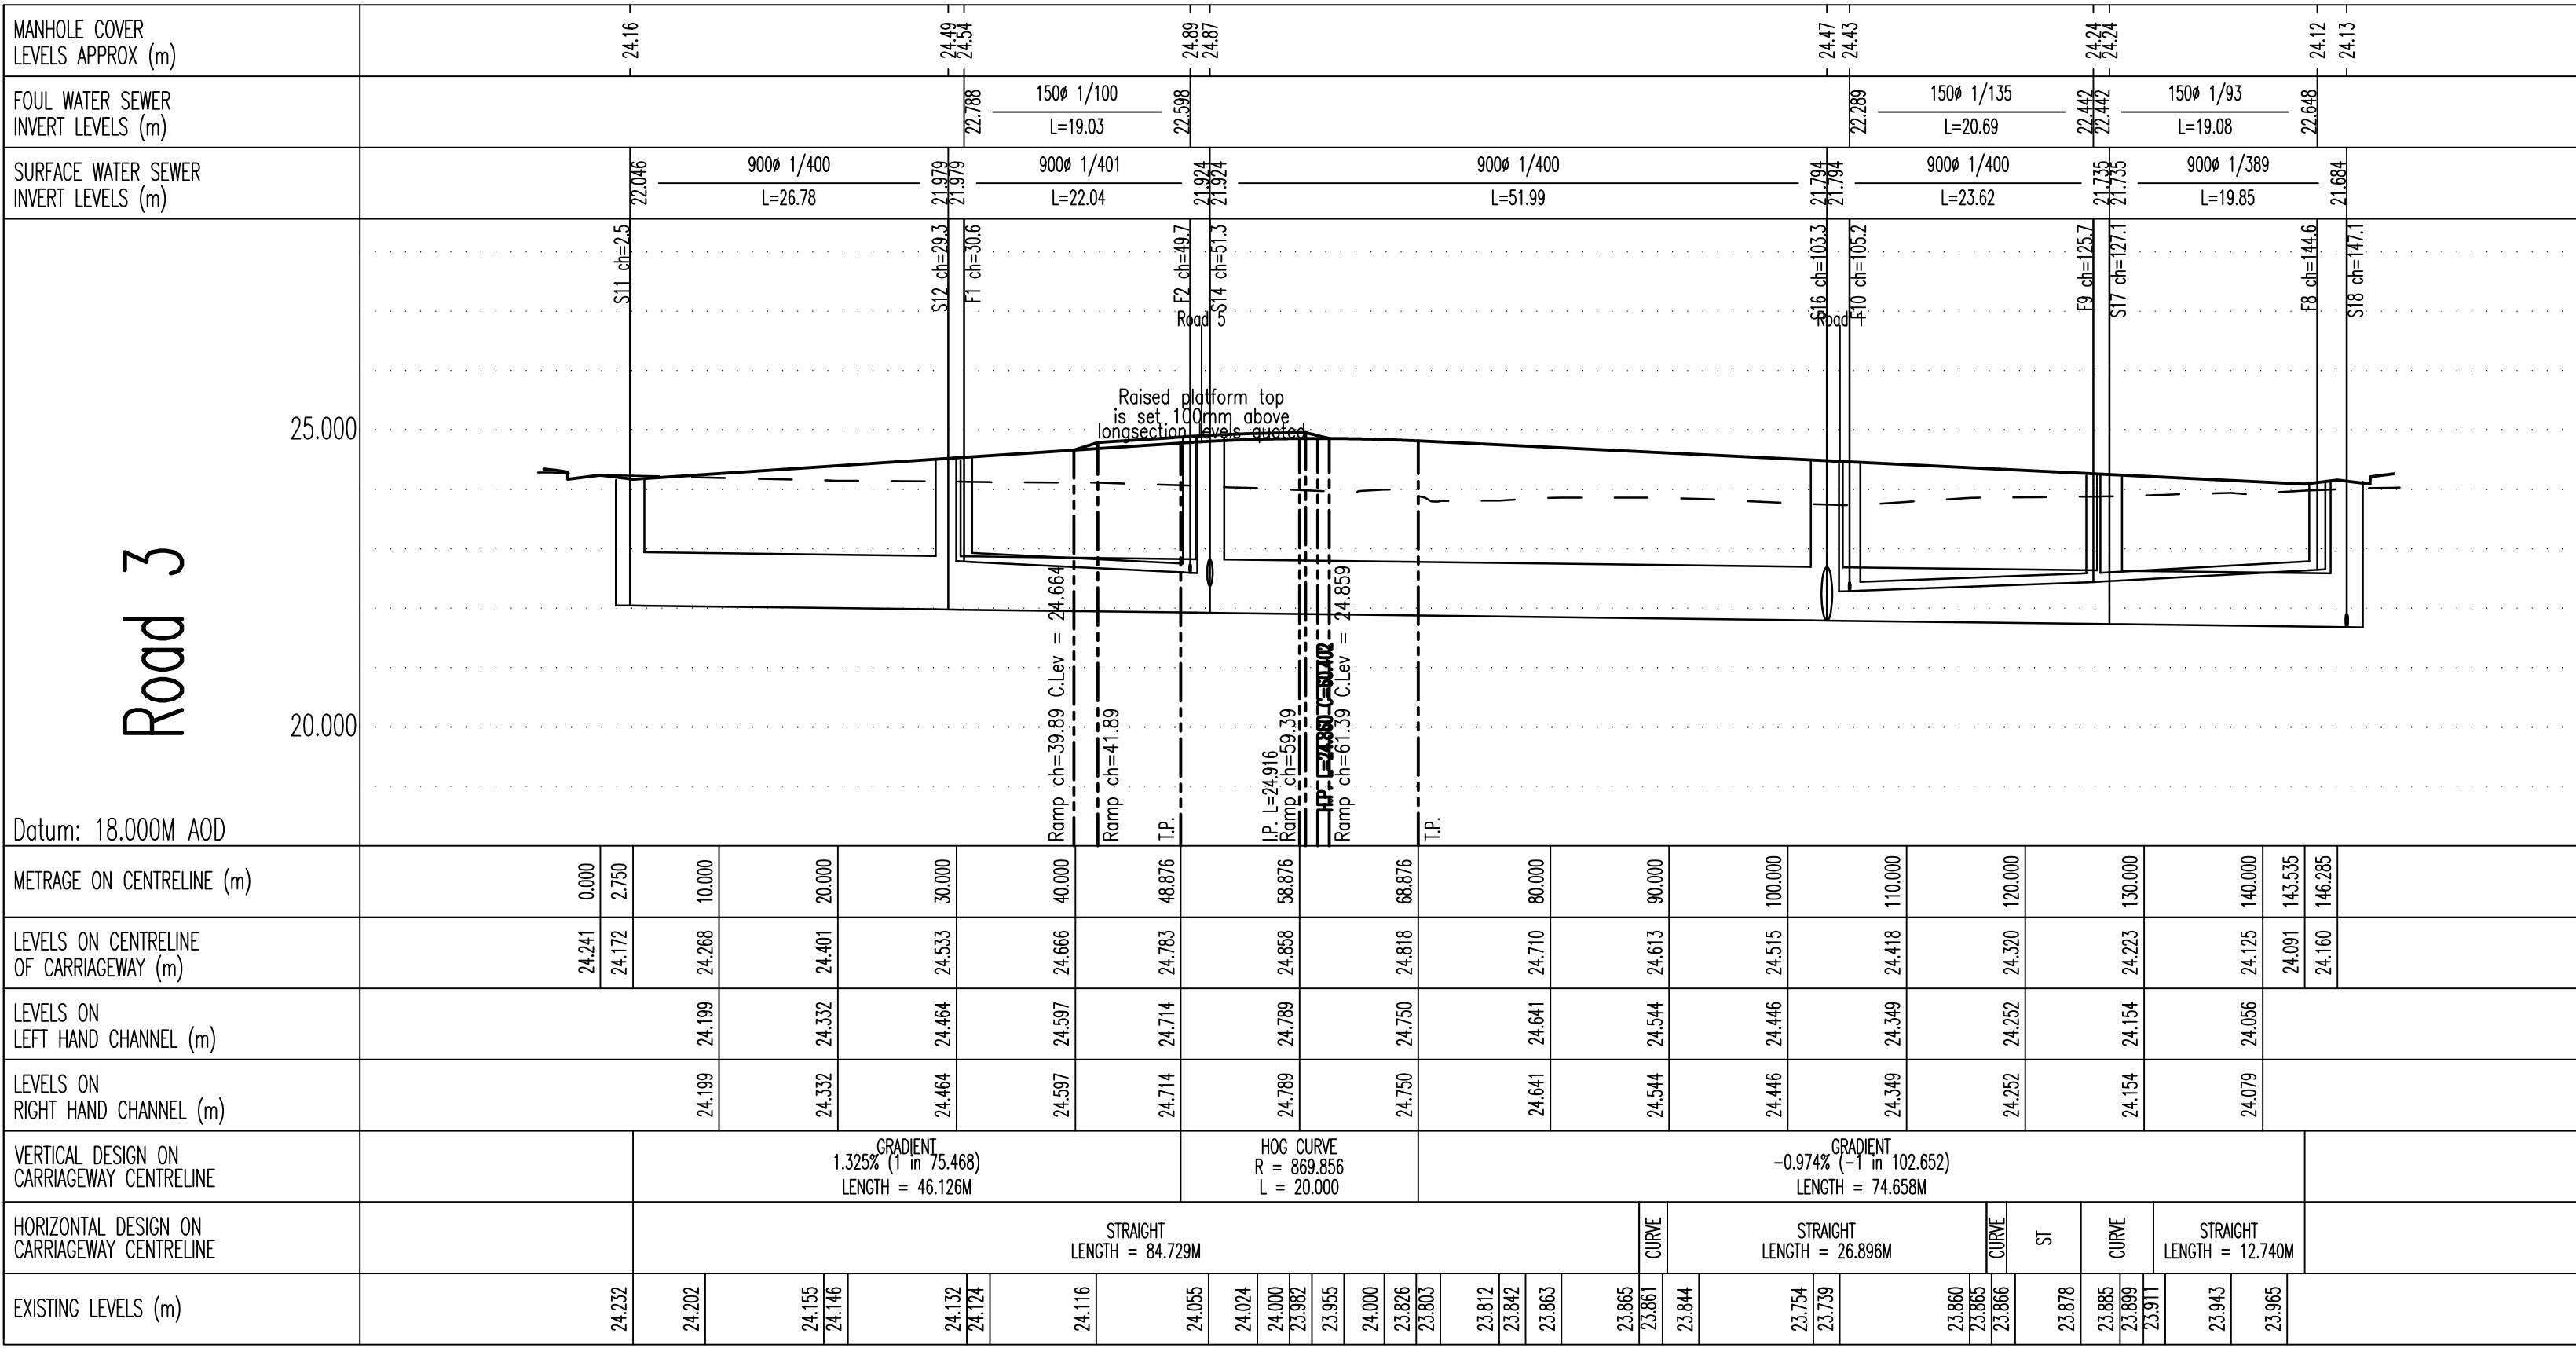

WARNING TO HOUSE-PURCHASERS
Property Misdescription Act 1991

Buyers are warned that this is a working drawing and is not intended to be treated as descriptive material describing, in relation to any particular property or development, any of the Specified matters prescribed by any Order made under the above Act. The contents of this drawing may be subject to change at any time and alterations and variations can occur during the progress of the works without revision of the drawing. Consequently the layout, form, content and dimensions of the finished construction may differ materially from those shown. Nor do the contents of this drawing constitute a contract, part of any contract or warranty.

ENGINEERING LAYOUT NOTES

1. All adoptable drainage works have been designed and are to be constructed in accordance with "Sewers for Adoption, 6th Edition, and United Utilities' Guidelines for Sewer for adoption 6th Edition". Where specification conflicts, UU guidelines shall take precedence.

United Utilities Standard details to be used are:

STMD/00/006B Typical Outfall Details D, E and F

STMD/00/007C Typical Details G & H

STMD/01/001B Standard Detail No 4 (Type 1 Manhole)

Standard Detail No 5 (Type 2 Manhole)

Standard Detail No 6 (Manhole Accesses)

STMD/01/002C Standard Details 7, 8, 9 and 10

Ladders, Safety Chains and Handrailing

STMD/01/003B Typical Details A, B, and C

External and Internal Backdrops and Connection Details

STMD/01/004B Manhole and French Drain Details

MH3, MH4, MH5 and PS6

STMD/01/005B Manhole Details and Brick Invert Renovation

MH6, MH7, MH8, and BS1

STMD/01/006B Typical Details I and J - Segmental Shafts

STMD/05/001B Pipe Embedment Details

2. All clay pipe work shall be Extra Strength Clayware to BS 295 and BS 65 (SW pipes only).

3. All precast concrete pipework shall be to Class 120 in accordance with BS5911 Part 1, BS EN 1916 and bear the BS Kitemark.

4. All adoptable drainage to be bedded in Class S granular surround unless otherwise stated.

5. All Concrete manholes and Sockways rings, Concrete cover slabs and Con to be manufactured to BS EN 1917 and BS 5911:Part 3.

6. Rising Mains to be Black Polyethylene Pipes complying to BS EN 13244-2. Polyethylene fittings, including fusion joints, and electro-fusion fittings shall comply with BS EN 13244-2.

7. All levels relate to Ordnance Datum. Contractor to ensure that this drawing is read in conjunction with the site specific Topographical Survey provided by Barratt Manchester and the Benchmark information provided.

8. This drawing is to be read in accordance with all other relevant drawings.

9. The contractor shall be responsible for ensuring that any existing invert levels indicated on the drawings are correct before work commences.

10. All proposed connections to the sewer shall be 150W unless stated otherwise.

11. All private house drainage shall be 100W and all drop-out connections shall be 150W of a minimum gradient of 1:80 unless otherwise stated and laid in accordance with Part H of the the Building Regulations.

12. Runoff from private surfaces shall not discharge across the Highway, Gullies or channels shall be provided as appropriate to prevent this.

13. Pram crossings shall be provided at the inner tangent points of all junctions.

14. Pipes shall be protected from concentrated loading by construction traffic during the construction period when insufficient cover to the pipe may make them vulnerable to damage.

15. Initial CBR tests of the road formation level are to be carried out to determine the depth of pavement construction required. This is to be approved by the adopting authority prior to construction of the road pavements.

16. Groundworker to ensure that plot drainage be within the curtilage of the plot they serve where possible and inspection covers kept within handstandings where possible.

17. Contractor to provide United Utilities with sufficient notice prior to commencement of Sewer works on their Inspections telephone number. Tel 0845 602 0406.

18. Contractor to obtain all necessary Highway opening notices from the relevant Local Authority, obtain approval to work on United Utilities Sewerage System, obtain approval to method statement from the Environment Agency for any works affecting a watercourse.

D	Road 7 Drainage lifted 100mm to suit higher surveyed FWS outfall level.	13.11.17	DK
B	Longsections amended to suit latest planning layout.	10.05.17	DK
C	Longsections represented on AO with bigger text heights etc.	22.03.17	DK
A	Manhole Diameters removed from this drawing to avoid discrepancies.	16.02.17	DK

REV	DESCRIPTION	DATE	DRAWN
-----	-------------	------	-------


BARRATT HOMES
MANCHESTER
Barratt Homes Manchester
(A division of BDW Trading Ltd)
4 Brindley Road
City Park
Manchester
M16 9HQ
Tel: 0161 872 0161
Fax: 0161 855 2828

Job Waterpark Drive Knowsley			
Title Engineering Longsections Sheet 2			
Design By DK	Date 09.02.17	Drawing Number 463/ED/14	Rev D
C.A.D By DK	Scale @ A1 1:500H, 1:100V		





Property Misdescriptions Act 1991

Buyers are warned that this is a working drawing and is not intended to be treated as descriptive material describing, in relation to any particular property or development, any of the Specifics prescribed by any Order made under the above Act. The contents of this drawing may be subject to change at any time and alterations and variations can occur during the progress of the works without revision of the drawing. Consequently the layout, form, content and dimensions of the finished construction may differ materially from those shown. Nor do the contents of this drawing constitute a contract, part of any contract or warranty.


This drawing is to be read in accordance with all other relevant engineering drawings, detailed manhole schedules, United Utilities Standard Drawings and Sewers For Adoption 6th Edition.

For co-ordinates to main pipe intersects denoted thus: $\oplus$ see detailed manhole schedule drawing. Chamber to be then centred over pipes as demonstrated by this drawing.

Invert levels stated on this drawing are the inverts to the outgoing pipe.

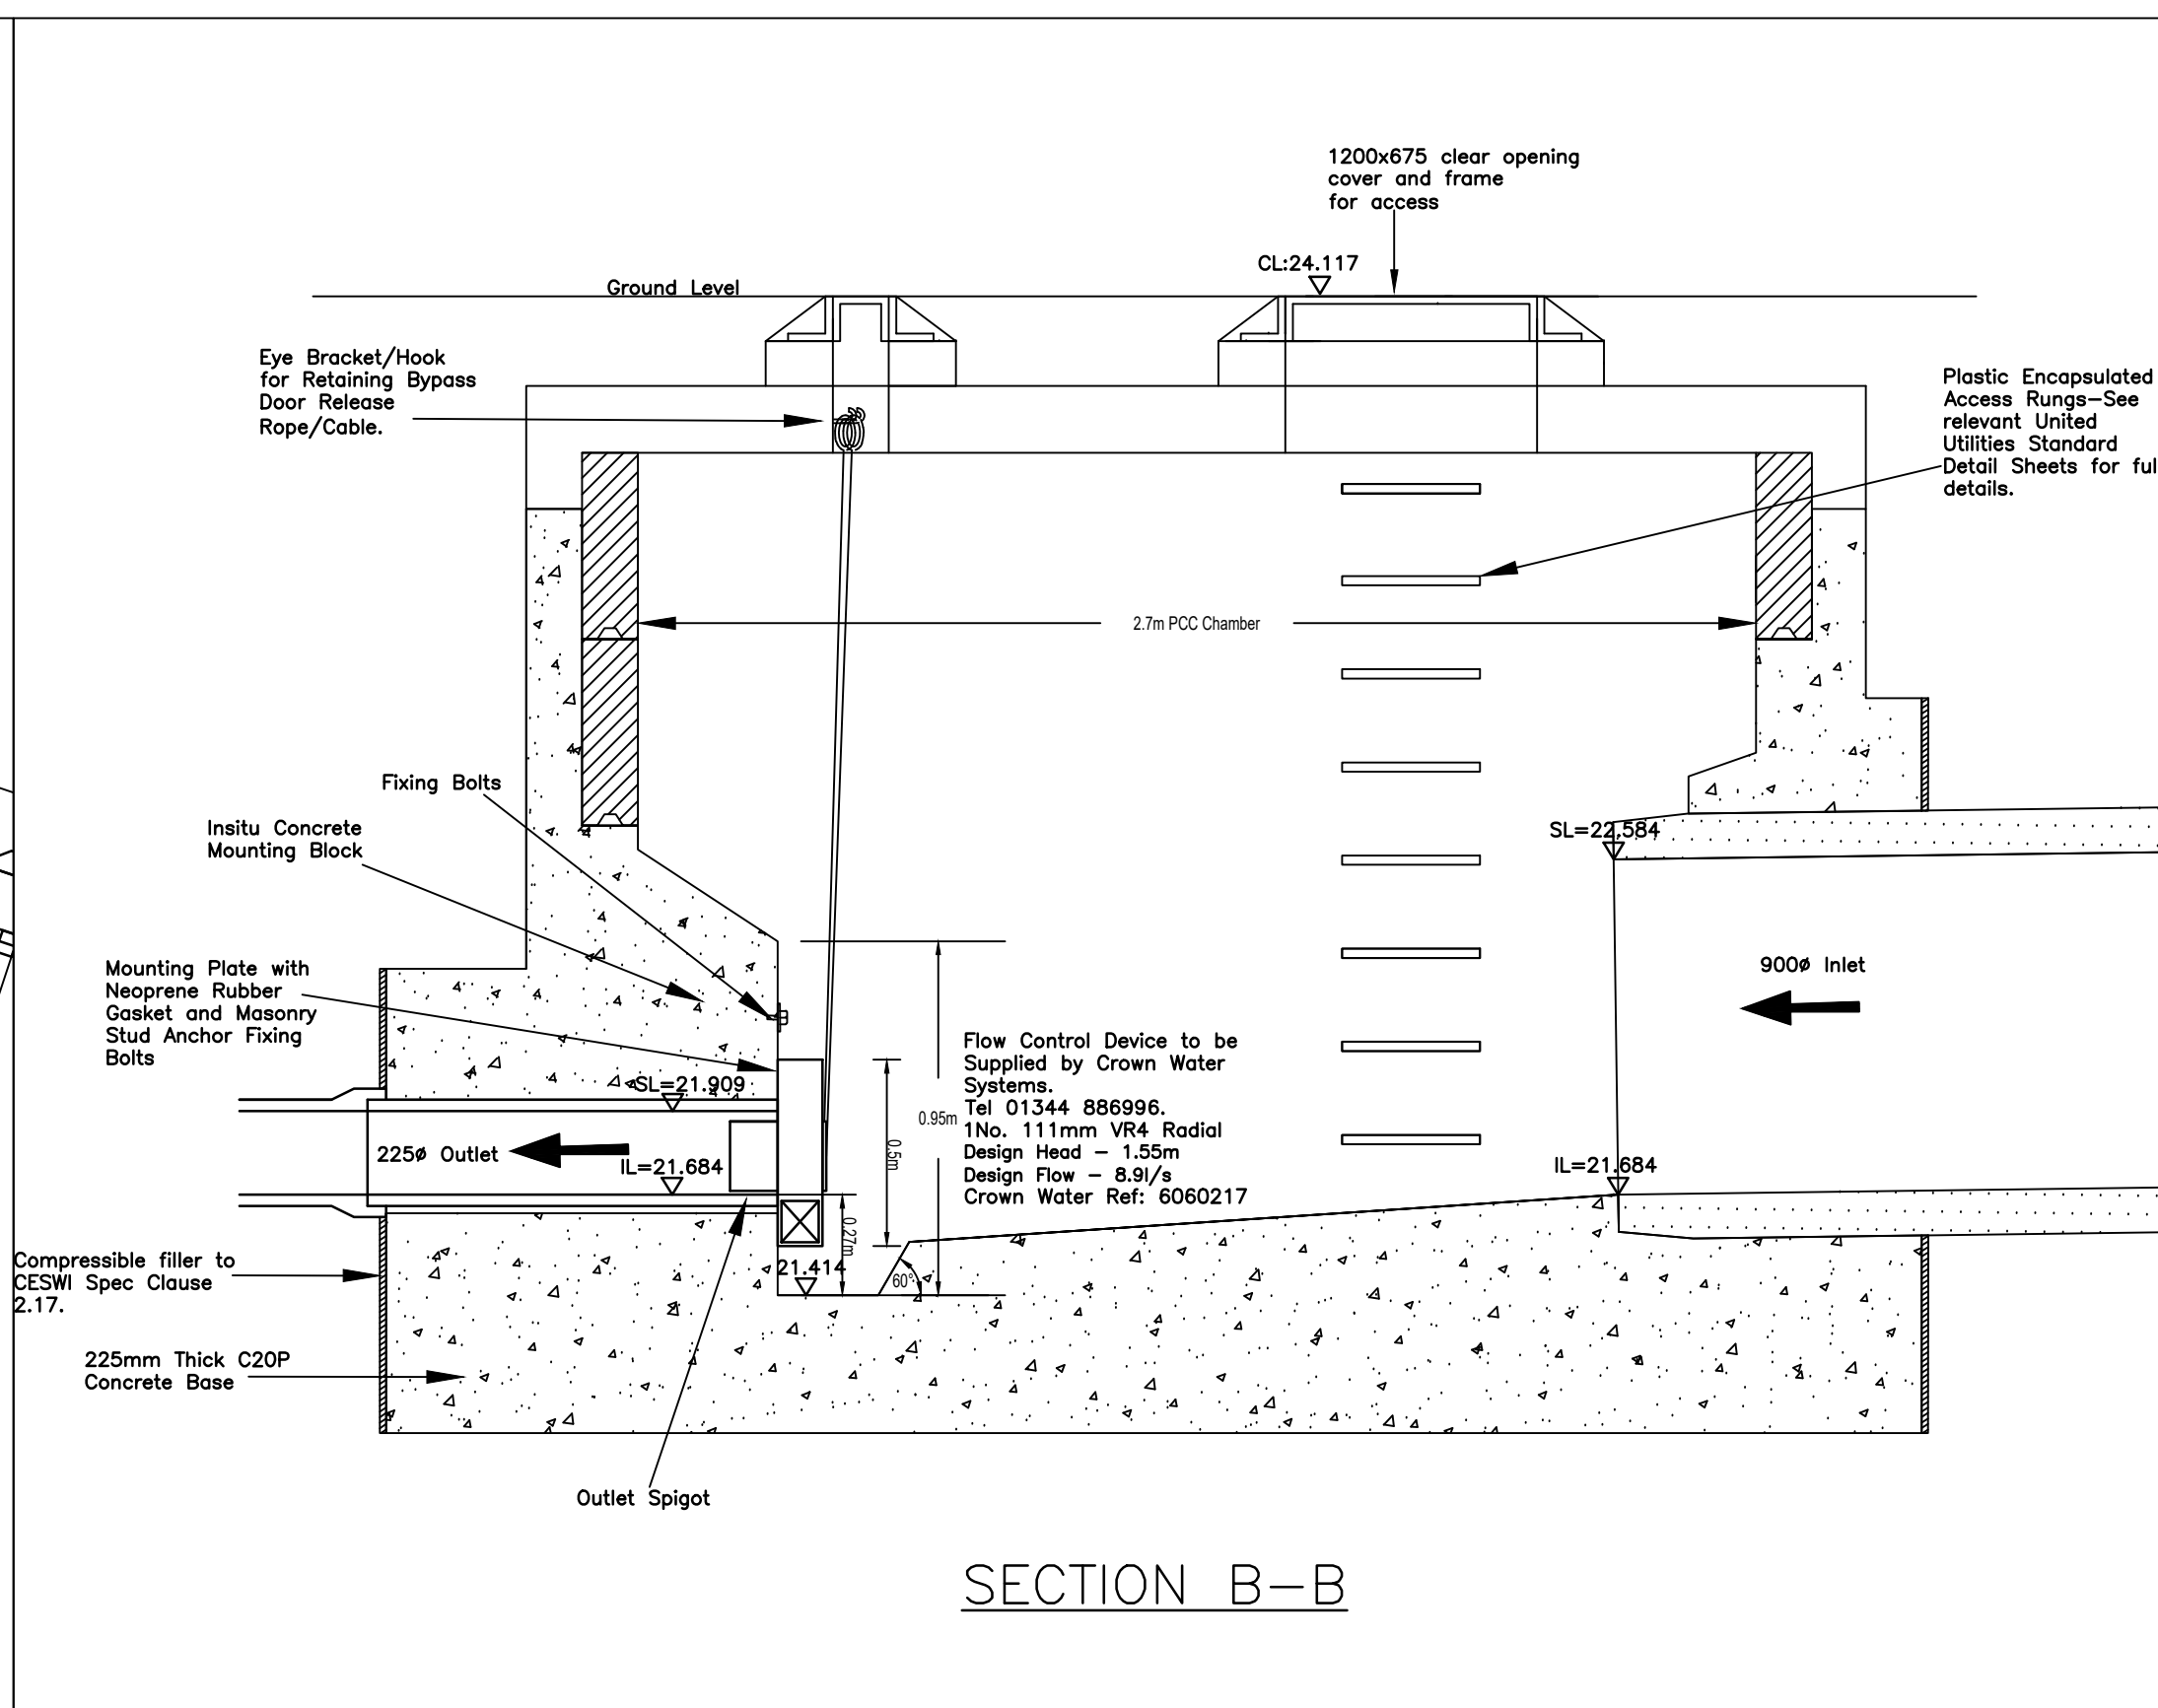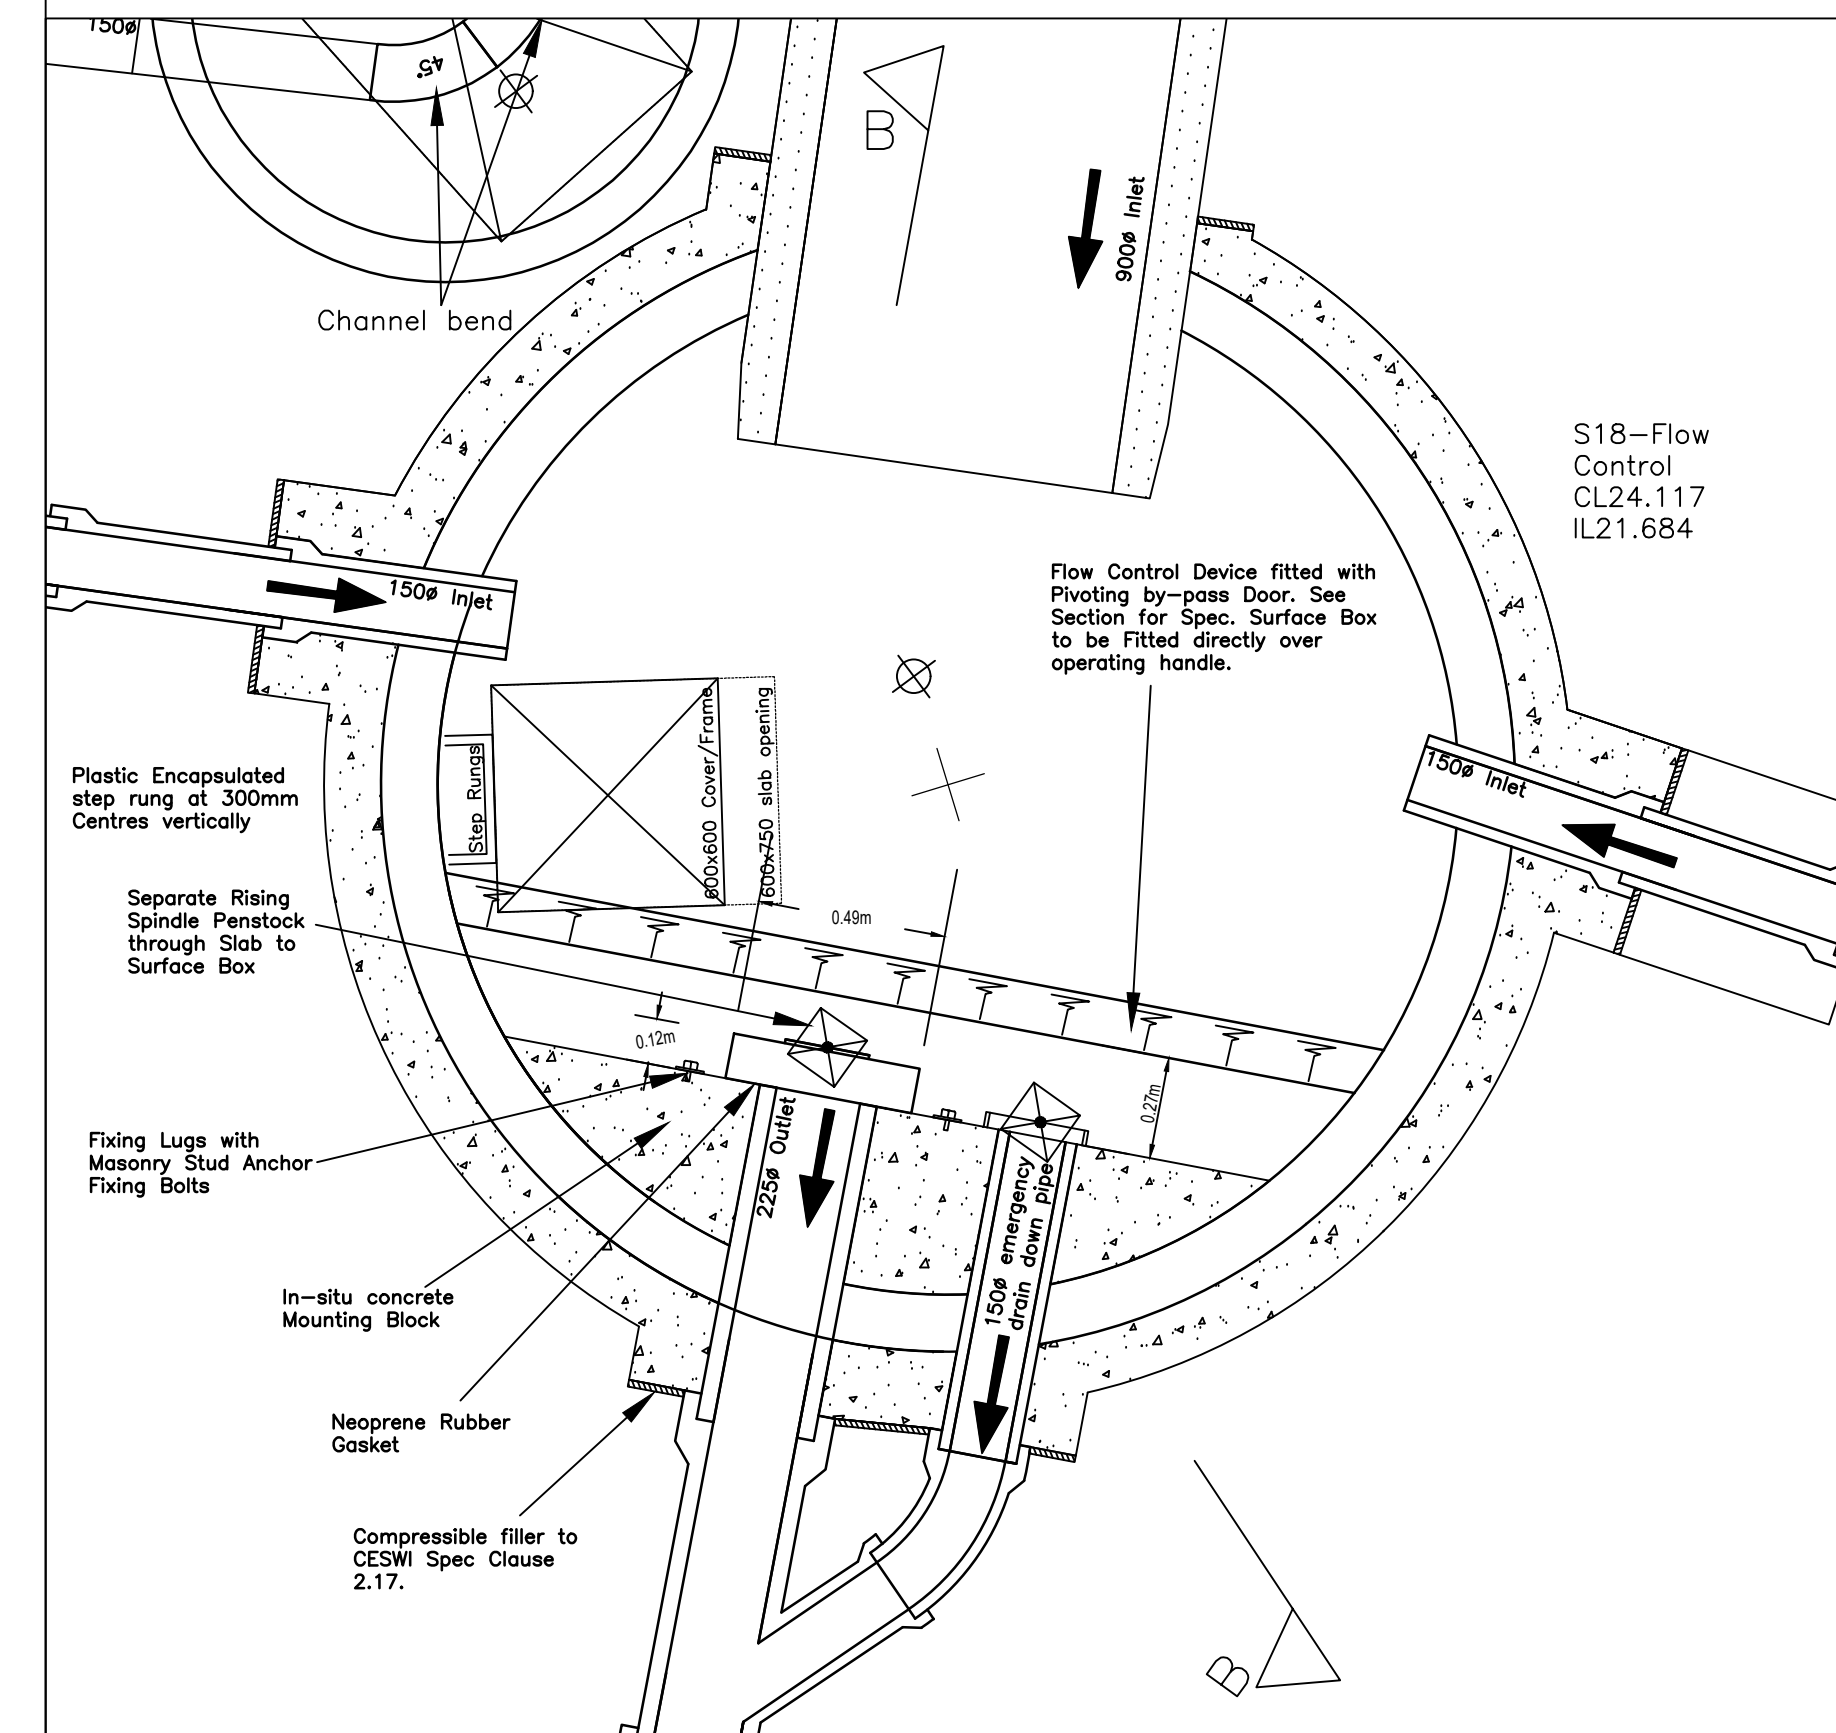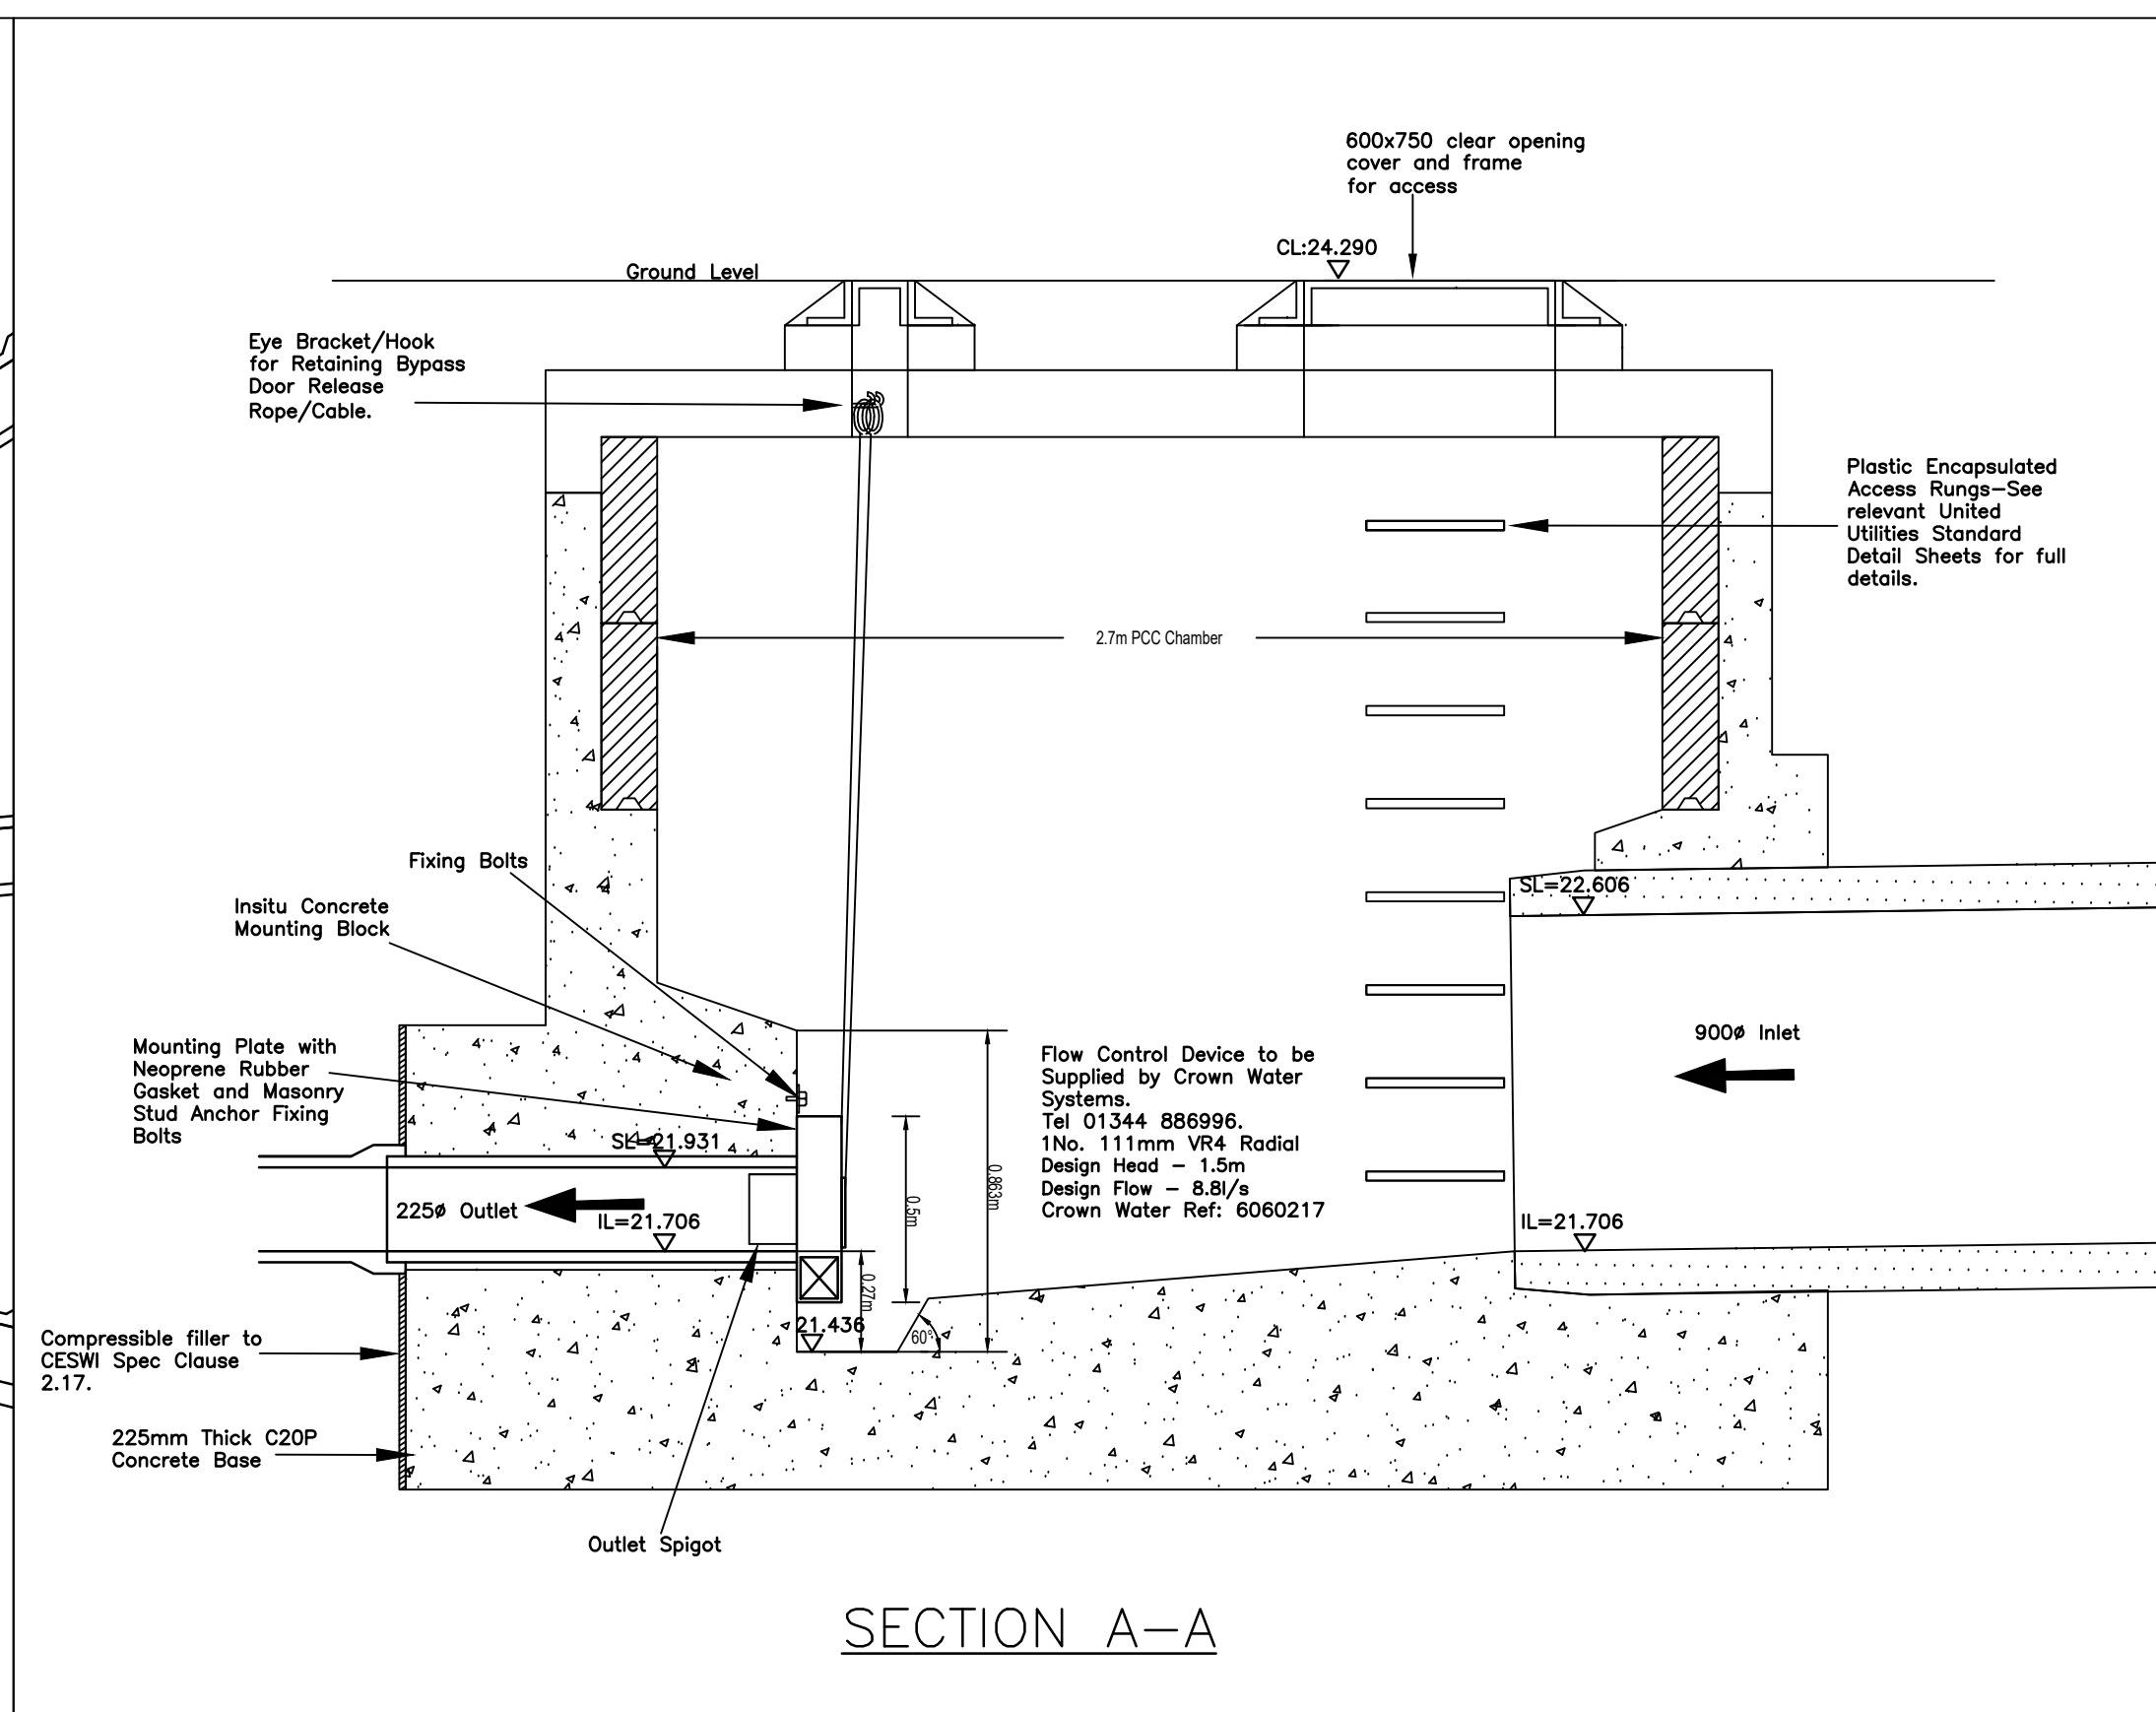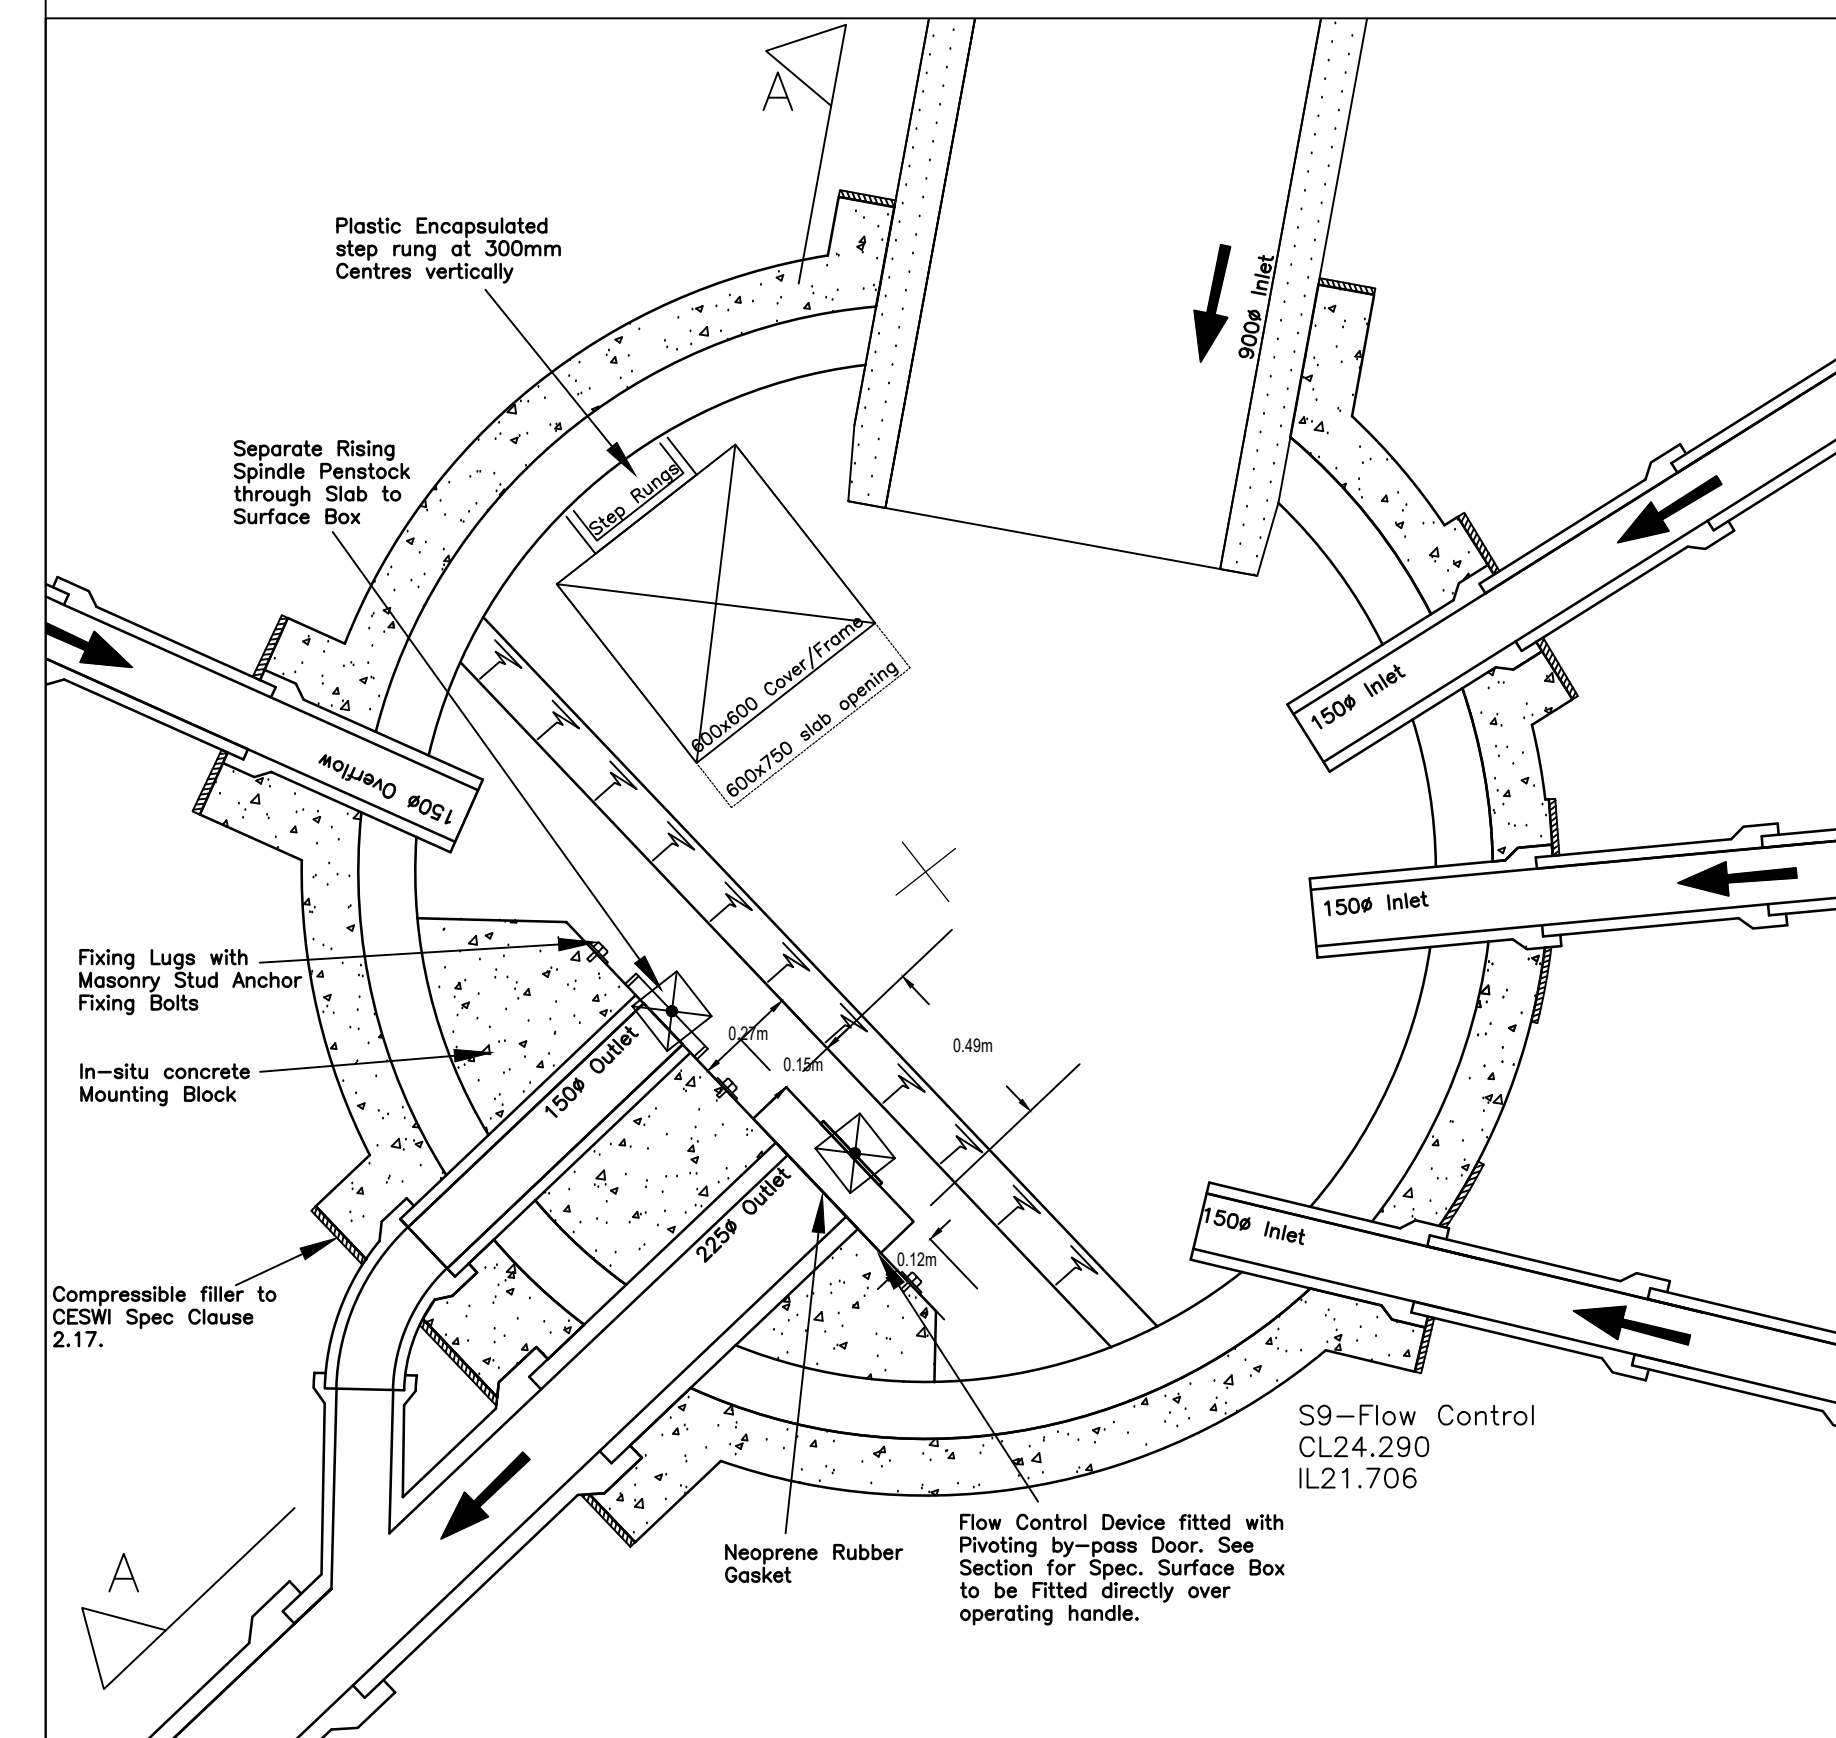

D	Orintation of Outfall changed in S18 to suit new outfall positions	13.07.18	DK
C	road & drainage lifted 100mm to suit higher FWS outfall level.	13.11.17	DK
B	Outfalls amended to suit latest engineering design.	23.06.17	DK
A	Amended to suit latest engineering layout.	12.05.17	DK
REV	DESCRIPTION	DATE	DRAWN

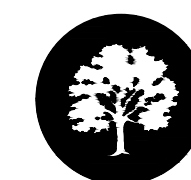


BARRATT
HOMES

MANCHESTER

Barratt Homes Manchester
(A division of BDW Trading Ltd)
4 Brindley Road
City Park
Manchester
M16 9HQ
Tel: 0161 872 0161
Fax: 0161 855 2828

Job Waterpark Drive Knowsley			
Title Flow Control MH Details S9 & S18			
Design By DK	Date 10.02.17	Drawing Number 463/ED/08	Rev D
C.A.D By DK	Scale @ A1 1:20		

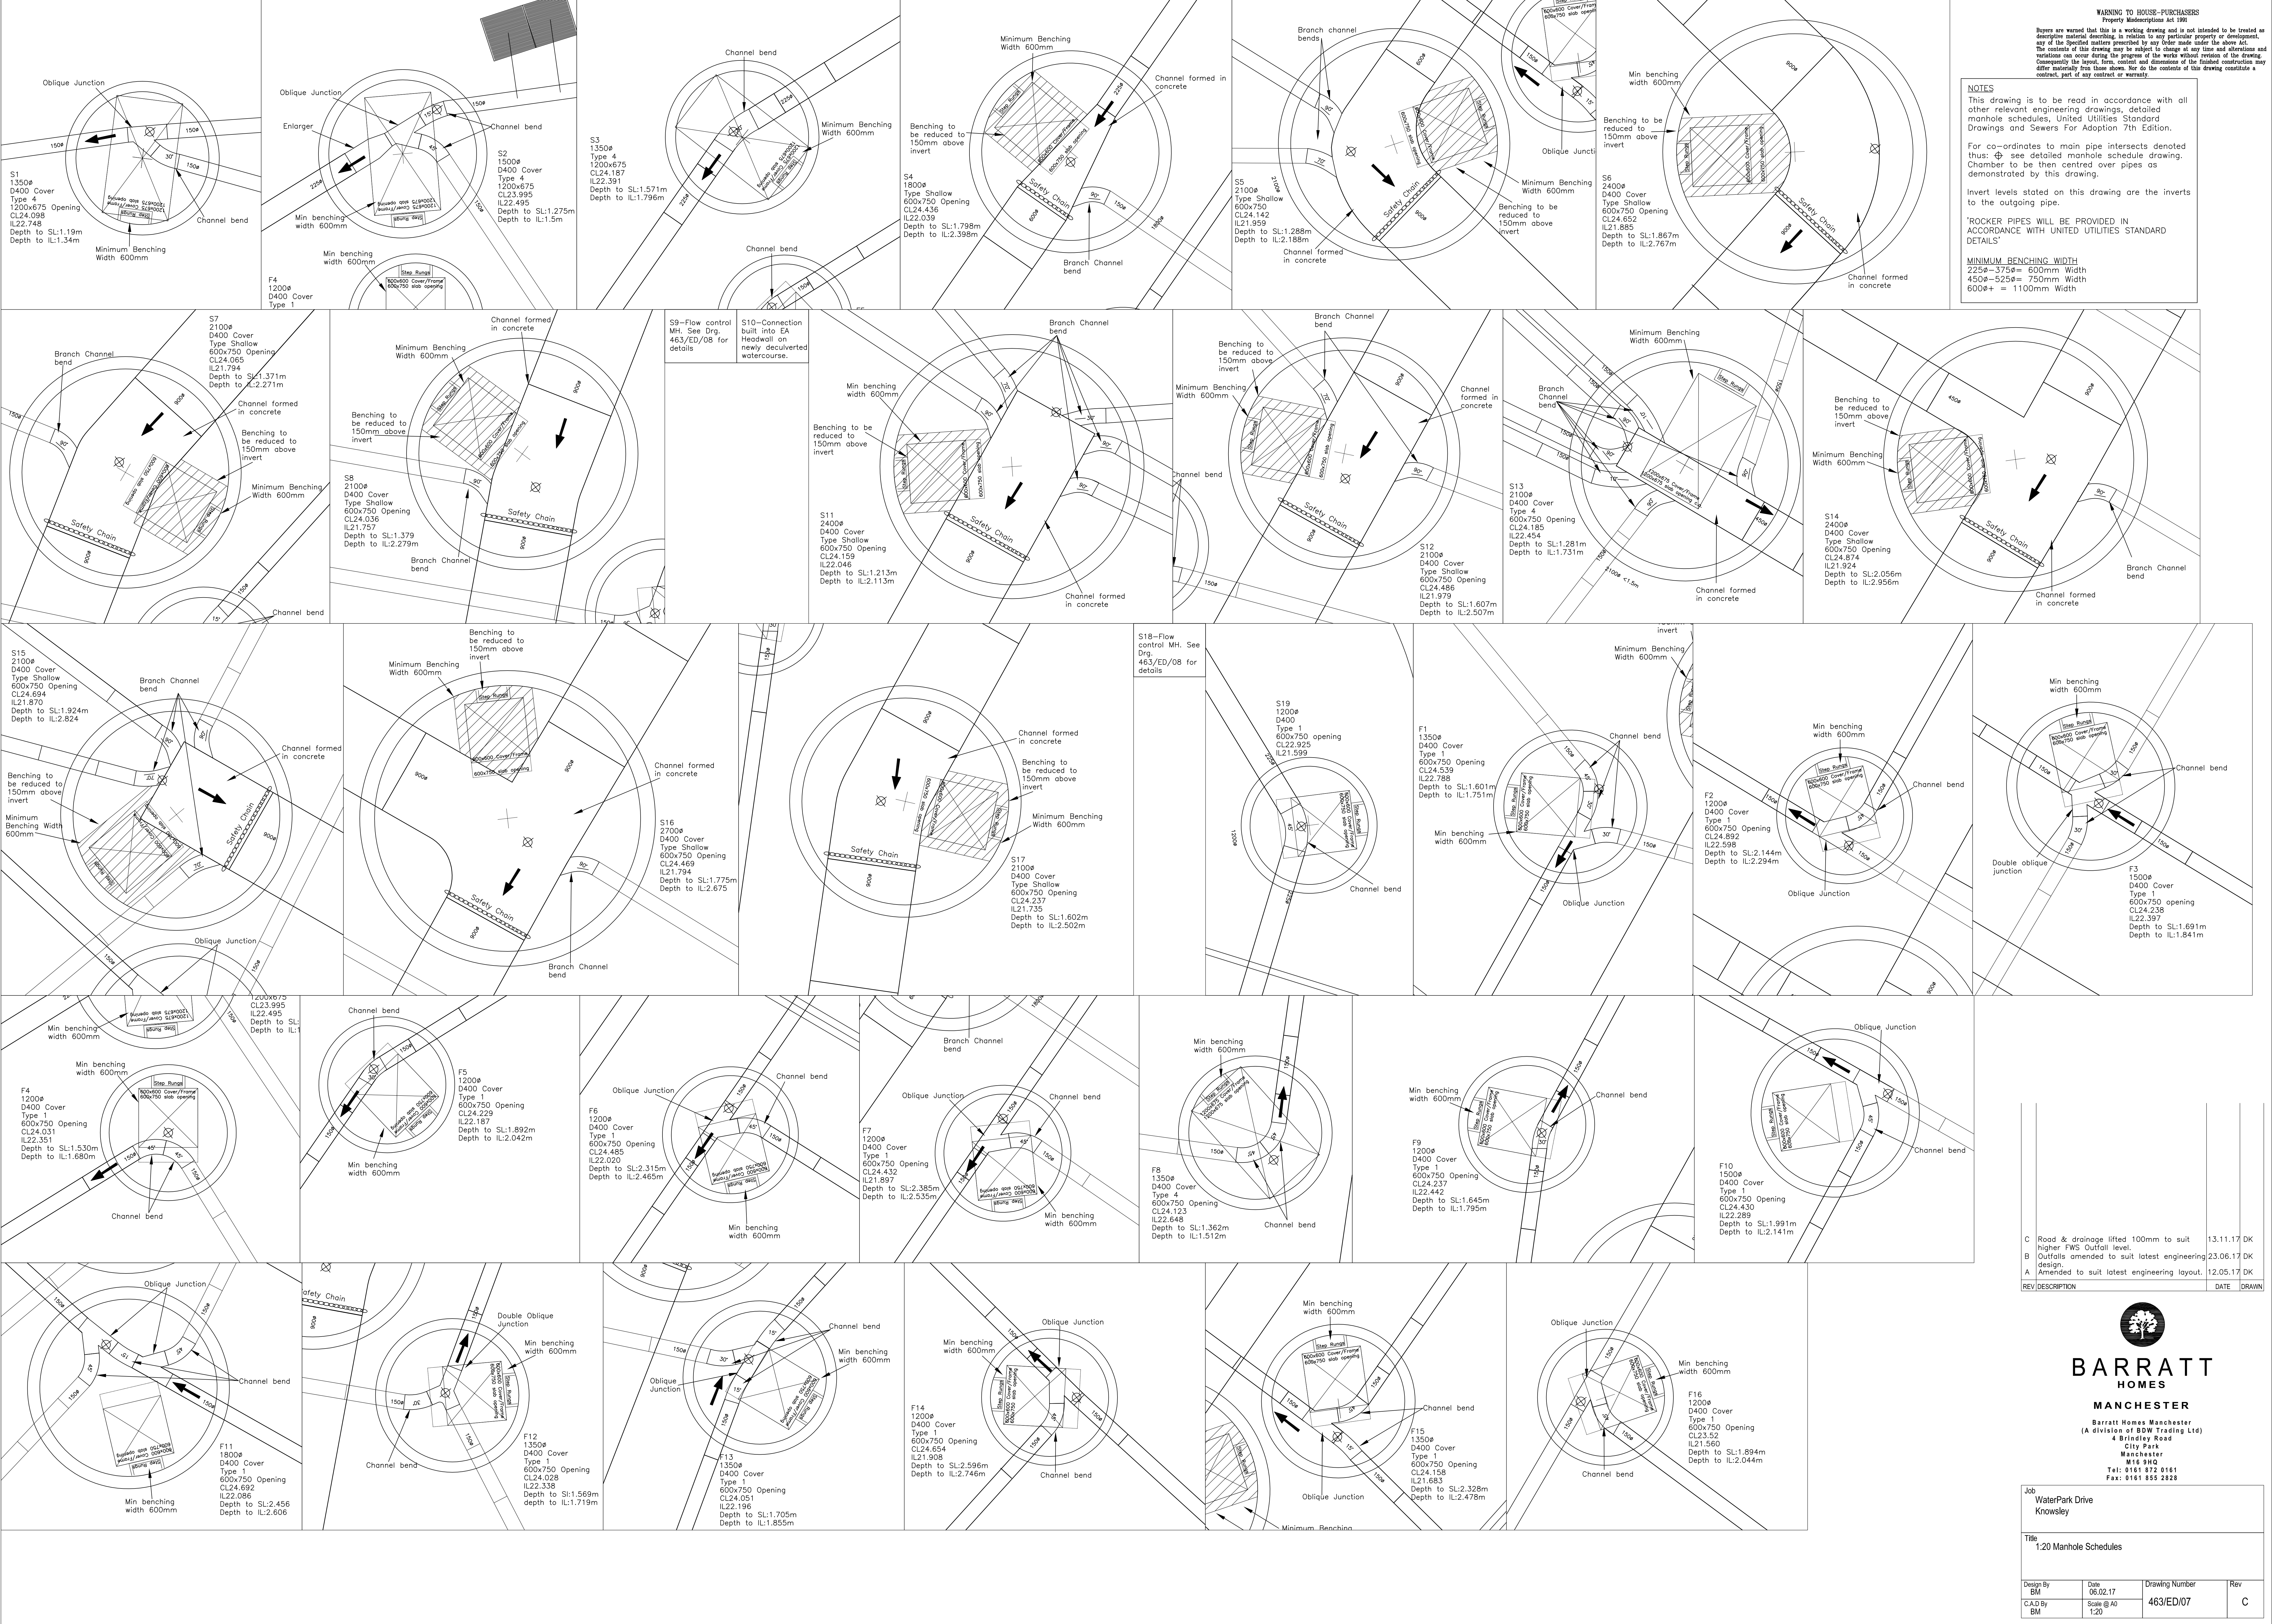

WARNING TO HOUSE-PURCHASERS
Property Measurements Act 1986

Buyers are warned that this is a working drawing and is not intended to be treated as descriptive material describing, in relation to any particular property or development, any of the specified matters prescribed by any Order made under the above Act. The contents of this drawing may be subject to change at any time and alterations and variations may occur during the progress of the works without revision of the drawing. Consequently the layout, form, content and dimensions of the finished construction may differ materially from those shown. Nor do the contents of this drawing constitute a contract, part of any contract or warranty.

NOTES
This drawing is to be read in accordance with all other relevant engineering drawings, detailed manhole schedules, United Utilities Standard Drawings and Sewers For Adoption 7th Edition.
For co-ordinates to main pipe intersects denoted thus: Φ see detailed manhole schedule drawing. Chamber to be then centred over pipes as demonstrated by this drawing.
Invert levels stated on this drawing are the inverts to the outgoing pipe.
"ROCKER PIPES WILL BE PROVIDED IN ACCORDANCE WITH UNITED UTILITIES STANDARD DETAILS"

MINIMUM BENCHING WIDTH
225ø – 375ø = 600mm Width
450ø – 525ø = 750mm Width
600ø+ = 1100mm Width

C	Road & drainage lifted 100mm to suit higher FWS Outfall level.	13.11.17	OK
B	Outfalls amended to suit latest engineering design.	23.06.17	OK
A	Amended to suit latest engineering layout.	12.05.17	OK
REV/DESCRIPTION		DATE	DRAWN



**BARRATT
HOMES**
MANCHESTER

Barratt Homes Manchester
(A division of BDW Trading Ltd)
4 Brindley Road
City Park
Manchester
M16 9HD
Tel: 0161 872 0161
Fax: 0161 855 2828

Job WaterPark Drive Knowsley			
Title 1:20 Manhole Schedules			
Design By BM	Date 06.02.17	Drawing Number 463/ED/07	Rev C



WARNING TO HOUSE-PURCHASERS
Property Measurements Act 1980.
Buyers are warned that this is a working drawing and is not intended to be treated as descriptive material describing, in relation to any particular property or development, any of the specified matters prescribed by any Order made under the above Act. The contents of this drawing may be subject to change at any time and alterations and variations may occur during the progress of the works without revision of the drawing. Consequently the layout, form, content and dimensions of the finished construction may differ materially from those shown. Nor do the contents of this drawing constitute a contract, part of any contract or warranty.



K	POS Contours revised	27.07.18	SPG
J	POS Contours added	29.06.18	SPG
H	Overflow areas amended to suit engineering layout.	12.03.18	DK
G	External levels amended to suit change in FFL	02.01.18	FB
F	Roads filled 100mm to suit amended drainage design.	13.11.17	DK
E	Additional level information added to POS area.	04.07.17	DK
D	Full site external levels amended. Plot Garages 19, 30, 76 FFLs changed.	28.06.17	BM
C	FFLs amended to suit latest planning layout rev J.	20.08.17	DK
B	External Levels amended to coincide with latest planning layout.	12.05.17	FB
A	Plot 25-26 FFL raised 150mm to tie in with road contour level.	22.03.17	FB
REV	DESCRIPTION	DATE	DRAWN



**BARRATT
HOMES**
MANCHESTER
Barratt Homes Manchester
(A division of BDW Trading Ltd)
4 Brindley Road
City Park
Manchester
M16 9HD
Tel: 0161 872 0161
Fax: 0161 855 2828

Job Waterpark Drive Knowsley			
Title External Levels			
Design By FB	Date 13.02.17	Drawing Number 463/ED/11	Rev K
C.A.D By FB	Scale @ A0 1:250		

	COVER	I	A	22.748m
	24.098m	N	B	
	DIAMETER	V	C	
	1350mm	E	D	
	Type 4	R	E	
	COVER	I	A	22.57m
	23.995m	N	B	22.495m
	DIAMETER	V	C	
	1500mm	E	D	
	Type 4	R	E	
	COVER	I	A	22.391m
	24.187m	N	B	22.391m
	DIAMETER	V	C	
	1350mm	E	D	
	Type 4	R	E	
	COVER	I	A	22.153m
	24.436m	N	B	22.039m
	DIAMETER	V	C	
	1800mm	E	D	
	Type Shallow	R	E	
	COVER	I	A	21.959m
	24.142m	N	B	21.959m
	DIAMETER	V	C	
	2100mm	E	D	
	Type Shallow	R	E	
	COVER	I	A	21.885m
	24.652m	N	B	21.885m
	DIAMETER	V	C	
	2400mm	E	D	
	Type Shallow	R	E	
	COVER	I	A	21.794m
	24.065m	N	B	21.794m
	DIAMETER	V	C	
	2100mm	E	D	
	Type Shallow	R	E	
	COVER	I	A	21.757m
	24.036m	N	B	21.757m
	DIAMETER	V	C	
	2100mm	E	D	
	Type Shallow	R	E	
	COVER	I	A	21.706m
	24.29m	N	B	21.706m
	DIAMETER	V	C	
	2700mm	E	D	
	Type Shallow	R	E	
	COVER	I	A	21.558m
	24.30m	N	B	
	DIAMETER	V	C	
	1500mm	E	D	
	Type Shallow	R	E	
	COVER	I	A	22.046m
	24.159m	N	B	
	DIAMETER	V	C	
	2400mm	E	D	
	Type Shallow	R	E	

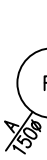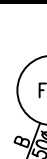	COVER	I	A	22.351m
	24.031m	N	B	
	DIAMETER	V	C	
	1200mm	E	D	
	Type 1	R	E	
	COVER	I	A	22.187m
	24.229m	N	B	22.187m
	DIAMETER	V	C	
	1200mm	E	D	
	Type 1	R	E	
	COVER	I	A	22.02m
	24.484m	N	B	22.02m
	DIAMETER	V	C	22.02m
	1200mm	E	D	
	Type 1	R	E	
	COVER	I	A	21.897m
	24.43m	N	B	21.897m
	DIAMETER	V	C	
	1200mm	E	D	
	Type 1	R	E	
	COVER	I	A	22.648m
	24.123m	N	B	
	DIAMETER	V	C	
	1350mm	E	D	
	Type 1	R	E	
	COVER	I	A	22.442m
	24.237m	N	B	22.442m
	DIAMETER	V	C	
	1200mm	E	D	
	Type 1	R	E	
	COVER	I	A	22.289m
	24.43m	N	B	22.289m
	DIAMETER	V	C	
	1800mm	E	D	
	Type 1	R	E	
	COVER	I	A	22.086m
	24.692m	N	B	22.086m
	DIAMETER	V	C	
	1800mm	E	D	
	Type 1	R	E	
	COVER	I	A	22.338m
	24.028m	N	B	
	DIAMETER	V	C	
	1350mm	E	D	
	Type 1	R	E	
	COVER	I	A	22.196m
	24.051m	N	B	22.196m
	DIAMETER	V	C	
	1350mm	E	D	
	Type 1	R	E	
	COVER	I	A	21.908m
	24.654m	N	B	21.908m
	DIAMETER	V	C	21.908m
	1200mm	E	D	
	Type 1	R	E	

WARNING TO HOUSE-PURCHASERS
Property Misdescriptions Act 1991

Buyers are warned that this is a working drawing and is not intended to be treated as descriptive material describing, in relation to any particular property or development, any of the Specified matters prescribed by any Order made under the above Act. The contents of this drawing may be subject to change at any time and alterations and variations can occur during the progress of the works without revision of the drawing. Consequently the layout, form, content and dimensions of the finished construction may differ materially from those shown. Nor do the contents of this drawing constitute a contract, part of any contract or warranty.

E	Surface water outfalls amended to suit latest engineering layout rev Q.	15.03.18	DK
D	Manhole cover & invert levels lifted by 100mm to suit higher FWS outfall level.	13.11.17	DK
C	SW Outfalls amended to latest engineering design.	23.06.17	DK
B	Manhole schedules amended to suit latest engineering layout.	11.05.17	DK
A	Manhole Diameters amended to suit 1:20 MH Schedules.	16.02.17	DK
REV	DESCRIPTION	DATE	DRAWN



BARRATT

HOMES

MANCHESTER

Barratt Homes Manchester
(A division of BDW Trading Ltd)
4 Brindley Road
City Park
Manchester
M16 9HQ
Tel: 0161 872 0161
Fax: 0161 855 2828

Job	Waterpark Drive Knowsley
Title	Detailed MH Schedules

Design By DK	Date 09.02.17	Drawing Number	Rev
C.A.D By DK	Scale @ A2 NTS	463/ED/15	E

Buyers are warned that this is a working drawing and is not intended to be treated as descriptive material describing, in relation to any particular property or development, any of the Specified matters prescribed by any Order made under the above Act. The contents of this drawing may be subject to change at any time and alterations or variations can occur during the progress of the works without revision of the drawing. Consequently the layout, form, content and dimensions of the finished construction may differ materially from those shown. Nor do the contents of this drawing constitute a contract, part of any contract or warranty.

B	Updated for current drainage layout.	20.09.18	DK
A	Updated for current drainage layout.	13.07.18	SPG
REV	DESCRIPTION	DATE	DRAWN



BARRATT
HOMES

MANCHESTER
Barratt Homes Manchester
(A division of BDW Trading Ltd)
4 Brindley Road
City Park
Manchester
M16 9HQ
Tel: 0161 872 0161
Fax: 0161 855 2828

Job
Waterpark Drive
Knowsley

Title	Exceedance Flood Routing when ran against 1 in100yr+50%CC (past normal design criteria
-------	---

Design By DK	Date 22.06.17	Drawing Number 463/ED/19	Rev B
C.A.D By DK	Scale @ A0 1:250		



WARNING TO HOUSE-PURCHASERS
Property Measurements Act 1990.
Buyers are warned that this is a working drawing and is not intended to be treated as descriptive material describing, in relation to any particular property or development, any of the specified matters prescribed by any Order made under the above Act. The contents of this drawing may be subject to change at any time and alterations and variations may occur during the progress of the works without revision of the drawing. Consequently the layout, form, content and dimensions of the finished construction may differ materially from those shown. Nor do the contents of this drawing constitute a contract, part of any contract or warranty.

- LEGEND**
- ALL FOUL AND SURFACE WATER DRAINAGE TO BE 110mm UNLESS OTHERWISE STATED
 - MINIMUM GRADIENTS:
 - 110mm FOUL WATER: 1:80
 - 110mm SURFACE WATER: 1:100
 - 150mm FOUL WATER: 1:150
 - 150mm SURFACE WATER: 1:150
 - FOUL DRAIN
 - SURFACE WATER DRAIN
 - SOIL PIPE / WC CONNECTION
 - RAINWATER PIPE
 - GULLY
 - 110mm RODDING EYE
 - ACO DRAIN

L	Plot drainage routes changed on plots 7-8, 25-28, 53 & 56 to suit architect drawing.	28.08.18	LB
K	Dragout levels for F1,F2,F10,F12,F13 amended to avoid clashes with SW.	07.06.18	DK
J	Dragout to plot 79 from F3 removed. Plot drainage amended to suit.	22.03.18	DK
H	Culvert diversion removed. Overflow area added to POS. Drainage revised to suit.	16.02.18	SPG
G	Plot 24 FFL amended. Private drainage levels also amended to suit.	02.01.18	FB
F	ACO drains added to driveways where they fall towards adoptable highway. Plot drainage for plots 44-46 corrected.	05.07.17	DK
E	Plot drainage amended to coincide with the latest external levels.	28.06.17	BM
D	Plot Garages 19, 30, 76 FFLs changed.	27.06.17	FB
C	Plot drainage amended for plots 01-05, 28 garage, 29-43 & 71-72.	06.06.17	FB
B	Private drainage amended to suit latest planning layout.	12.05.17	FB
A	Private drainage amended to coincide with latest planning layout.	22.03.17	FB
Plot 25-26 FFL raised 150mm to tie in with road contour level. Drainage levels amended to suit.			
REV/DESCRIPTION		DATE	DRAWN

BARRATT HOMES
MANCHESTER

Barratt Homes Manchester
(A division of BDW Trading Ltd)
4 Brindley Road
City Park
Manchester
M16 8HD
Tel: 0161 872 0161
Fax: 0161 855 2828

Job Waterpark Drive Knowsley		Title Plot Drainage	
Design By FB	Date 24.02.17	Drawing Number 463/ED/18	Rev L
CAD By FB	Scale @ A0 1:250		