



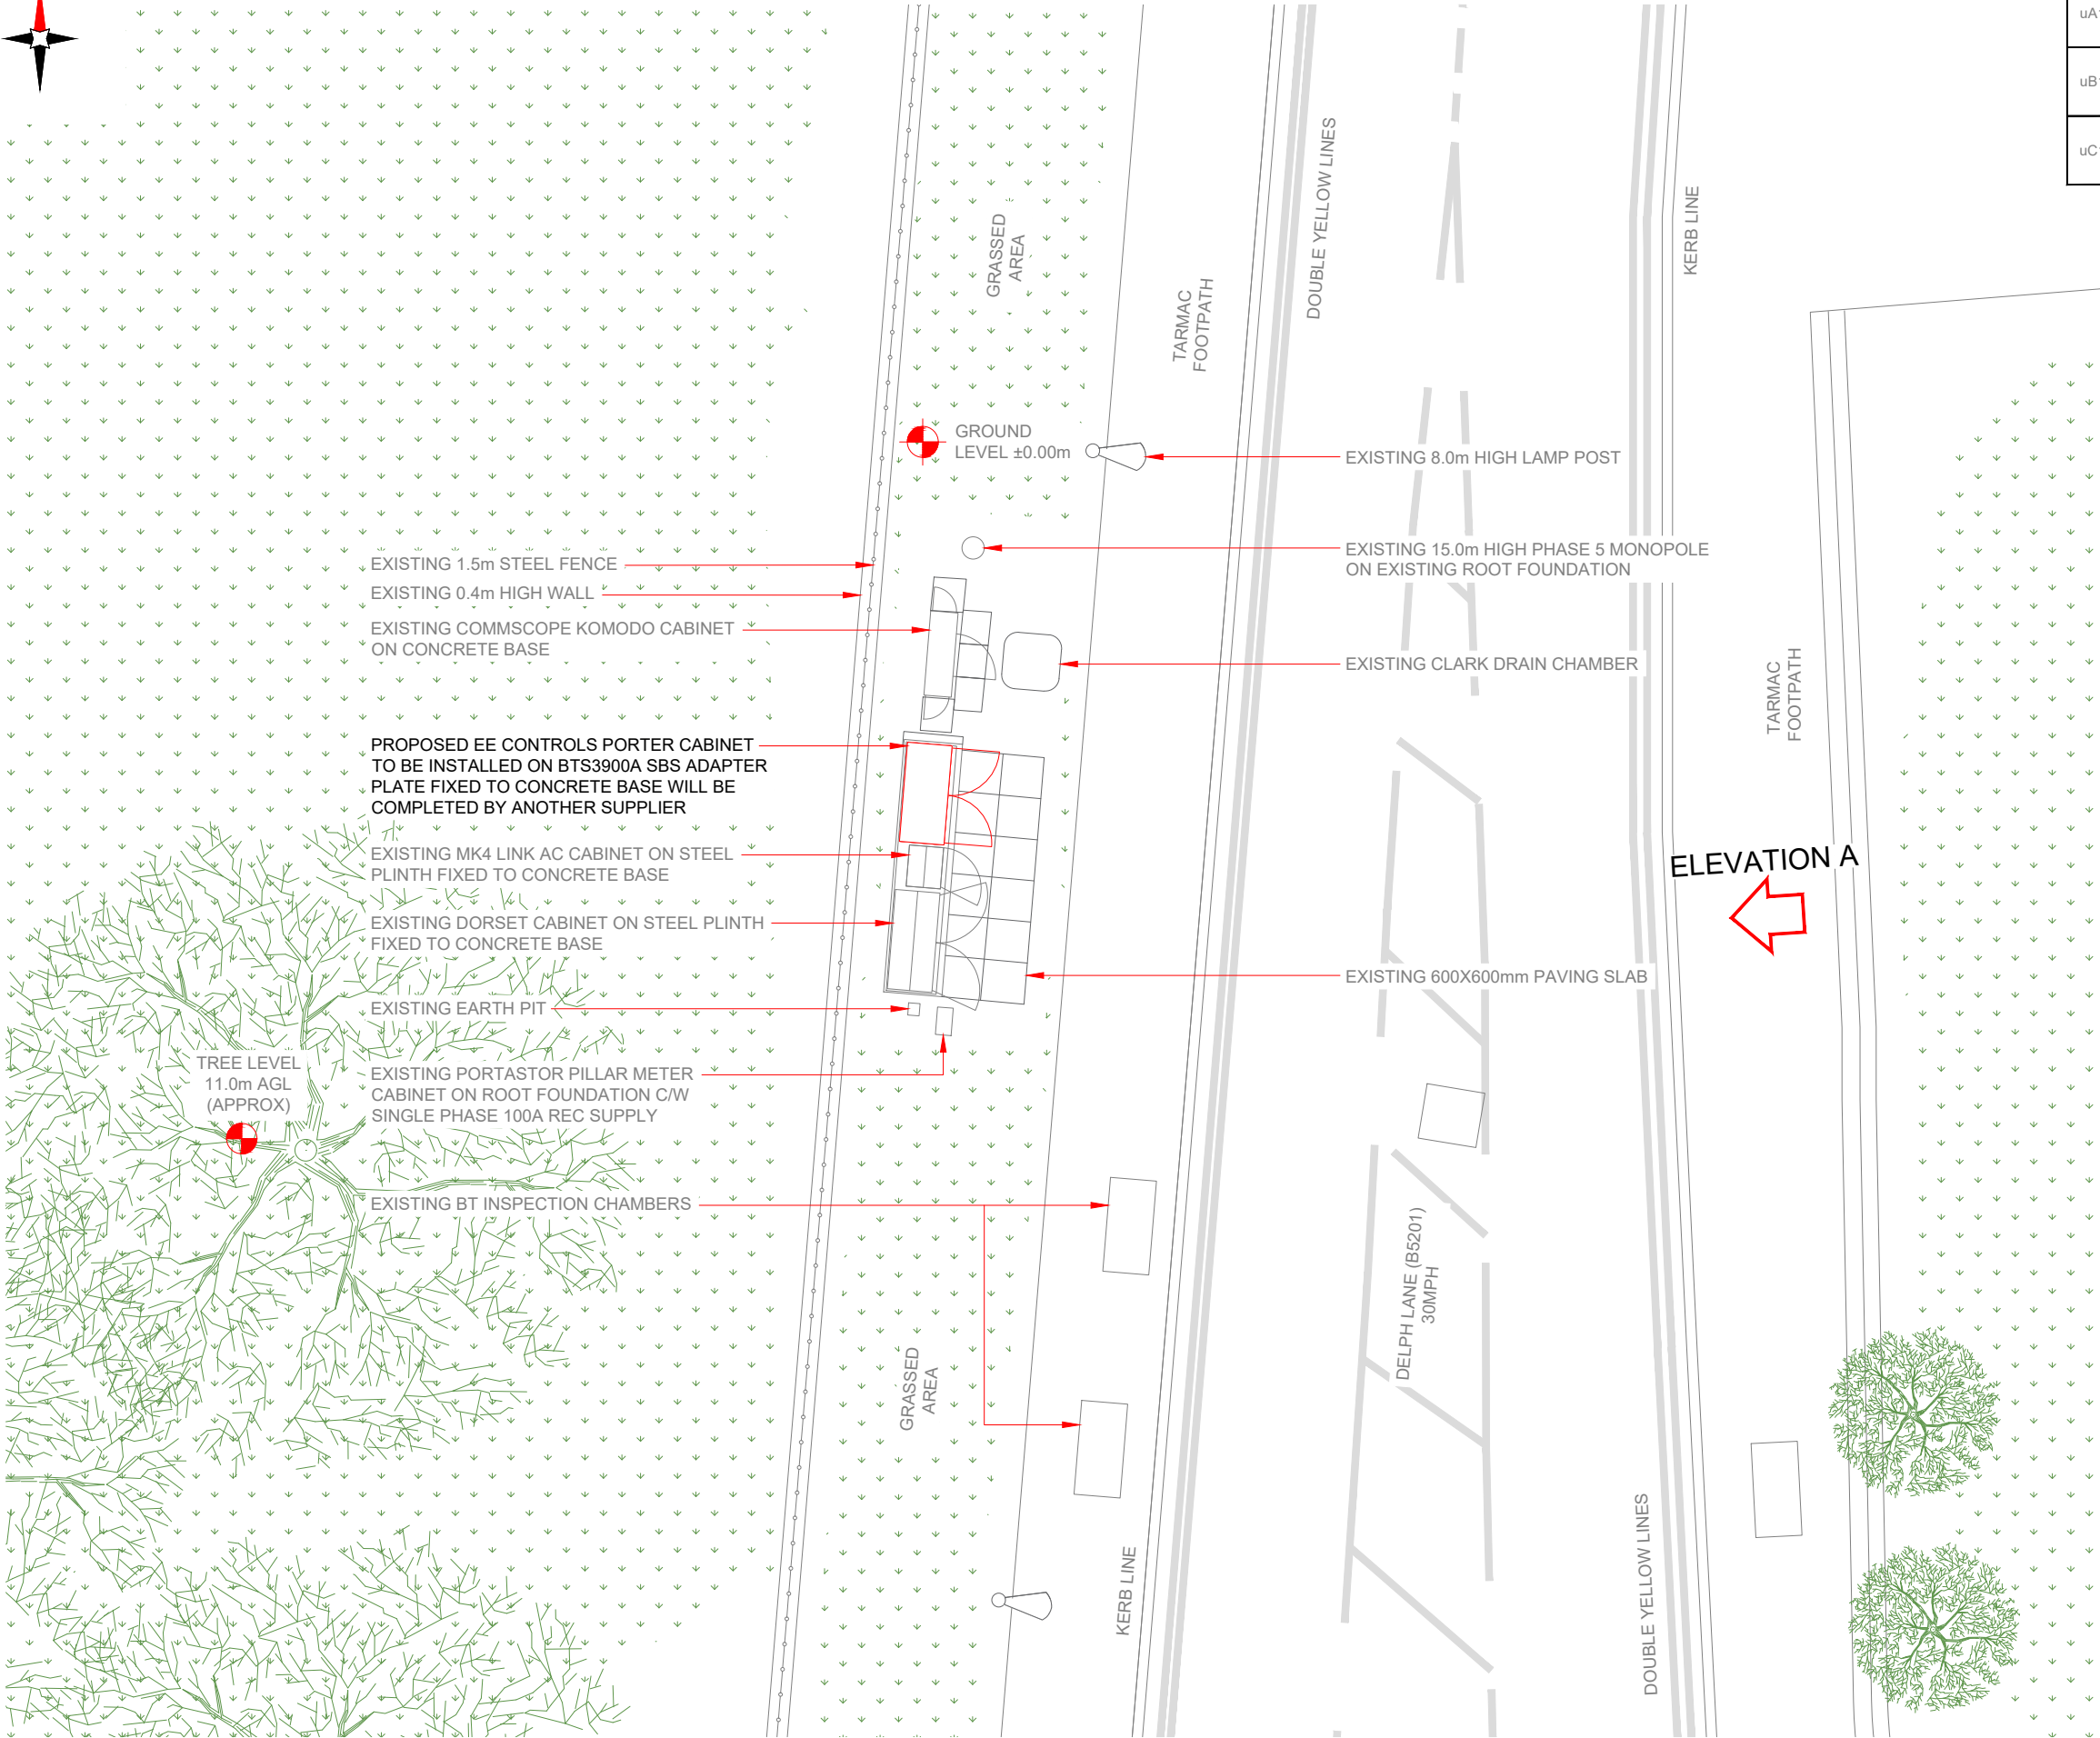

EXISTING SITE PLAN

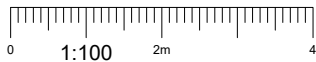

3G Antenna ID	Existing 3G Bearing
uA1	0°
uB1	120°
uC1	240°

NOTES:

1. ALL DIMENSIONS IN MM UNLESS OTHERWISE NOTED.

Master:	MBNL / EE / H3G:	Project:	Purpose of Issue:	Issue:
M001	H3G	UNILATERAL	Planning	A
Date:	27/10/2021	Revision / Upgrade Description:		
Drawn:	K. Soper	First Issue		
Checked:	T. Clifford	ACQ		
Approved:	M. Venner			



Hutchison 3G UK Limited
Star House, 20 Grenfell Road
Maidenhead, SL6 1EH
Tel: 01628 765 000
Fax: 01628 765 001

H3G Base Station Information line:
0845 6043000
Available 8am-8pm Monday to Friday



UNIT E3 PITTS CLEAVE INDUSTRIAL ESTATE, TAVISTOCK, DEVON, PL19 0PW
sales@beaconcomms.co.uk

Tel: +44 (0)1822 610610

Site Name:

SW ON DELPH LANE

Site ID:

1215058

Address:

SW ON DELPH LANE
WHISTON PRESCOTT
PRESCOT MERSEYSIDE
L35 7JH

Title:

100 EXISTING SITE PLAN

Project:

H3G UNILATERAL

Purpose of Issue:

GENERAL ARRANGEMENT

EE Cell ID:	MBNL Cell ID:	3UK Cell ID:
18613	KSY062	L0532

Master Drawing No:

1215058_KSY062_18613_L0532_M001

Issue:

A