

POT FLOOR LEVEL	99.99		TV AERIAL SOCKET	AER
FLOOR LEVEL	FLOOR.99		ALARM SENSOR	AL
CEILING LEVEL	CL99.99		ALARM	AS
SUSPENDED CEILING LEVEL	SUS99.99		SINGLE COMPUTER SOCKET	CPS
UNDERSIDE OF BEAM	UB999.99		DOUBLE COMPUTER SOCKET	CPS
DOOR HEIGHT	DH99.99		TRIPLE COMPUTER SOCKET	CPS
SILL LEVEL	S99.99		EXTRACTOR FAN	EXF
LINTEL LEVEL	L99.99		FIRE ALARM	FAS
ARCH TOP LEVEL	AT99.99		FIRE ALARM SWITCH	FAS
ARCH BOTTOM LEVEL	AB99.99		FLOOR SOCKET	FS
SOLID WALLS	=====		HAND DRYER	HD
PARTITION WALLS	=====		SINGLE LIGHT SWITCH	LS
BOILER	=====		DOUBLE LIGHT SWITCH	LS
BUILDING CANOPIES	-----		TRIPLE LIGHT SWITCH	LS
BUILDINGS	=====		SINGLE PLUG SOCKET	PS
CABLES	=====		DOUBLE PLUG SOCKET	PS
CLADDING	=====		TRIPLE PLUG SOCKET	PS
COLUMN	=====		UNKNOWN SOCKET	PS
DIMENSIONS	=====		SINGLE SWITCH	SW
DOORS	=====		DOUBLE SWITCH	SW
DUCTING	=====		TRIPLE SWITCH	SW
ELEVATION DATUM	=====		BOILER SWITCH	BOS
ELEVATIONS STRUCTURAL	=====		EXTRACTOR FAN SWITCH	EFSS
ELEVATIONS DETAIL	=====		SWITCH BOARD	SWB
FENCES	=====		SINGLE PHONE SOCKET	TEL
HANDRAILS	=====		DOUBLE PHONE SOCKET	TEL
HATCH	=====		TRIPLE PHONE SOCKET	TEL
INSPECTION COVERS	=====		THERMOSTAT	TH
KITCHEN FURNITURE	=====		LIGHT LIGHT	WL
LADDERS	=====		WALL LIGHT	LI
LEVELS	=====		SMOKE DETECTOR	SD
LIGHTING	=====		RADIATOR	RAD
BEAMS	=====			
CEILING DETAIL	=====			
PIPES	=====			
RADIATORS	=====			
SEATING	=====			
SECTION DATUM	=====			
SECTIONS	=====			
SERVICES	=====			
SKYLIGHTS	=====			
STEELWORK	=====			
STEPS STAIRS	=====			
SURFACE CHANGES	=====			
TANKS	=====			
VENTS	=====			
WALLS	=====			
SANITARY FITTINGS	=====			
WINDOWS	=====			
WORKTOPS	=====			
HIDDEN DETAIL	=====			
LEVEL MARKER	99.99			
LEVEL MARKER	99.99			
STAIRS/RAMP DIRECTION				
SLOPING CEILING DIRECTION				
BREAK LINE				
TOILET		URINAL		
SHOWER		WASH BASIN		
88250N		KITCHEN SINK		
BATH		DOOR SWING		



349325E

349325E

© Survey & Engineering Projects Ltd. 2023
Reproduction in whole or in part by any means is prohibited
without the prior permission of Survey & Engineering Projects Ltd.
T. [01695] 729835 F. [01695] 725566 W. www.sepsurvey.com E. info@sepsurvey.com




PLAN GRID NORTH

File Name: S24858-AF.dwg

NOTES:

All levels relate to O.S (Newlyn) Datum, Established using network RTK.
Survey plotted on a plane local grid, orientated to National Grid.

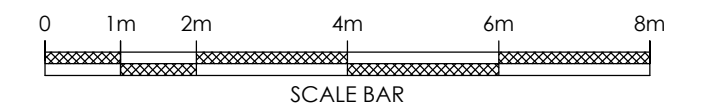

REV	DATE	DESCRIPTION



Client
Revival Architecture
Suite 203
Queens Dock Business Centre
67-83 Norfolk Street
Liverpool
L1 0BG

Project Title
Attic Floor Plan at:
The Unicorn Public House
Cronton Road
Widnes
WA8 5QF

Surveyed I.Bryning		Drawn B.Carr		Checked R.Critchley		
Scale 1:100	Date Nov 23	Drawing Ref. S24858-AF		No. 01	Size A2	Rev --