


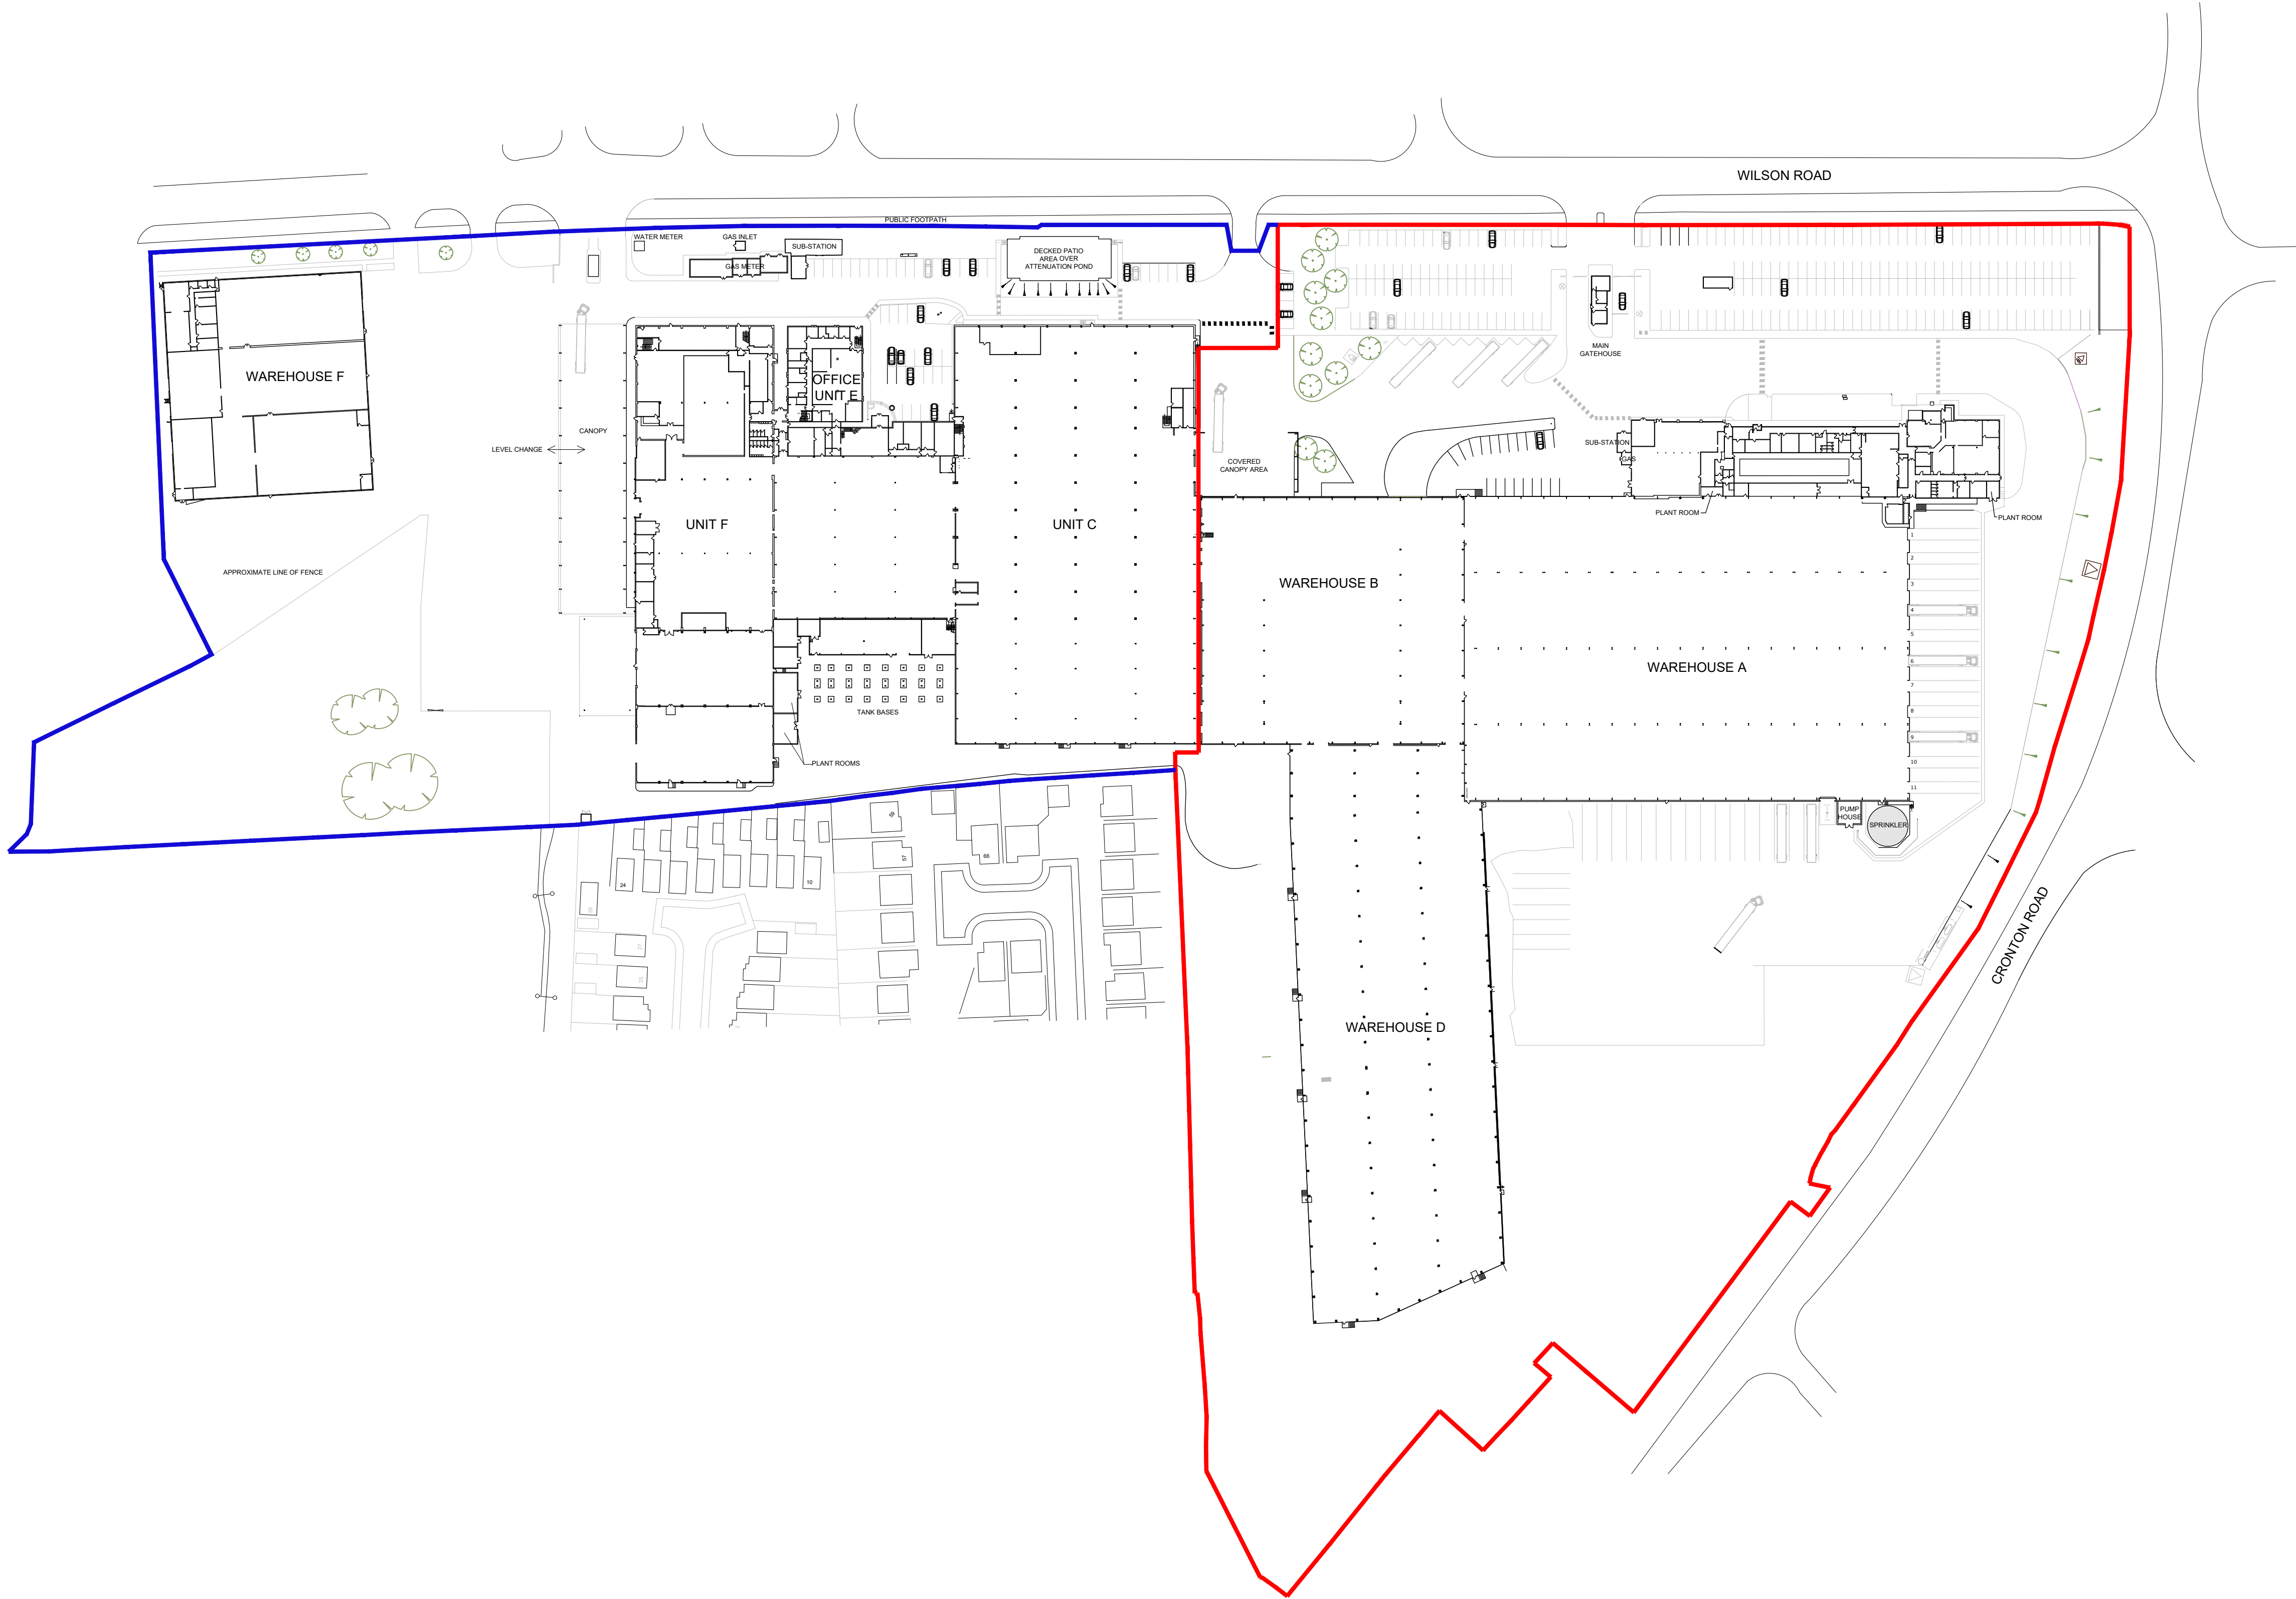


- NOTES**
- All dimensions and levels are to be checked on site.
 - Any discrepancies are to be reported to the architect before any work commences
 - This drawing shall not be scaled to ascertain any dimensions. Work to figured dimensions only.
 - This drawing shall not be reproduced without express written permission from AEW.
 - Title overlay drawings and ownership boundaries are produced using all reasonable endeavors. AEW cannot be responsible for the accuracy or scale discrepancy of base plans supplied to them.
 - All works are to be undertaken in accordance with Building Regulations and the latest British Standards.
 - All proprietary materials and products are to be used strictly in accordance with the manufacturers recommendations.

CDM 2015

Client notified of duties: **27/11/20**

Principal Designer: **Client**

Unless noted below, all known hazards have been highlighted on the drawing:

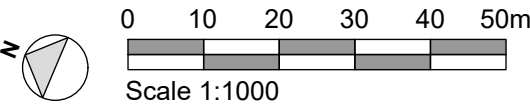

Ownership boundary

Site boundary :
16.16acres / 6.54ha

NOTES:

- Layout based on CAD plan provided by Halwood International

P02	09/11/23	DW	DRS
Omitted temporary tent previously adjacent to warehouse D			
P01	07/11/23	SJK	DRS
Initial issue			
REV	Date	Drawn by: -	Checked by: -
Status	Purpose of Issue		
S2	For Information		
drawing stage	Stage 3 Spatial Coordination		
client			

Davos Industrial Ltd.

project

**Sovereign Distillery
Huyton**

drawing title

Existing Site Plan

date Nov 2023 drawn SJK
scale@A1 1:1000 checked DRS

Rev

P02

Job No

13579-AEW-XX-XX-DR-A-0502

aew architects
0161 214 4370
www.aewarchitects.com

Aew