


Front Elevation

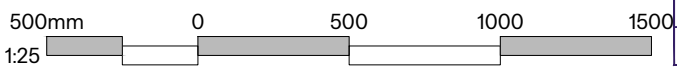

A rev	21/10/24 date	AJ by	Minor revision description
----------	------------------	----------	-------------------------------

Drawing Title:
EV Equipment
Proposed Signage and Bollards



STANDARDS

Date: May 2024	Drawn By: MT	Size: A3
Scale: 1:25	Drawing Number: SI24-SD-13-05	Rev: A