



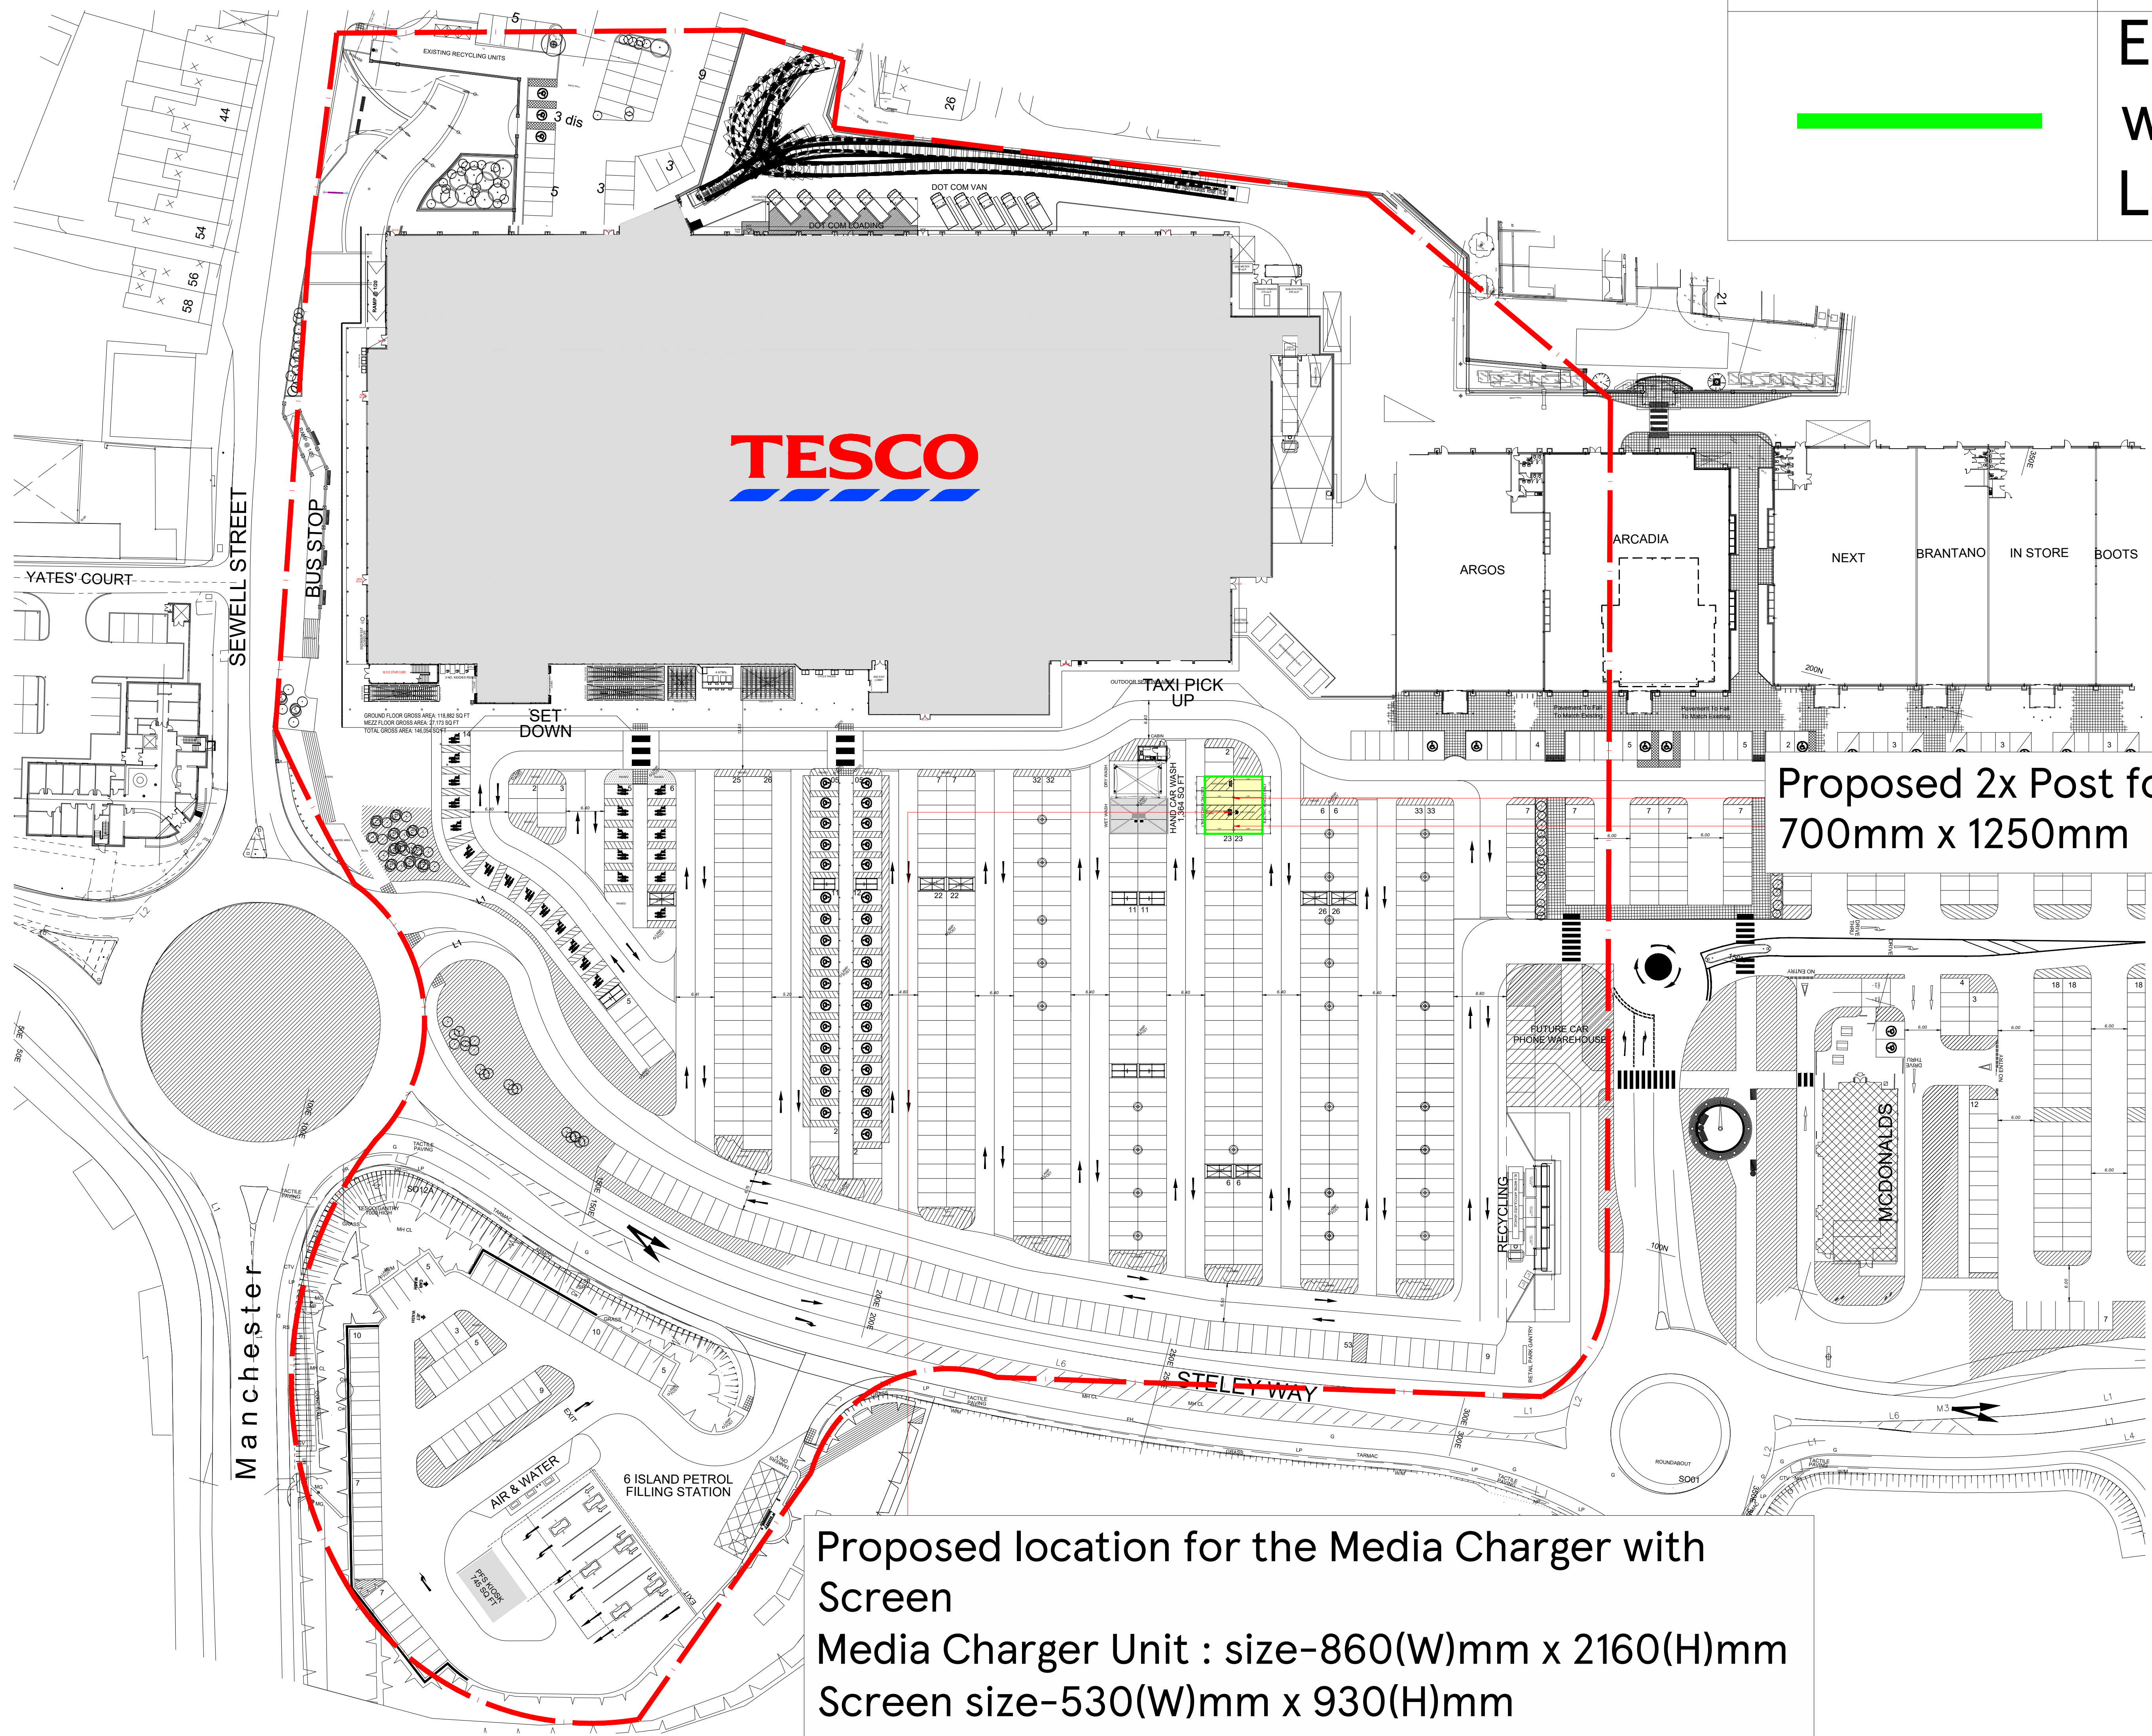


	Prescot Tesco Extra Property Boundary
	Electric Vehicle Charge points with Integrated Media Screen Location.

Proposed 2x Post for Signage size: 700mm x 1250mm

Proposed location for the Media Charger with Screen
Media Charger Unit : size-860(W)mm x 2160(H)mm
Screen size-530(W)mm x 930(H)mm

SCALE BAR

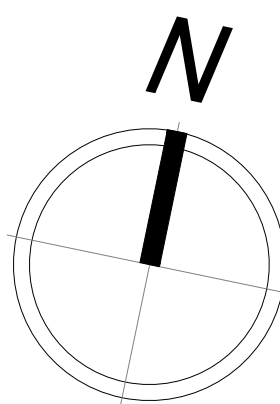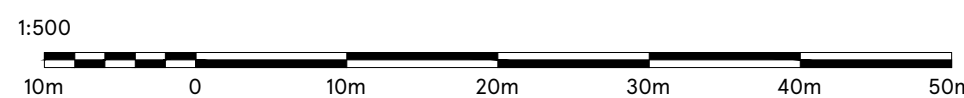

DRAWING NO
02_3065_02B

SCALE
1:500@A0

CHECKED BY
ANDY HORWOOD

DRAWN BY
DEEKSHA

DATE
22.02.2021

STORE TYPE
EXTRA

STORE NAME
PRESCOT

CONTENT
PROPOSED SITE PLAN

TESCO
FEASIBILITY PLANNING
STORE PLANNING DEPARTMENT
PROPERTY SERVICES
HIGHWOODS BUILDING, KESTREAL WAY
WELWYN GARDEN CITY, HERTFORDSHIRE, AL7 1GB UK
TELEPHONE : 01707 395150

THE COPYRIGHT AND ALL OTHER RIGHTS IN AND RELATING TO THIS PUBLICATION BELONG TO AND ARE THE SOLE PROPERTY OF TESCO STORES LIMITED. ALL RIGHTS ARE RESERVED. NEITHER THE WHOLE NOR ANY PART OF THIS PUBLICATION MAY BE REPRODUCED OR TRANSMITTED IN ANY FORM OR BY ANY ELECTRONIC OR MECHANICAL MEANS INCLUDING PHOTOCOPYING AND RECORDING OR FROM ANY RETRIEVAL SYSTEM WITHOUT THE PRIOR WRITTEN LICENCE FROM THE OWNER. © 1997 TESCO STORES LIMITED