


PROPOSED GROUND FLOOR PLAN

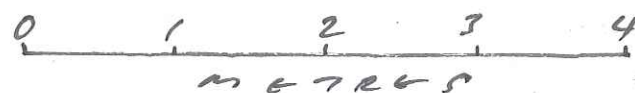

Notes

Planning Application Drawing

[illegible]

Revisions

Contract

Extension to 6 Willaston Drive ,
Liverpool L26 9YN.

Drawing Title

PROPOSED
GROUND FLOOR PLAN

John J. White Architect
B.A. Dip. Arch. A.R.B
39 Mersey Road Liverpool L17 6AG
Tel/Fax 0151 474 4701 Mob 07711 506988
Email john.white39@blueyonder.co.uk

Scale 1:50	Date Aug 2021	Drawing number 2	revision
---------------	---------------------	---------------------	----------