




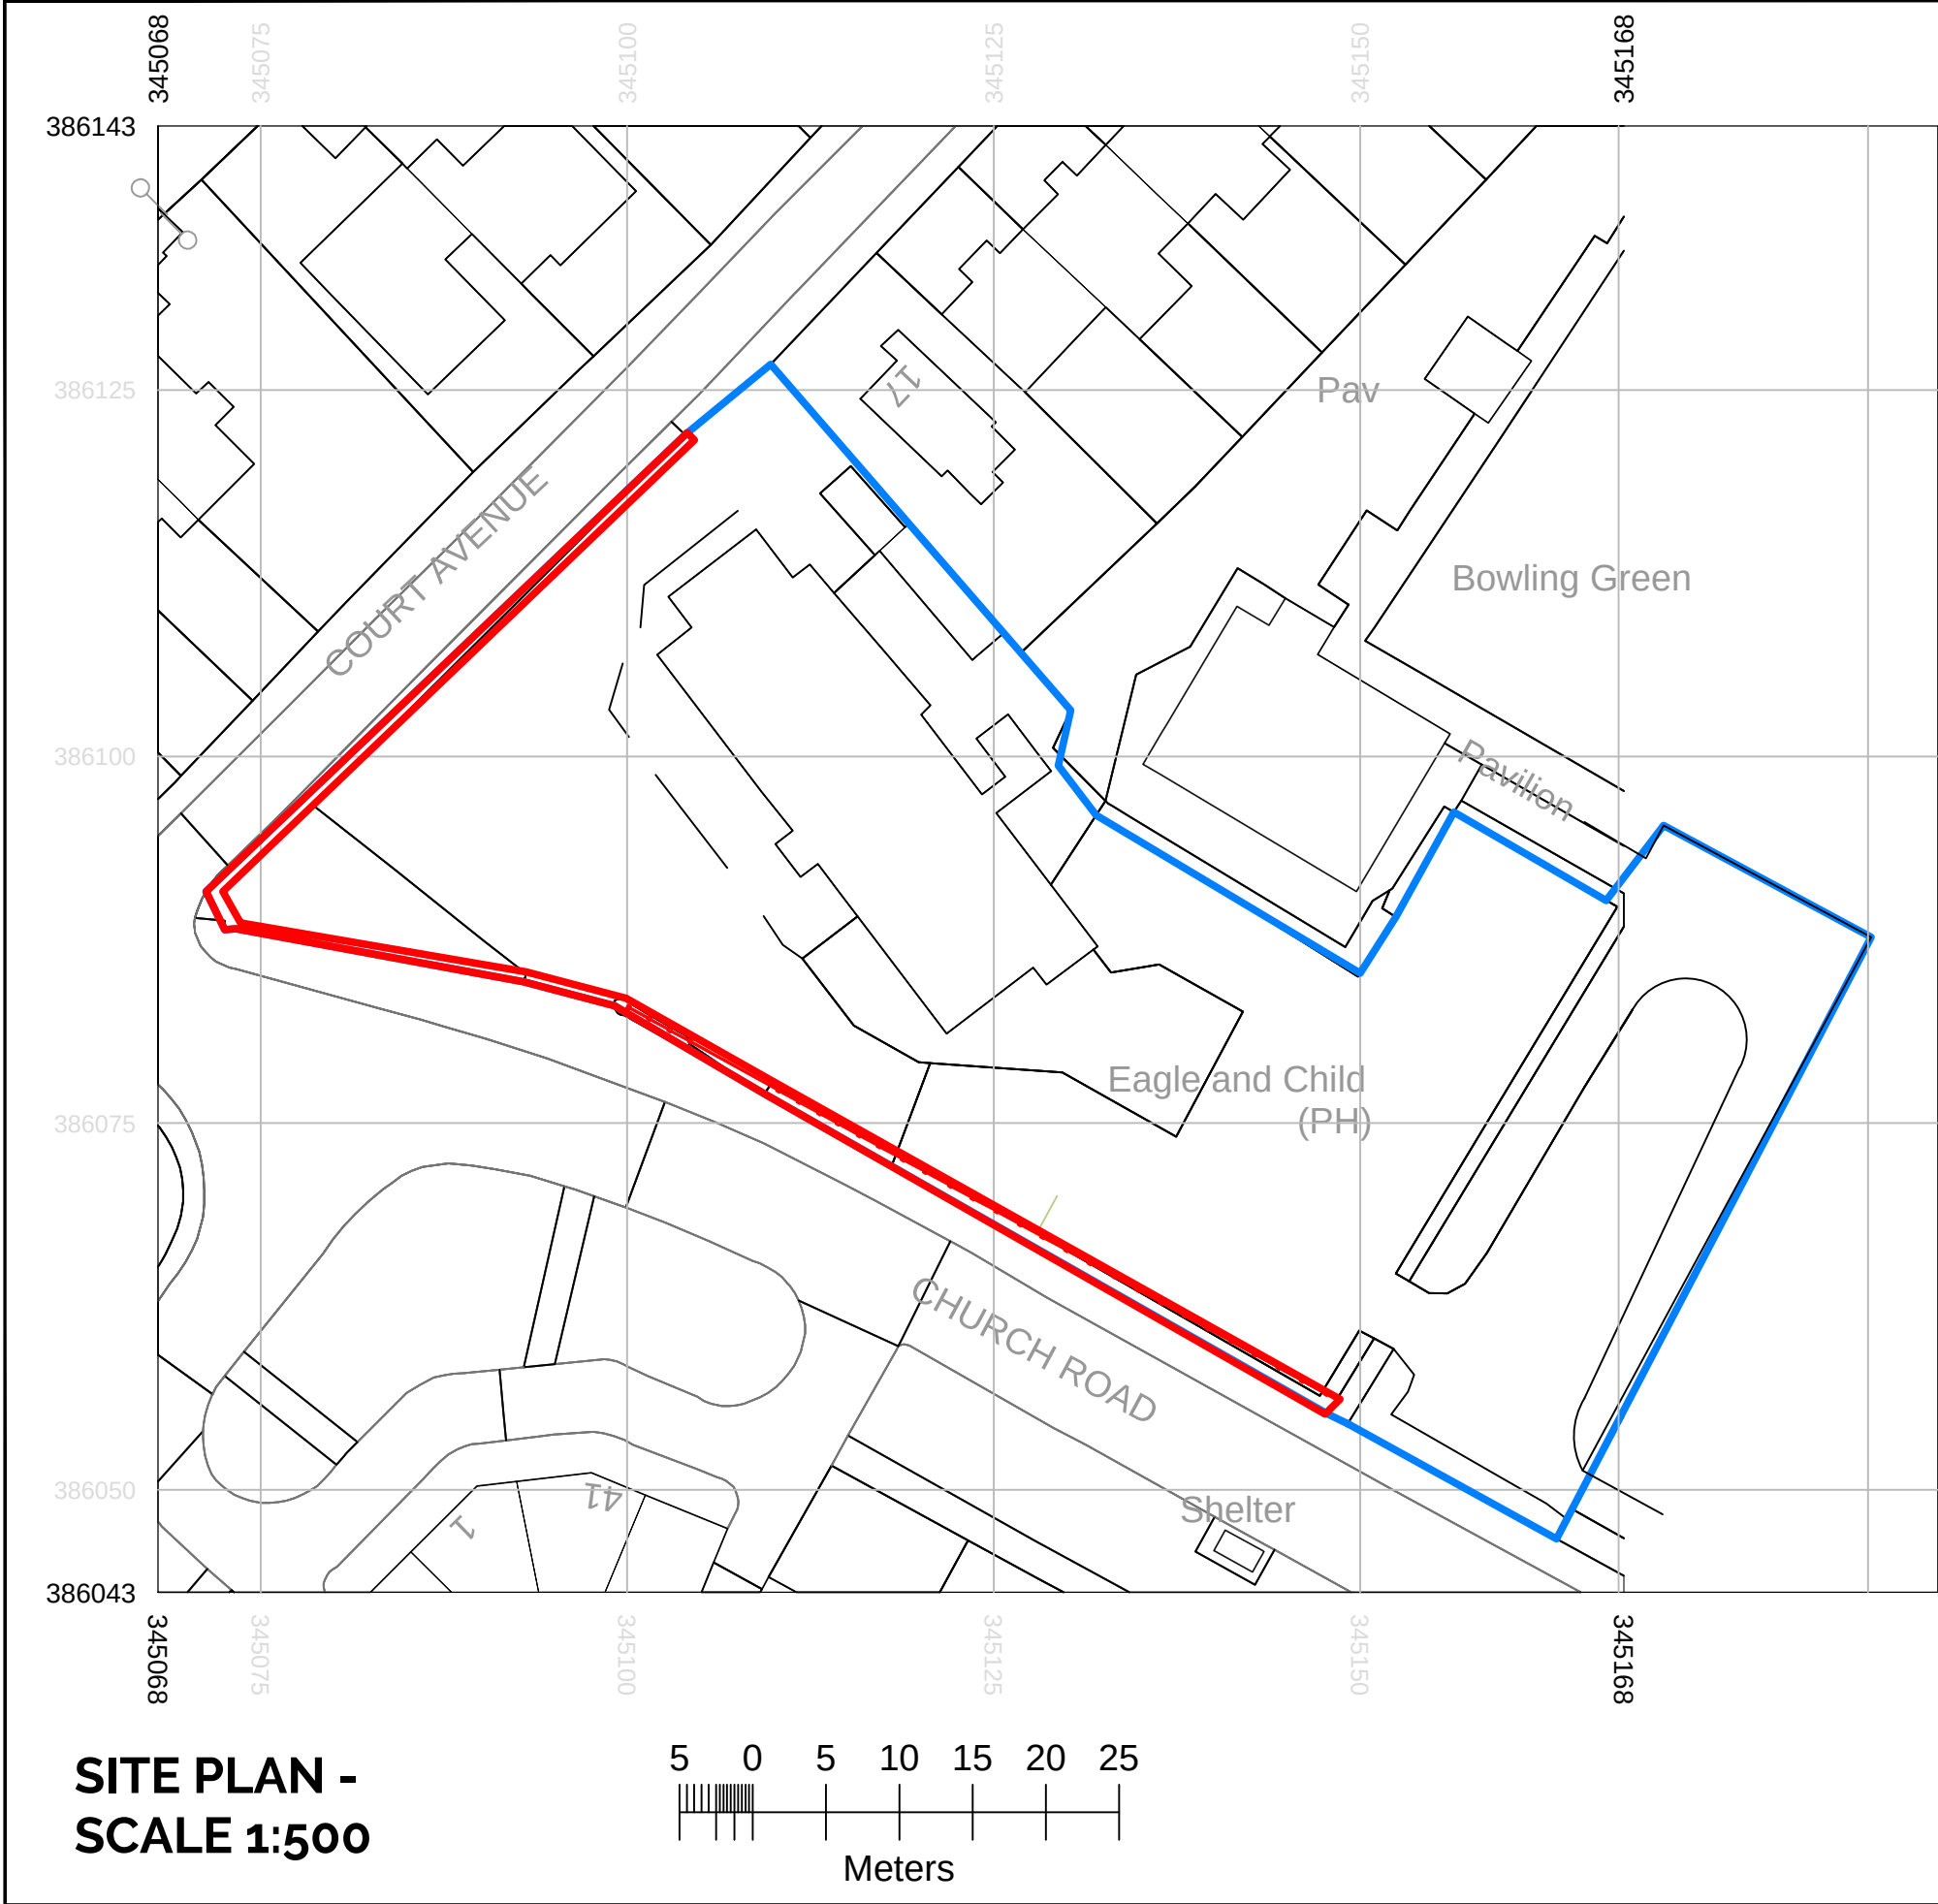

**SITE PLAN -
SCALE 1:500**

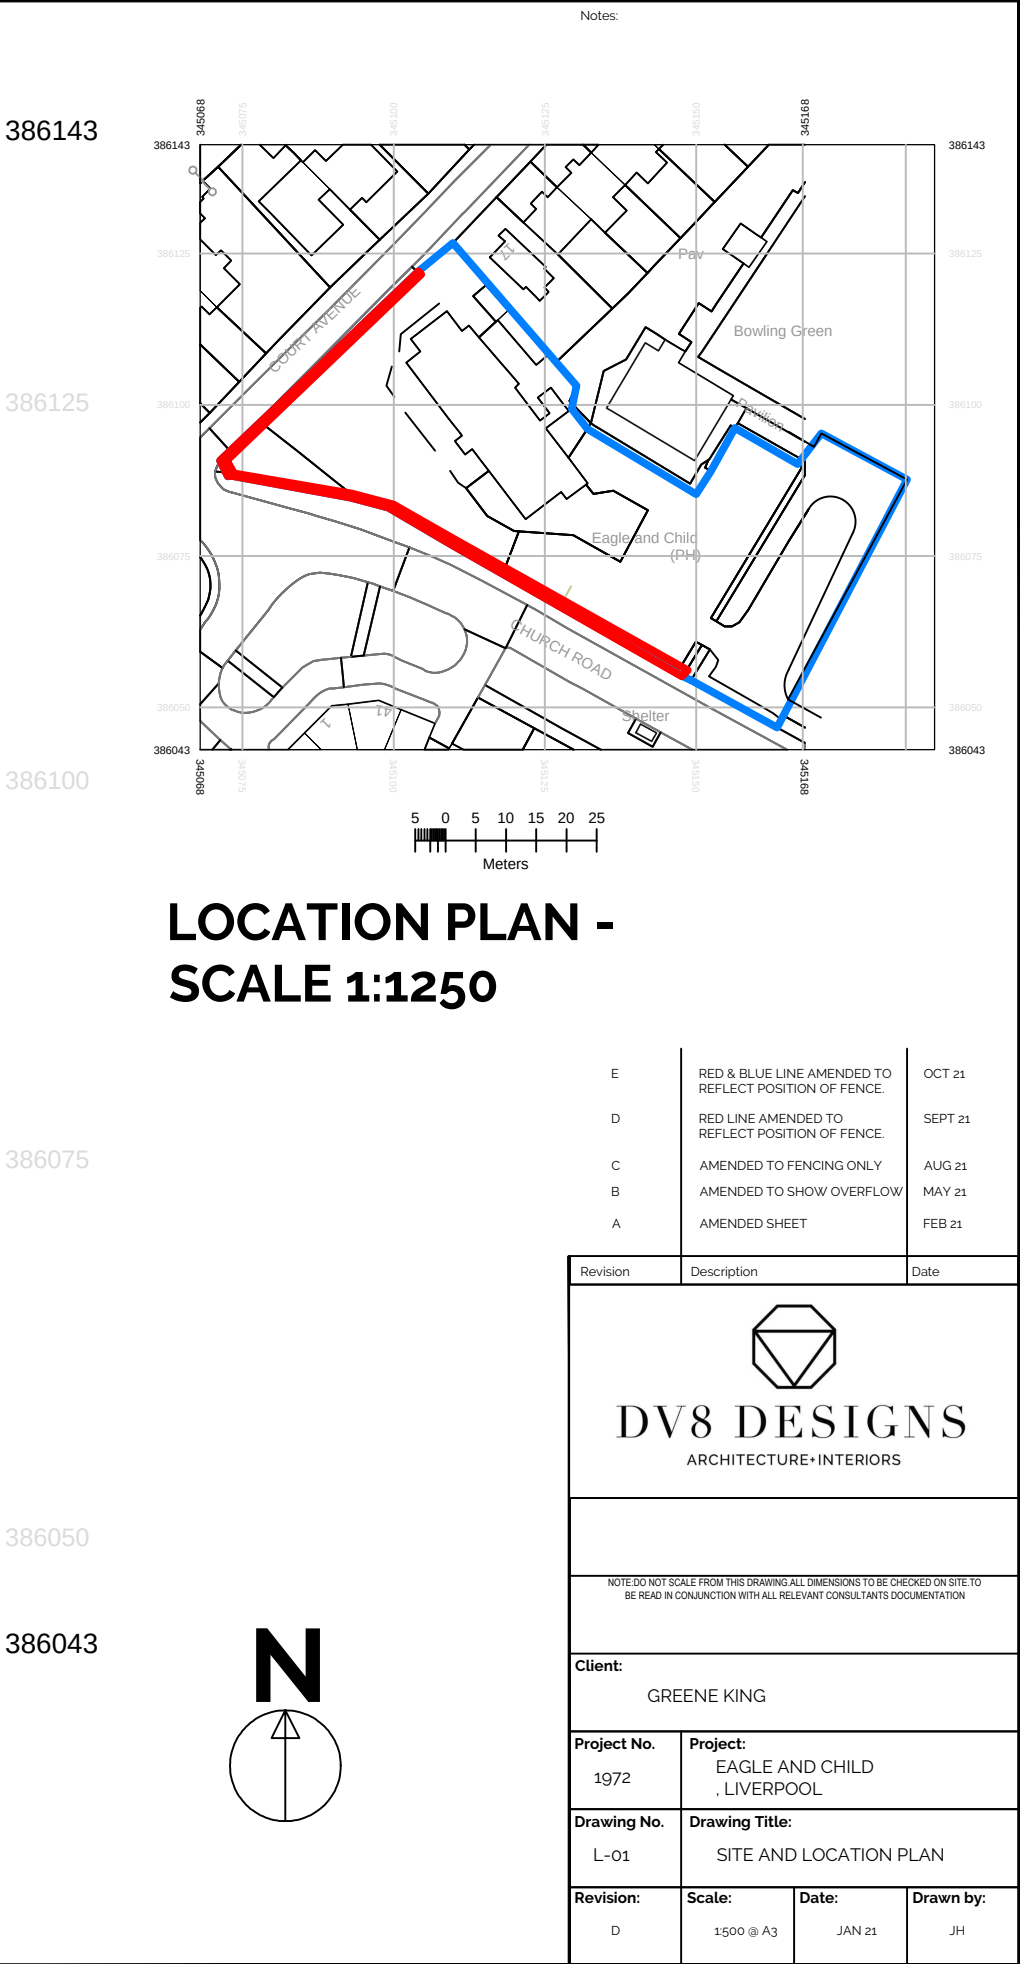

**LOCATION PLAN -
SCALE 1:1250**

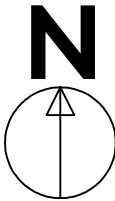

Notes:

The drawing is a site and location plan. It shows a large area outlined in blue, which is the site boundary. Inside this area, there is a smaller area outlined in red, representing the 'Eagle and Child (PH)' building. To the north of the site is a 'Bowling Green'. To the west is a 'Park'. A 'Shelter' is located to the south of the site. A road is shown to the southwest. The plan includes a grid with coordinates: 345168, 345169, 345170, 346694