

Pavement Crossing

Aspinall Street

Existing Tree to be removed.

LP

Pavement Crossing

Parking

Pedestrian Entrance

Parking

Parking

Room 1

Entrance Lobby

Room 2

Room 2a

Room 3

Boiler House

Delta Systems Suite 5

Ladies WC

Gents WC

Room 5

Room 4

Kitchen


Store

Store

46

Cyprus Street

Scale 1:200 @ A3

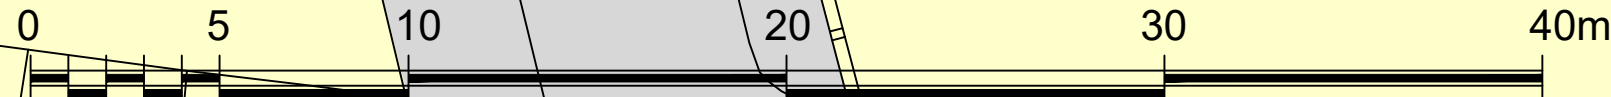

 **owen ellis**
Architects

Honeycomb, Edmund Street
Liverpool L3 9NG
TEL: 0151 227 1555
email: info@owenellis.co.uk
web: www.owenellis.co.uk

18 No. - 2B Apartments,
Aspinall Street, Prescot, L34 5QQ.

Existing Site Plan
Rev A - Existing building interior layout shown.

DRAWING NUMBER	REVISION	DATE
4188 / SU 02	A	23.08.2021
		SCALE 1:200 @ A3