


GROUND FLOOR

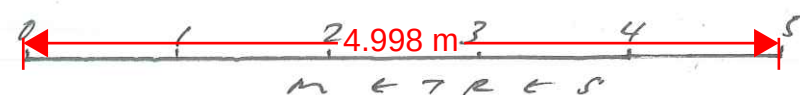

EXISTING PLAN

Notes

Planning Application Drawing

[illegible]

Revisions		

Contract	PROPOSED EXTENSION TO 95 ELWYN DRIVE, LIVERPOOL, L26 0UX
----------	---

Drawing Title	EXISTING GROUND FLOOR PLAN
---------------	----------------------------

John J. White Architect
B.A. Dip. Arch. A.R.B
39 Mersey Road Liverpool L17 6AG
Tel/Fax 0151 474 4701 Mob 07711 506988
Email john.white39@blueyonder.co.uk

Scale 1:50	Date Feb 22	Drawing number 1	revision
---------------	-------------------	---------------------	----------