


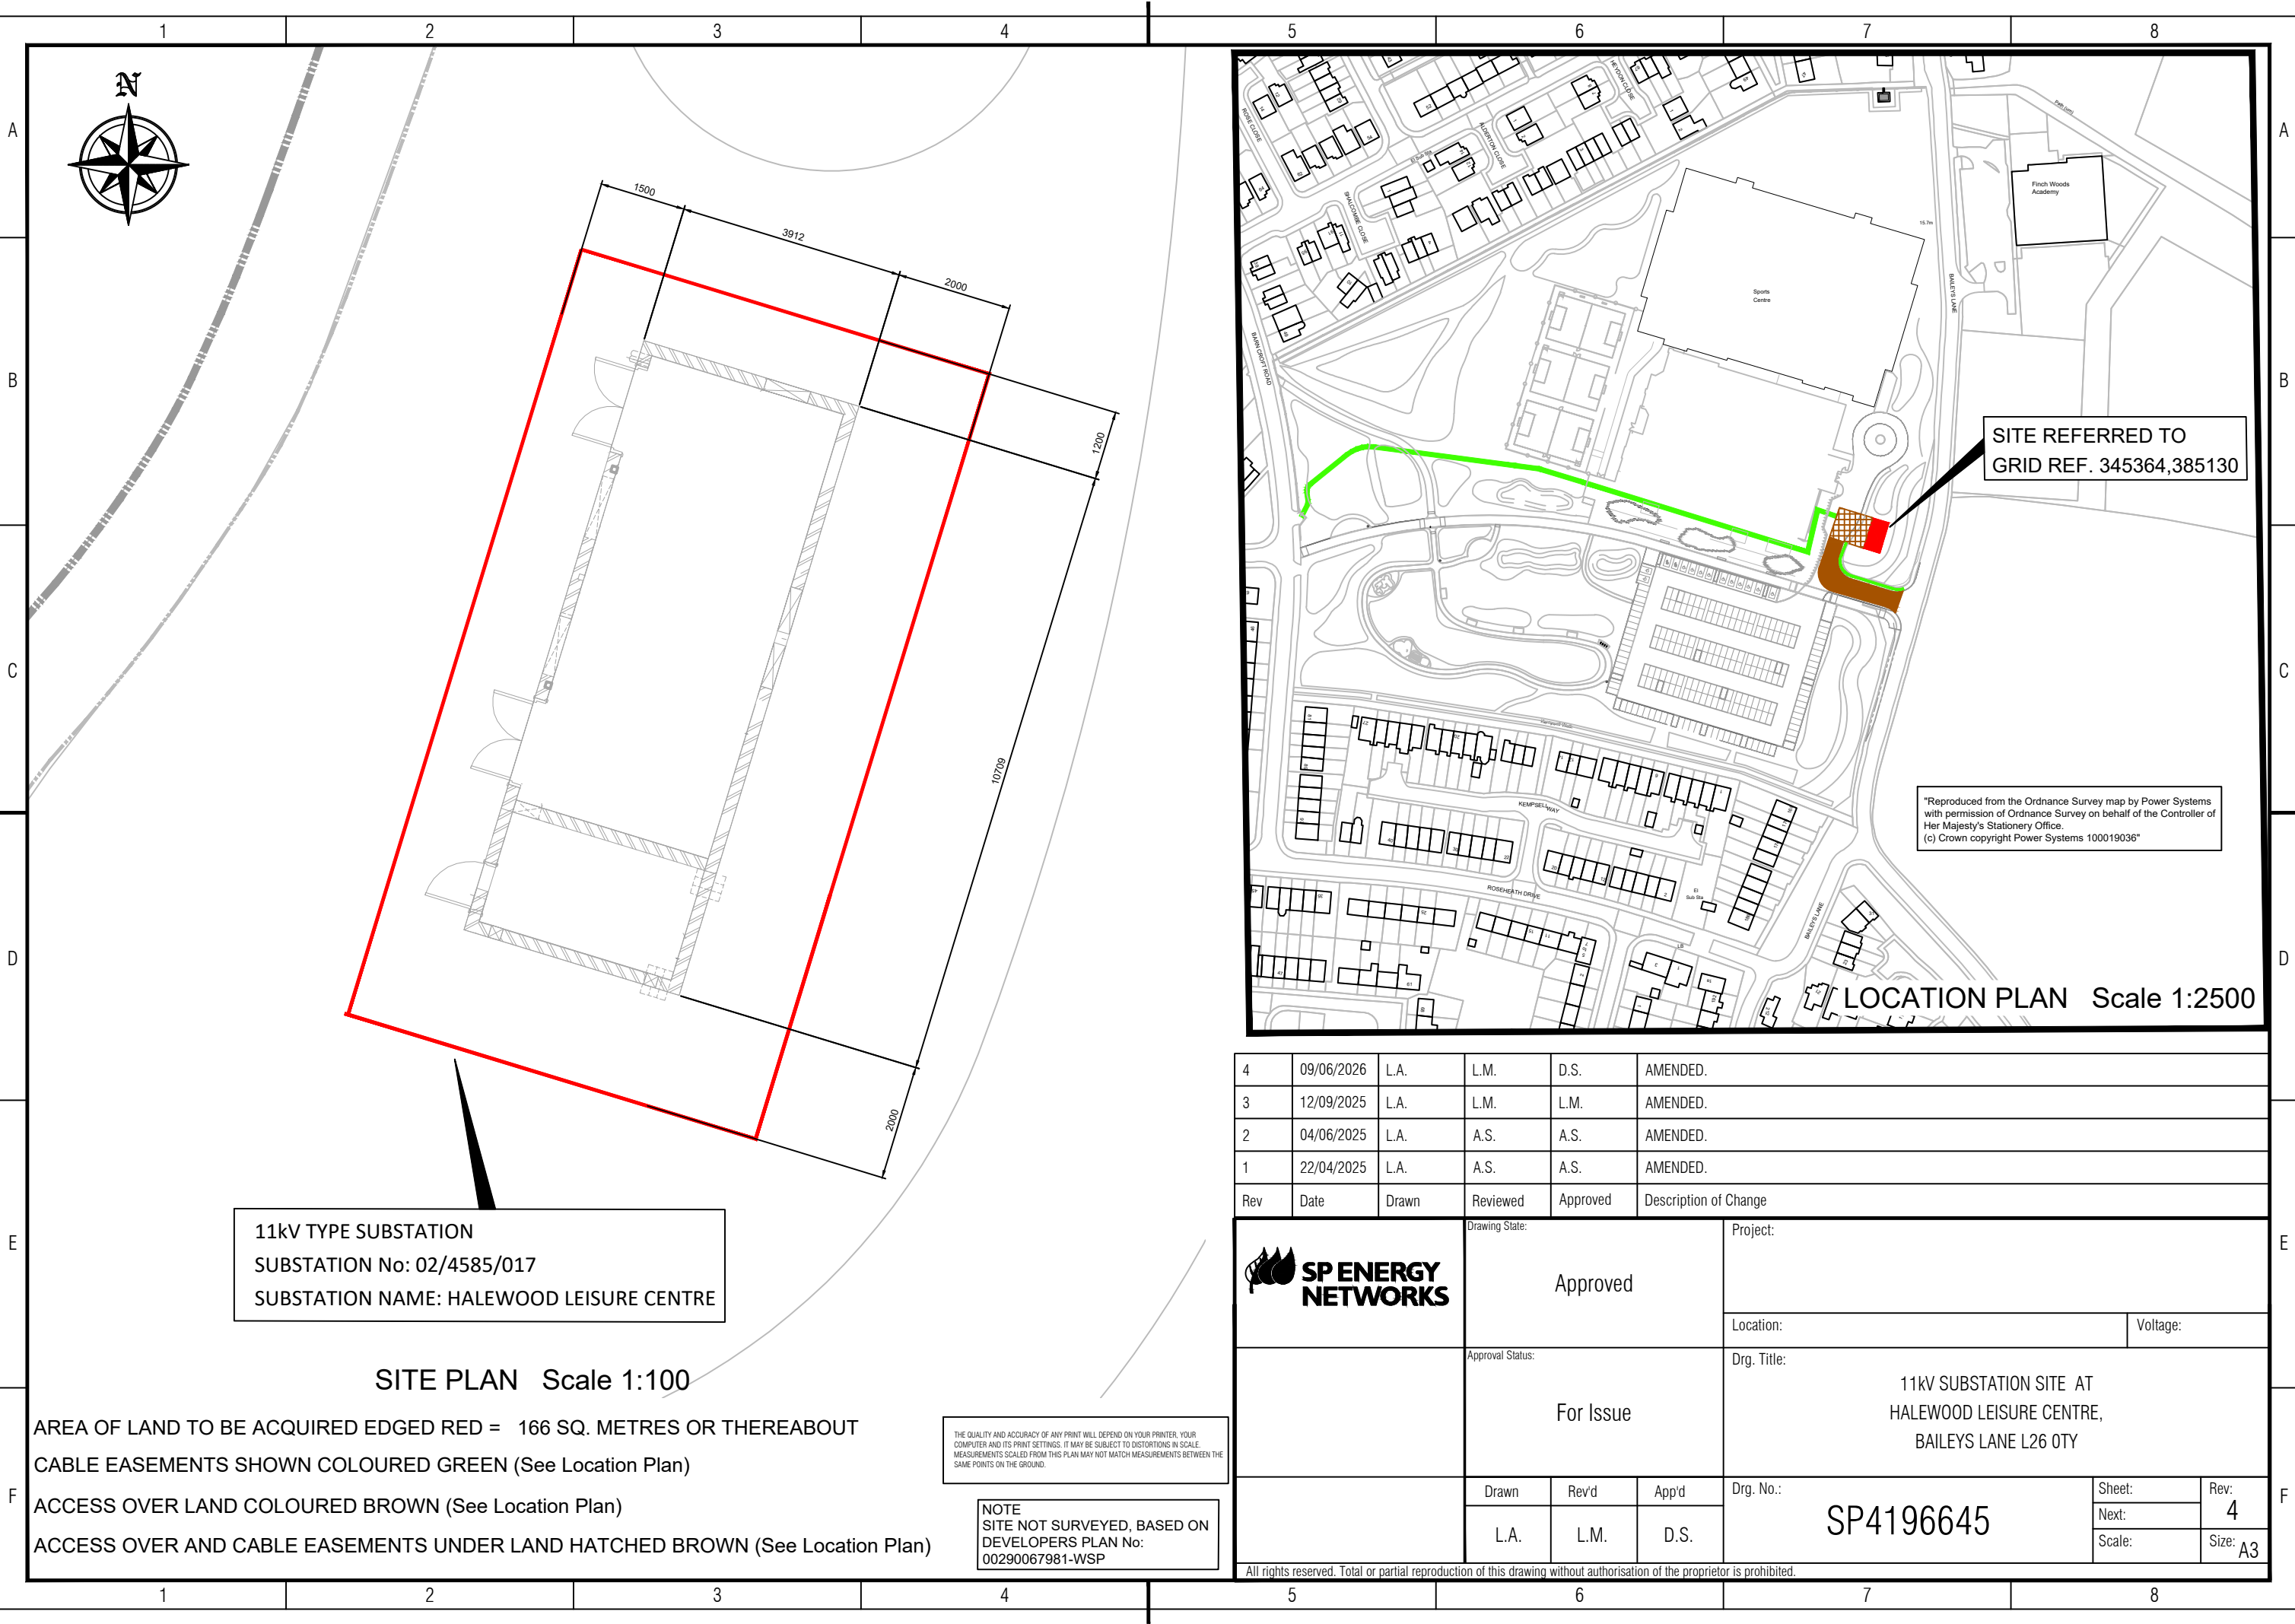


11kV TYPE SUBSTATION
SUBSTATION No: 02/4585/017
SUBSTATION NAME: HALEWOOD LEISURE CENTRE

SITE PLAN Scale 1:100

AREA OF LAND TO BE ACQUIRED EDGED RED = 166 SQ. METRES OR THEREABOUT
CABLE EASEMENTS SHOWN COLOURED GREEN (See Location Plan)
ACCESS OVER LAND COLOURED BROWN (See Location Plan)
ACCESS OVER AND CABLE EASEMENTS UNDER LAND HATCHED BROWN (See Location Plan)

THE QUALITY AND ACCURACY OF ANY PRINT WILL DEPEND ON YOUR PRINTER, YOUR COMPUTER AND ITS PRINT SETTINGS. IT MAY BE SUBJECT TO DISTORTIONS IN SCALE. MEASUREMENTS SCALED FROM THIS PLAN MAY NOT MATCH MEASUREMENTS BETWEEN THE SAME POINTS ON THE GROUND.

NOTE
SITE NOT SURVEYED, BASED ON DEVELOPERS PLAN No: 00290067981-WSP

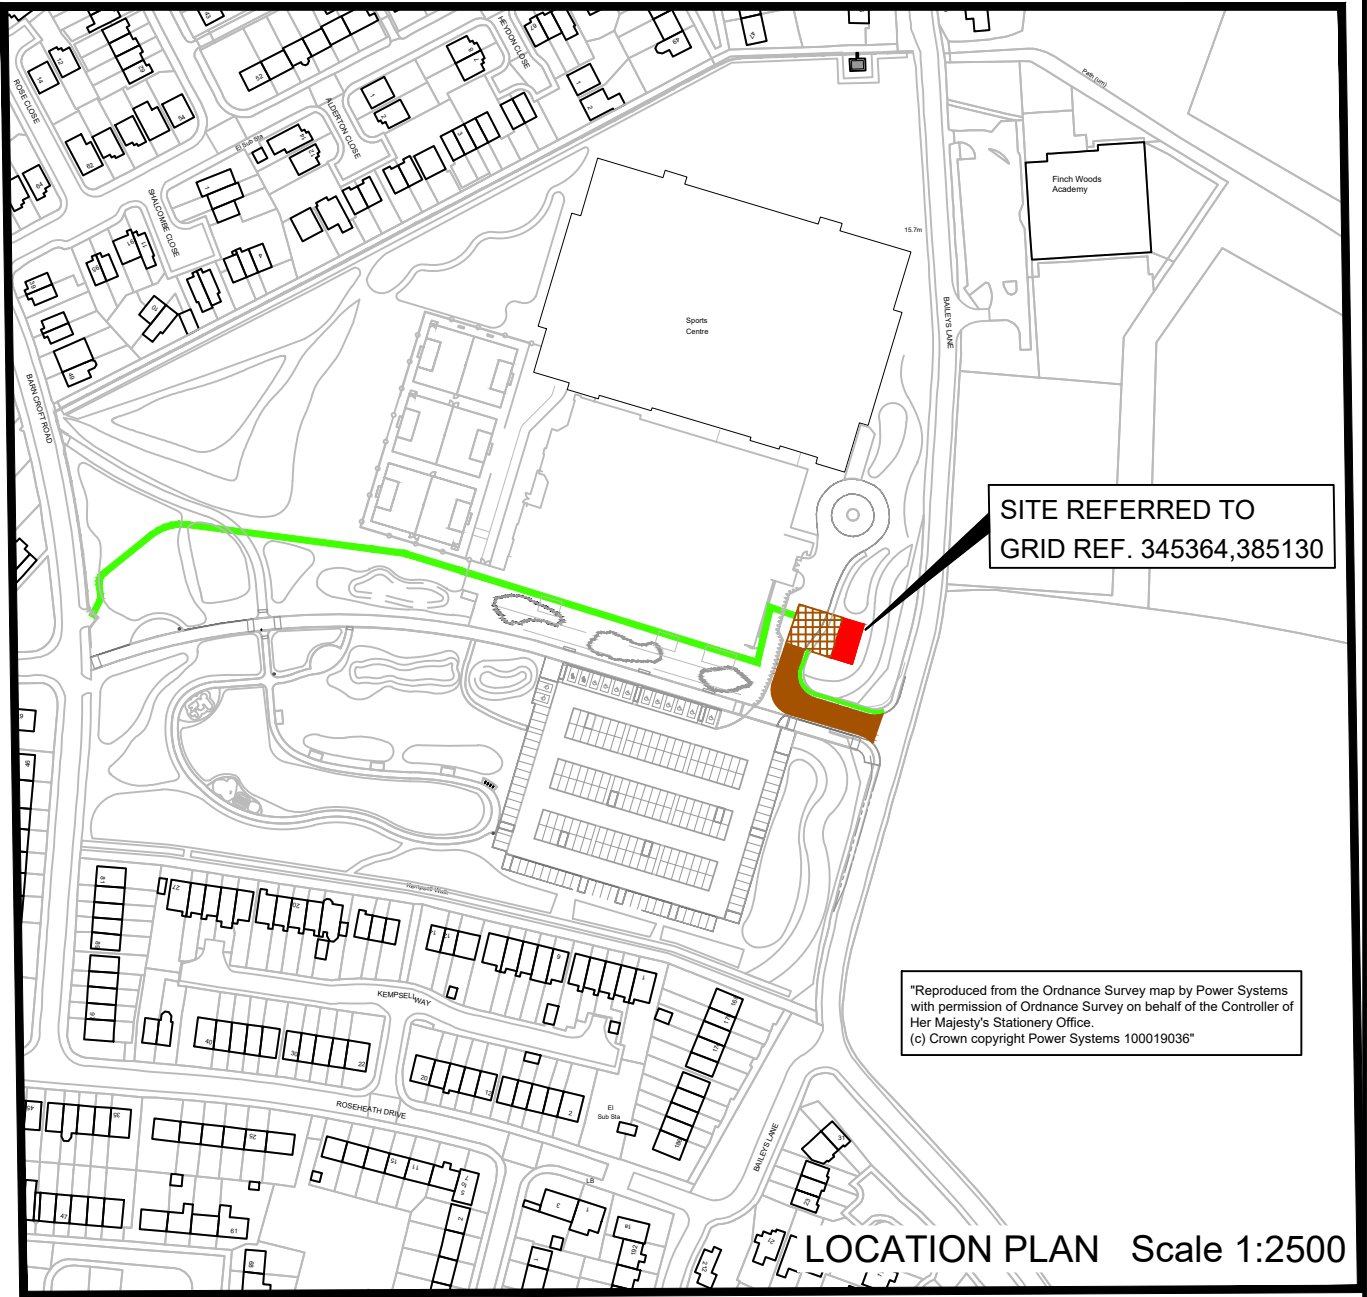

SITE REFERRED TO
GRID REF. 345364,385130

"Reproduced from the Ordnance Survey map by Power Systems with permission of Ordnance Survey on behalf of the Controller of Her Majesty's Stationery Office.
(c) Crown copyright Power Systems 100019036"

LOCATION PLAN Scale 1:2500

4	09/06/2026	L.A.	L.M.	D.S.	AMENDED.
3	12/09/2025	L.A.	L.M.	L.M.	AMENDED.
2	04/06/2025	L.A.	A.S.	A.S.	AMENDED.
1	22/04/2025	L.A.	A.S.	A.S.	AMENDED.
Rev	Date	Drawn	Reviewed	Approved	Description of Change
		Drawing State:		Project:	
		Approved			
		Approval Status:		Location:	Voltage:
		For Issue		Drg. Title:	
				11kV SUBSTATION SITE AT HALEWOOD LEISURE CENTRE, BAILEYS LANE L26 OTY	
		Drawn	Rev'd	App'd	Drg. No.:
		L.A.	L.M.	D.S.	SP4196645
				Sheet:	Rev:
				Next:	4
				Scale:	Size: A3

All rights reserved. Total or partial reproduction of this drawing without authorisation of the proprietor is prohibited.