


Section A-A

Section C-C

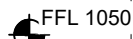

Section A-A

Section C-C

Rev:	Date:	Description
A	20/01/22	Reconfiguration of internal circulation.
B	27/01/22	Reconfiguration of internal circulation.
C	01/02/22	Reconfiguration of internal circulation.
D	03/04/22	Proposed Gable end windows to south elevation .
E	13/04/22	Reconfiguration of access approach.
F	28/04/22	Reconfiguration of access approach (1:12 access ramps).
G	13/05/22	Amended window openings.

 **owen ellis**
Architects

Honeycomb, Edmund Street
Liverpool L3 9NG
TEL: 0151 227 1555
email: info@owenellis.co.uk
web: www.owenellis.co.uk


18 No. - 2B Apartments,
Aspinall Street, Prescot, L34 5QQ.

Proposed Ground Floor Plan
Rev G - Reconfiguration of access approach.

DRAWING NUMBER	REVISION	DATE
4188 / SK 02	G	May 2022
		SCALE 1:100 @ A3

Ground Floor Plan

Scale 1:100 @ A3

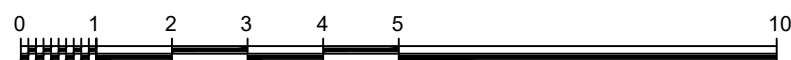

Section B-B

Section D-D

