
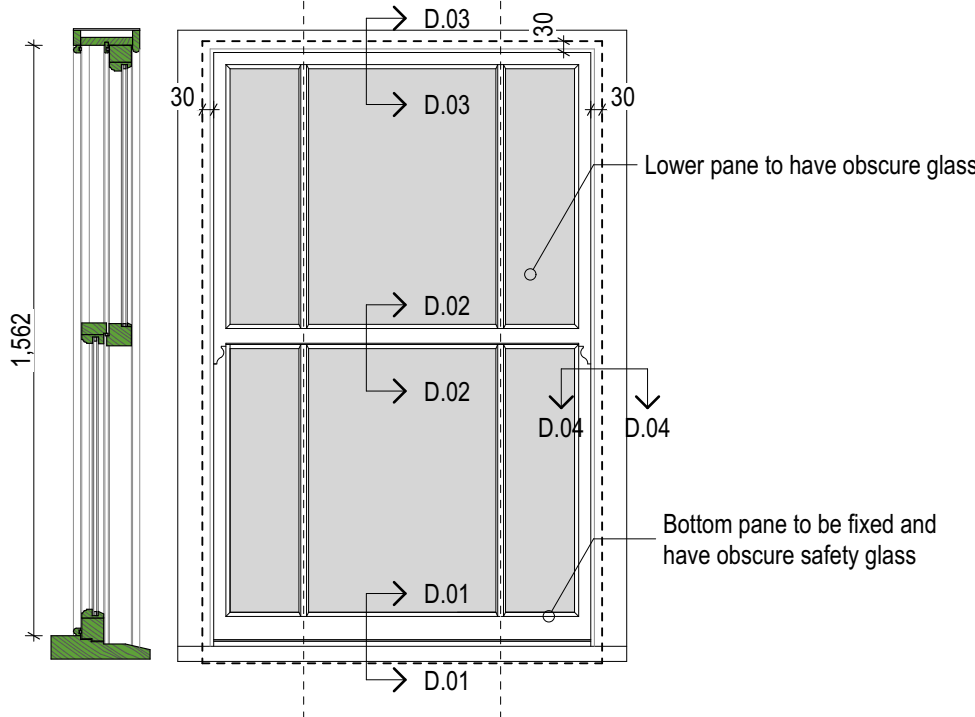
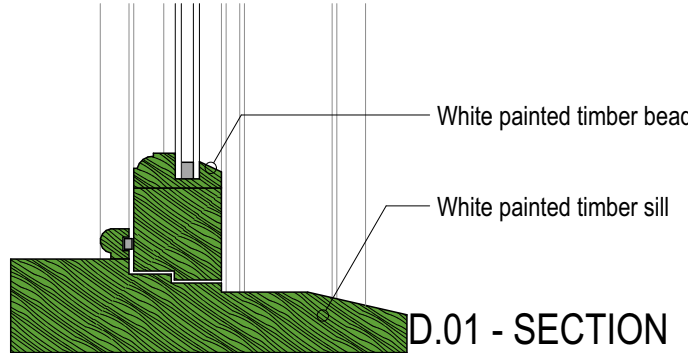
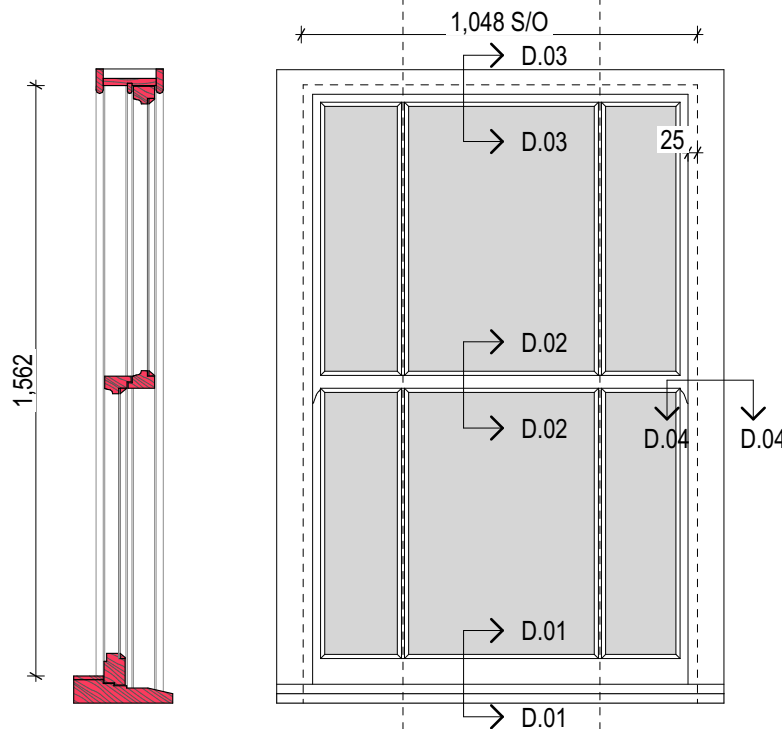
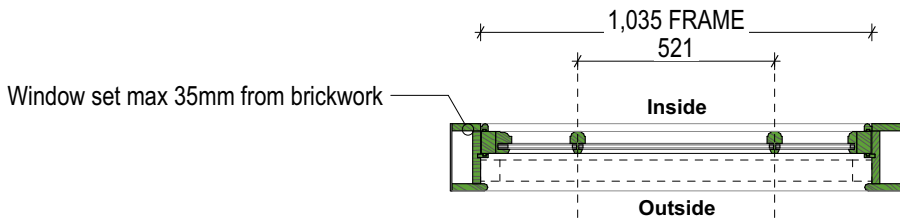
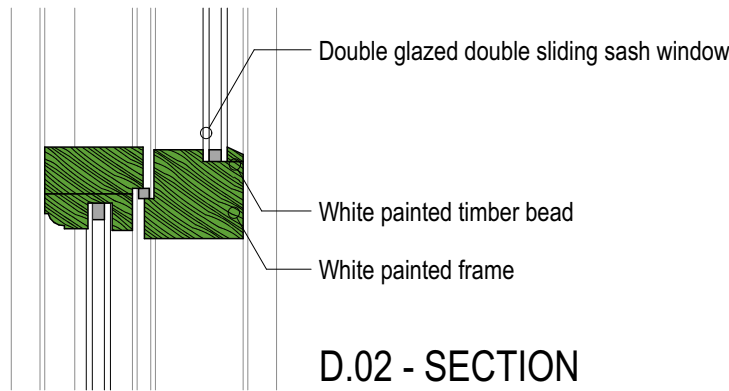
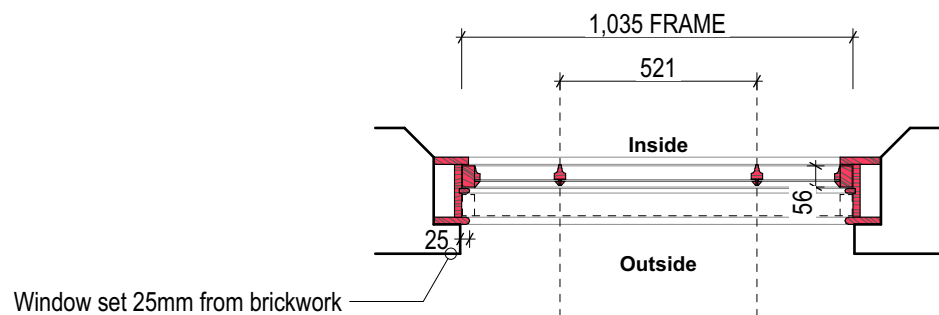
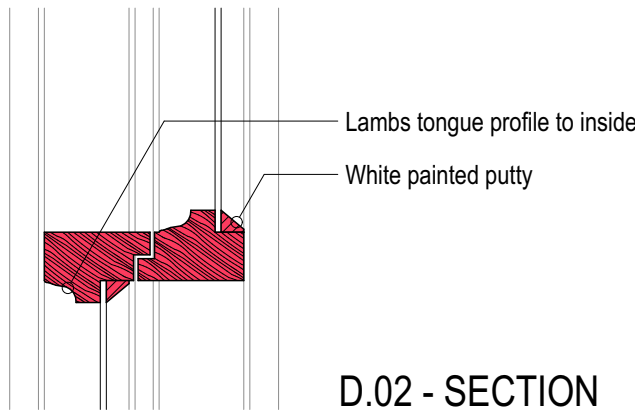
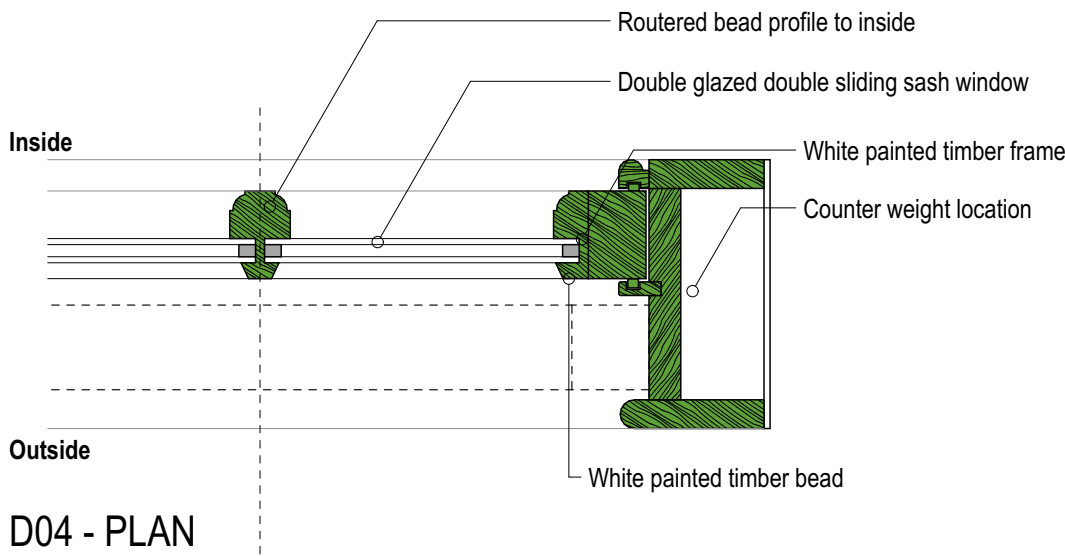
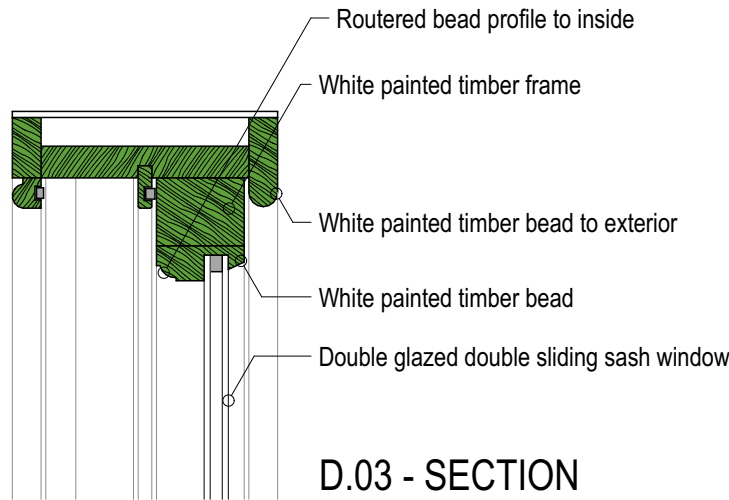
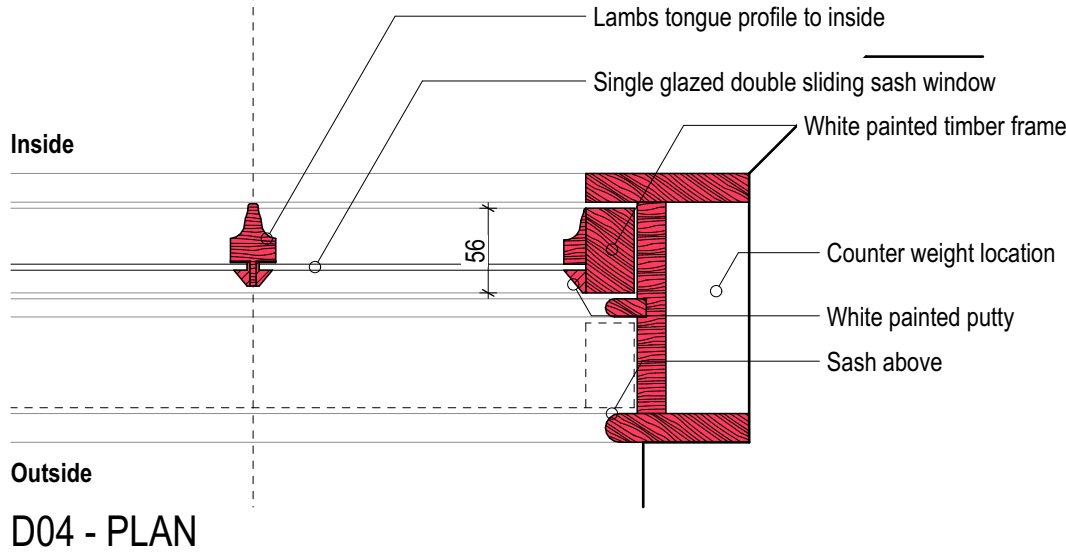



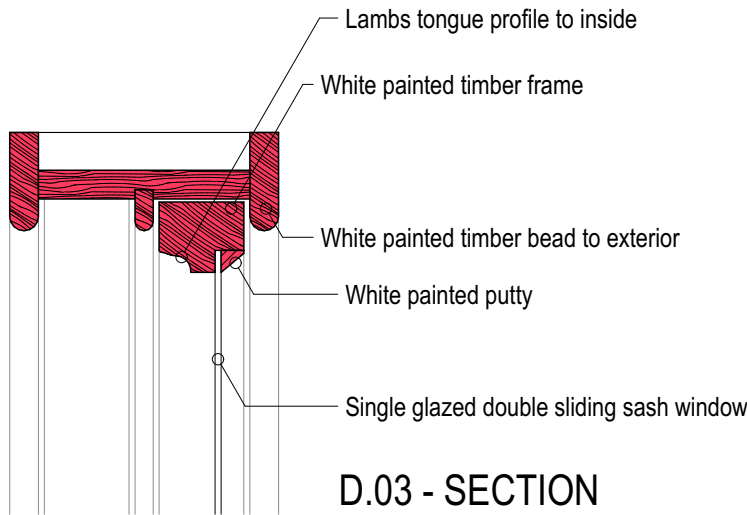


W71 - AS EXISTING

- Hardwood double sliding sash window set within brickwork reveal by 25mm. exposed frame
- Single glazed unit with lambs tongue bead to the interior, white painted putty to exterior
- 3 over 3 configuration
- 'Victorian style' horns to all windows (see illustration above ↑)

W71 - AS PROPOSED

- Hardwood double sliding sash window set within brickwork reveal with 35mm max. exposed frame
- Double glazed unit with Routed bead to the interior
- 3 over 3 configuration
- W71 to have a fixed bottom sash and act as a guard to adhere to Part K, BS 6399 and BS6180
- 'Victorian style' horns to all windows (see illustration above ↑)

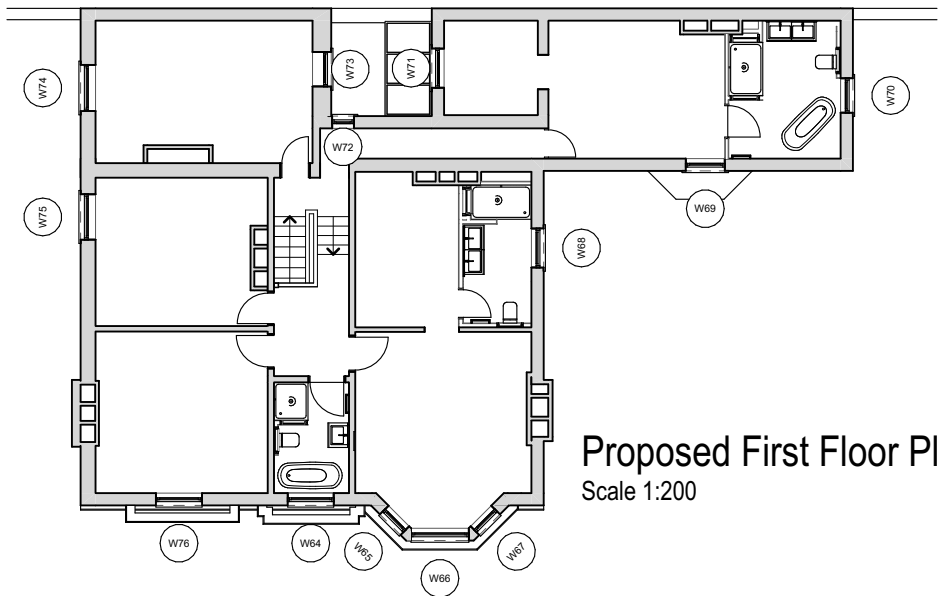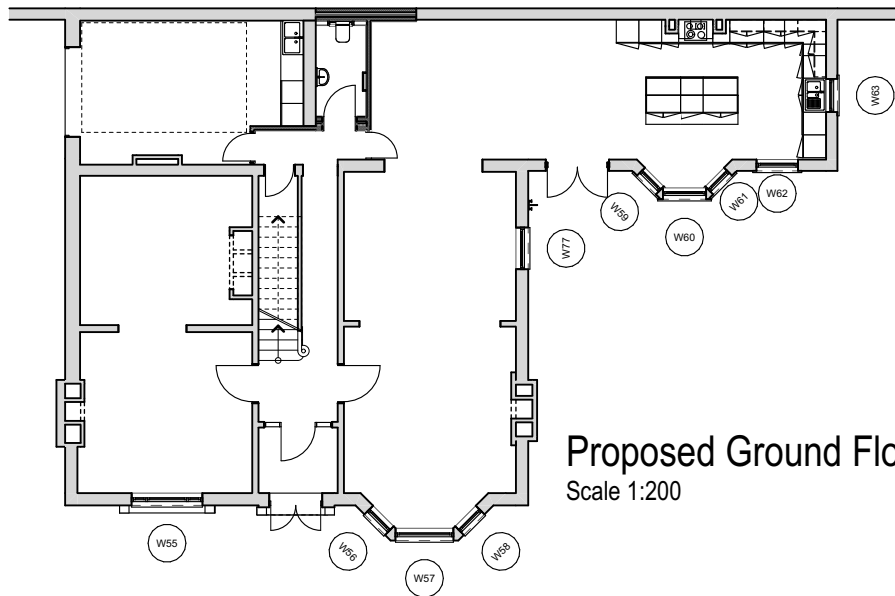

D	02.08.2022	Adding proposed floor plans and changing hatch of existing to red
C	06.05.2022	Amending proposed drawings to reflect site conditions
B	21/03/2022	Adding obscure safety glass note
A	23/02/2022	Adding bottom pane to be fixed label to adhere to Part K
Ref	Date	Description
CONSTRUCTION		Drawing Title
W71 Existing and Proposed		Drawing No. D27.17-D
Project Details		First Issue 07/01/2022 Scale 1:20@A2
West Street		ARCHITECTURE JULIEN DENIS AJD studio@architecturejd.co.uk