


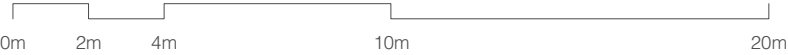

Key	
—	Site Boundary
- - -	Covenant land (02 Hall Lane access to service yard)
Schedule	
Plot Size	
Plot 01	271m2
Plot 01a	408m2
shared drive	93m2
Accommodation Schedule	
Plot 01	2B4P 72.1m2
Plot 01a	3B6P 101.4m2
Key	
	Proposed Tree / Shrub
	Retained Tree
	EV Charger
	Bike Store

Drawing Title: Proposed Site Plan - Roofs
Date: 12/04/2024
Drawing no: 1314-003
Scale: 1:200 @ A3
Drawn: EC

revision: H
revision notes: H 21/07/2025 Driveway width amended and bike store indicated following case officer request
G 06/05/2025 Local Authority Requested Changes
F 07/04/2025 Planning Issue



DK-Architects
26 Old Haymarket
Liverpool
L1 6ER
0151 231 1209 T
mail@dk-architects.com E
www.dk-architects.com W