


© MWB ARCHITECTURE LTD.		
This drawing is meant for design intent only. This drawing should not be scaled from. All dimension are to be checked and confirmed by the contractors prior to construction. MWBArchitecture accepts no responsibility for construction.		
REV	DATE	NOTES
P01	01/11/2025	Initial Issue
P02	15/12/2025	Client Amends

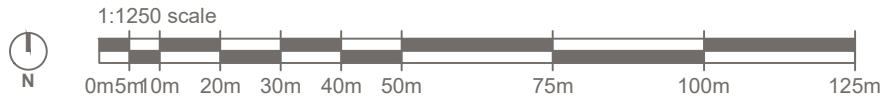

TRAY ASHES FARM, ASH LANE, WA8 8JS
NEST RESIDENTIAL CARE

Status: CONSTRUCTION

Proposed Site Plan
388A-02102
Scale: 1:500@A3
Drawn: MB
Status: C1

Date: 01.11.2025
Checked: --
Revision: P02