


EXISTING SOUTH WEST ELEVATION
SCALE 1:100



EXISTING NORTH EAST ELEVATION
SCALE 1:100

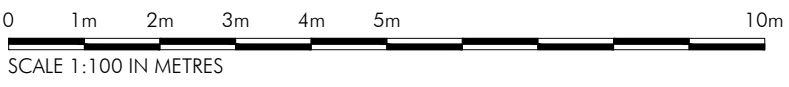

BN DRAWN		DRAWN REVISION		2/4/24 DATE		VER	
PROJECT PREMIER INN EXTENSION LIVERPOOL TARBOCK				 ALLISON PIKE ARCHITECTS & DESIGNERS			
TITLE EXISTING ELEVATIONS SHEET 2							
SCALE 1:100 @ A1							
JOB No PI1112		DRAWING No AP3		REV			
				7 Buxton Road West, Disley, Stockport, Cheshire, SK12 2AE. Website: www.allisonpike.com		Telephone: 01663 763000 Facsimile: 01663 766772 Email: studio@allisonpike.com	
© Allison Pike Partnership Limited.							