


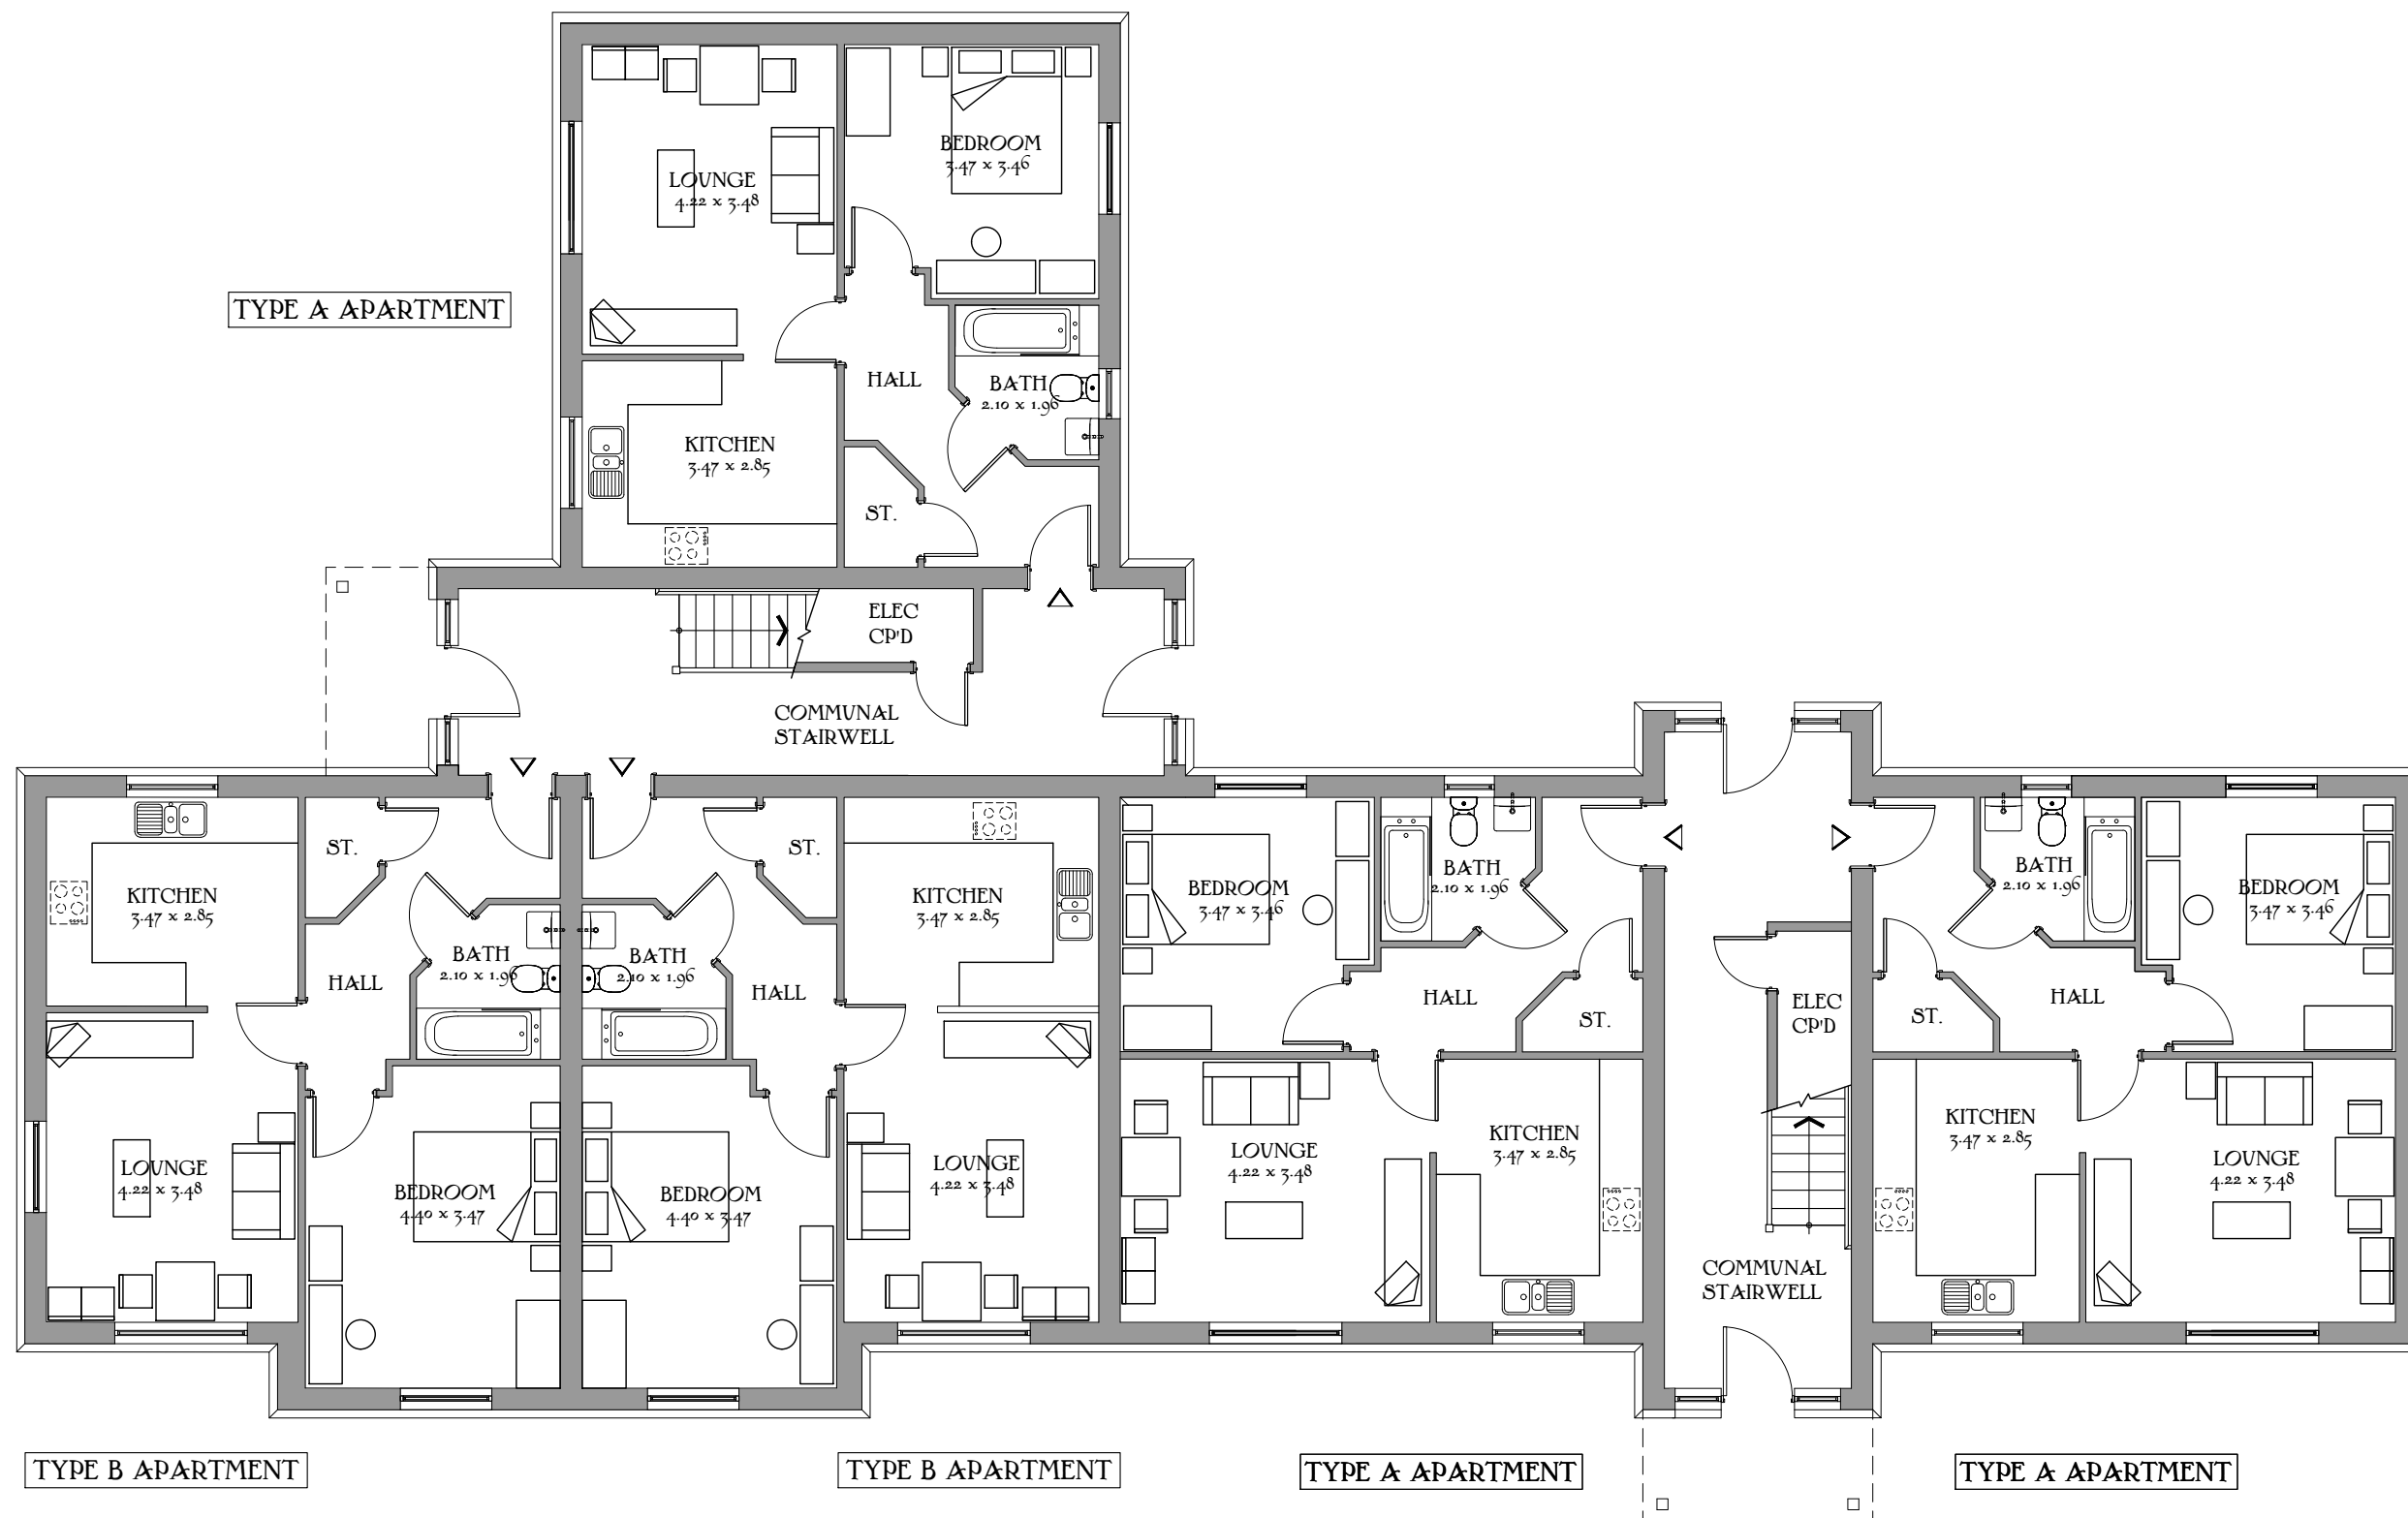

Ground Floor Plan

Halewood Apartments

Plots 491-505
Sheet 1 of 5

TYPE A 544 sq.ft 50.55 sq.m
TYPE B 577 sq.ft 53.60 sq.m


DATE: June 2022

REV: -

Drawing scale 1:100 @ A3

Scale 1:100 @_A3
0m 1m 2m 3m 4m 5m



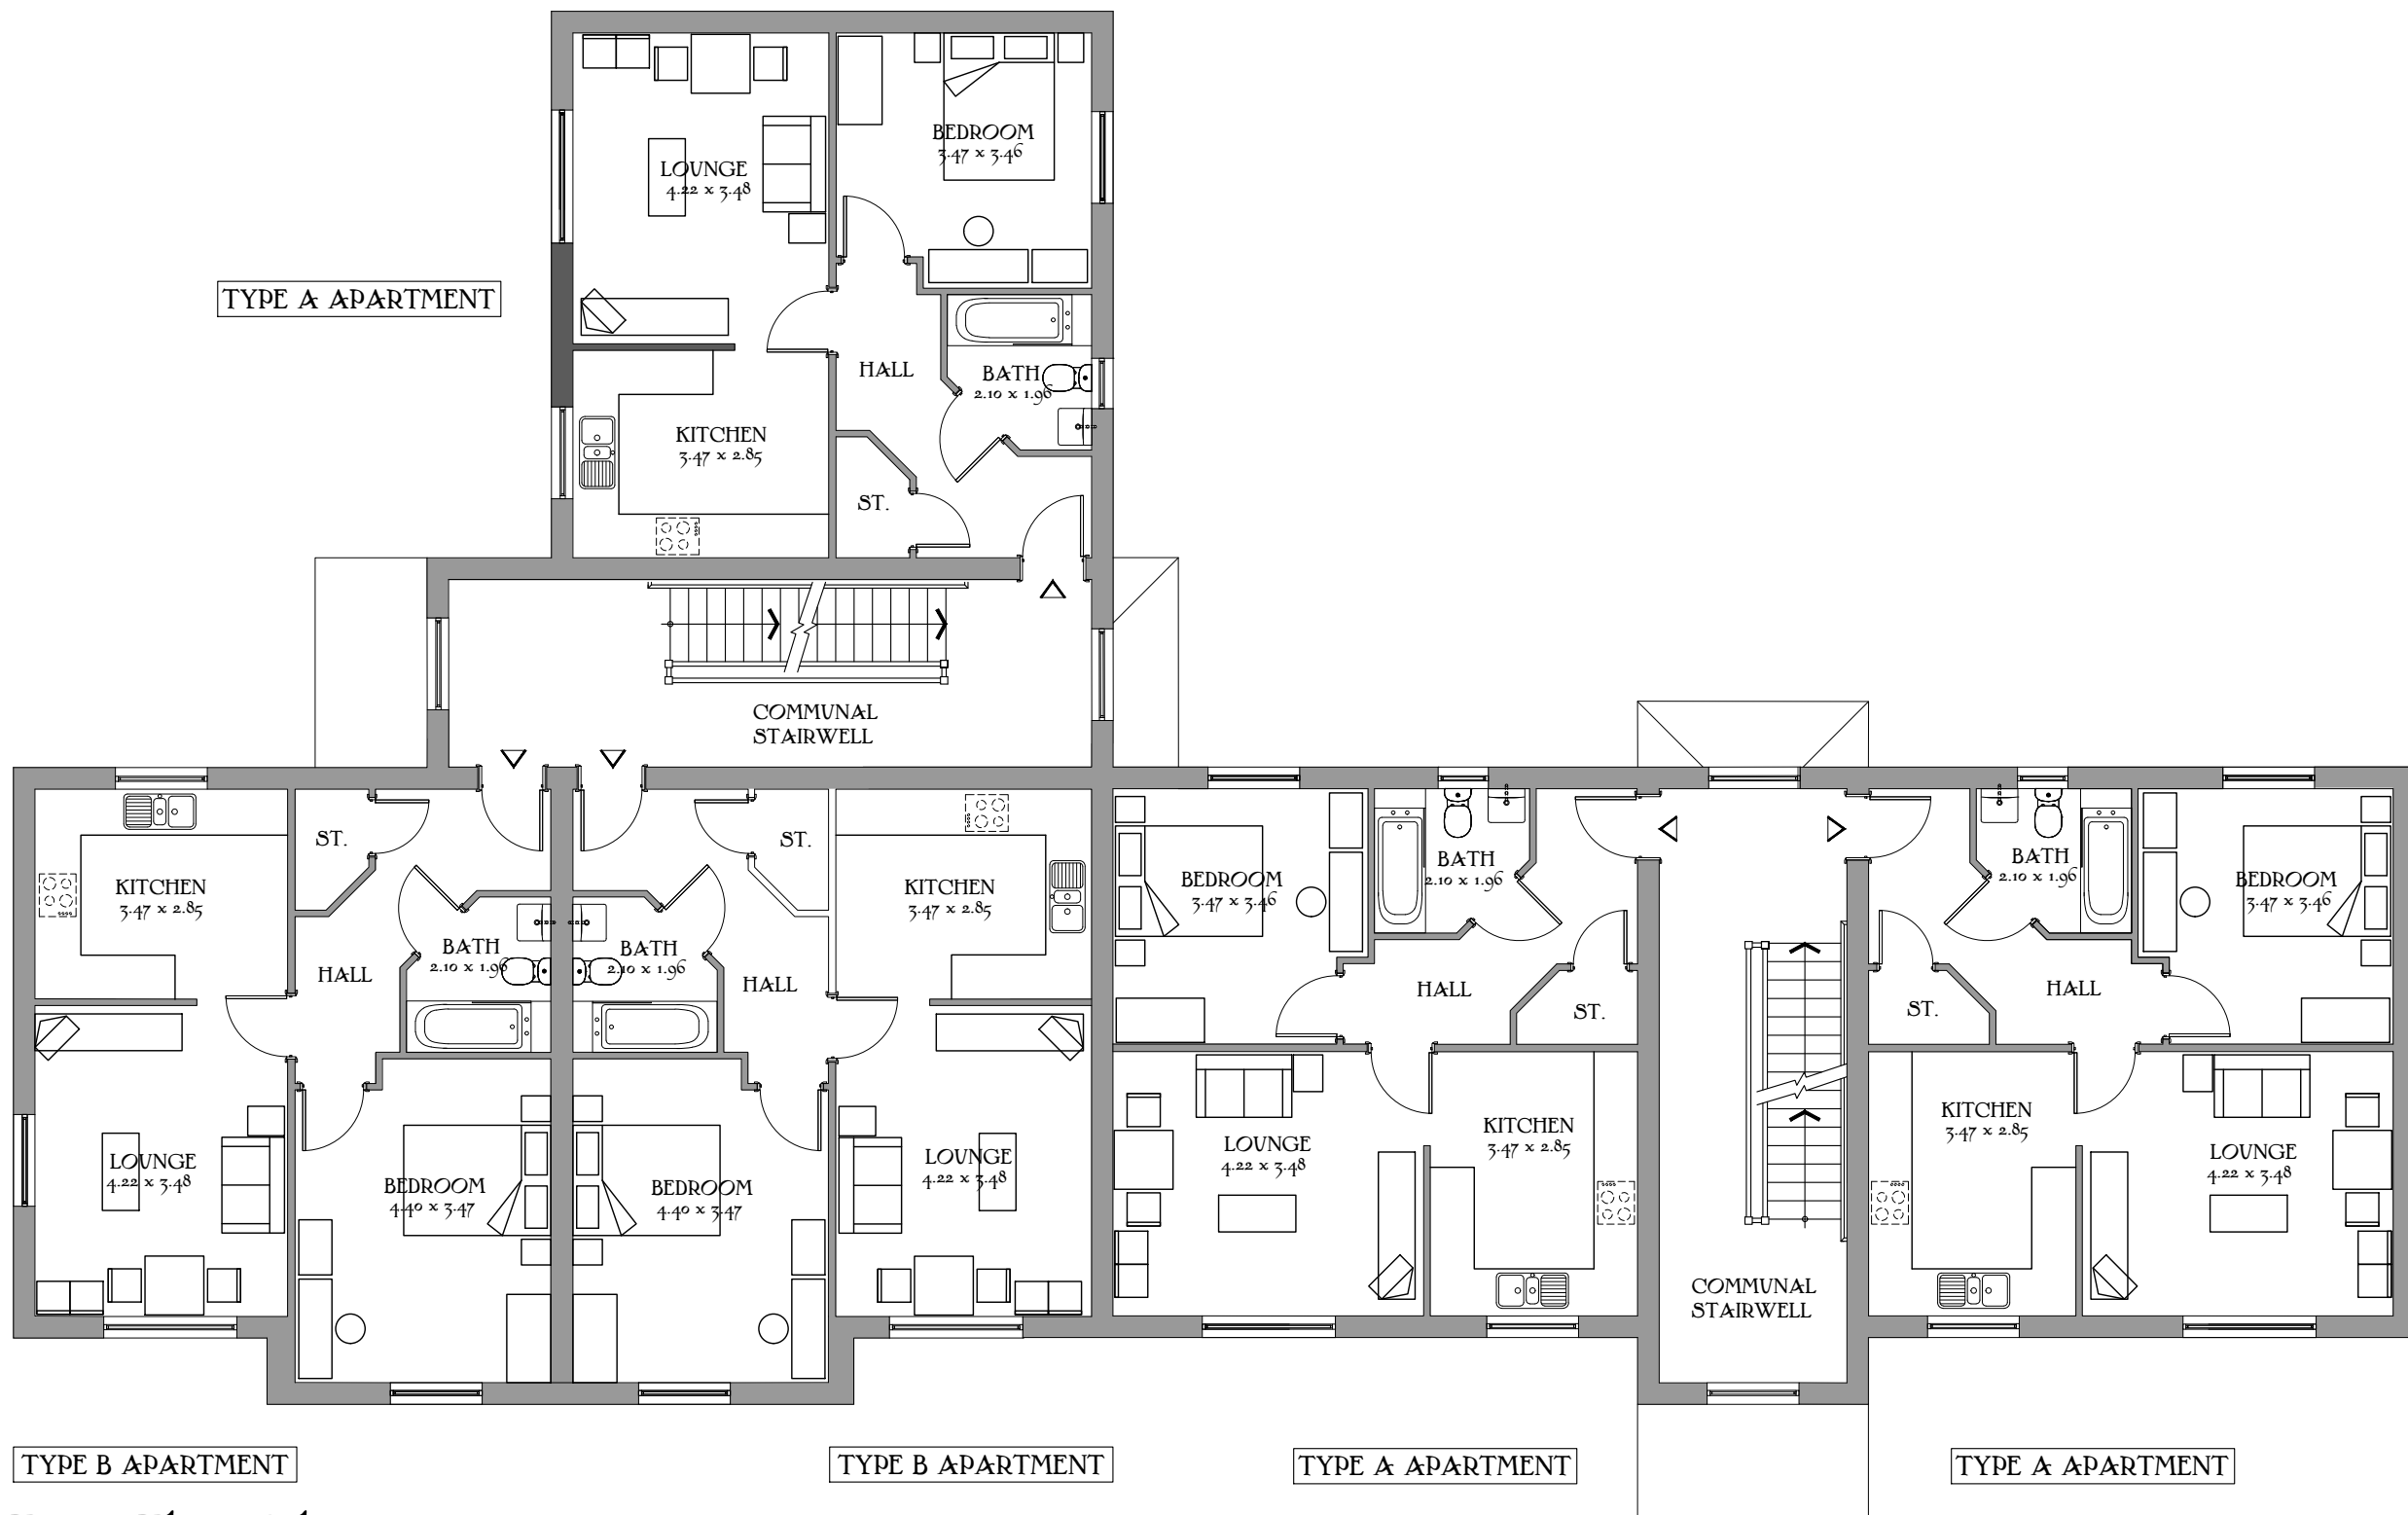

First Floor Plan

Halewood Apartments

Plots 491-505

Sheet 2 of 5

TYPE A 544 sq.ft 50.55 sq.m

TYPE B 577 sq.ft 53.60 sq.m


DATE: June 2022

REV: -

Drawing scale 1:100 @ A3

Scale 1:100 @_A3
0m 1m 2m 3m 4m 5m



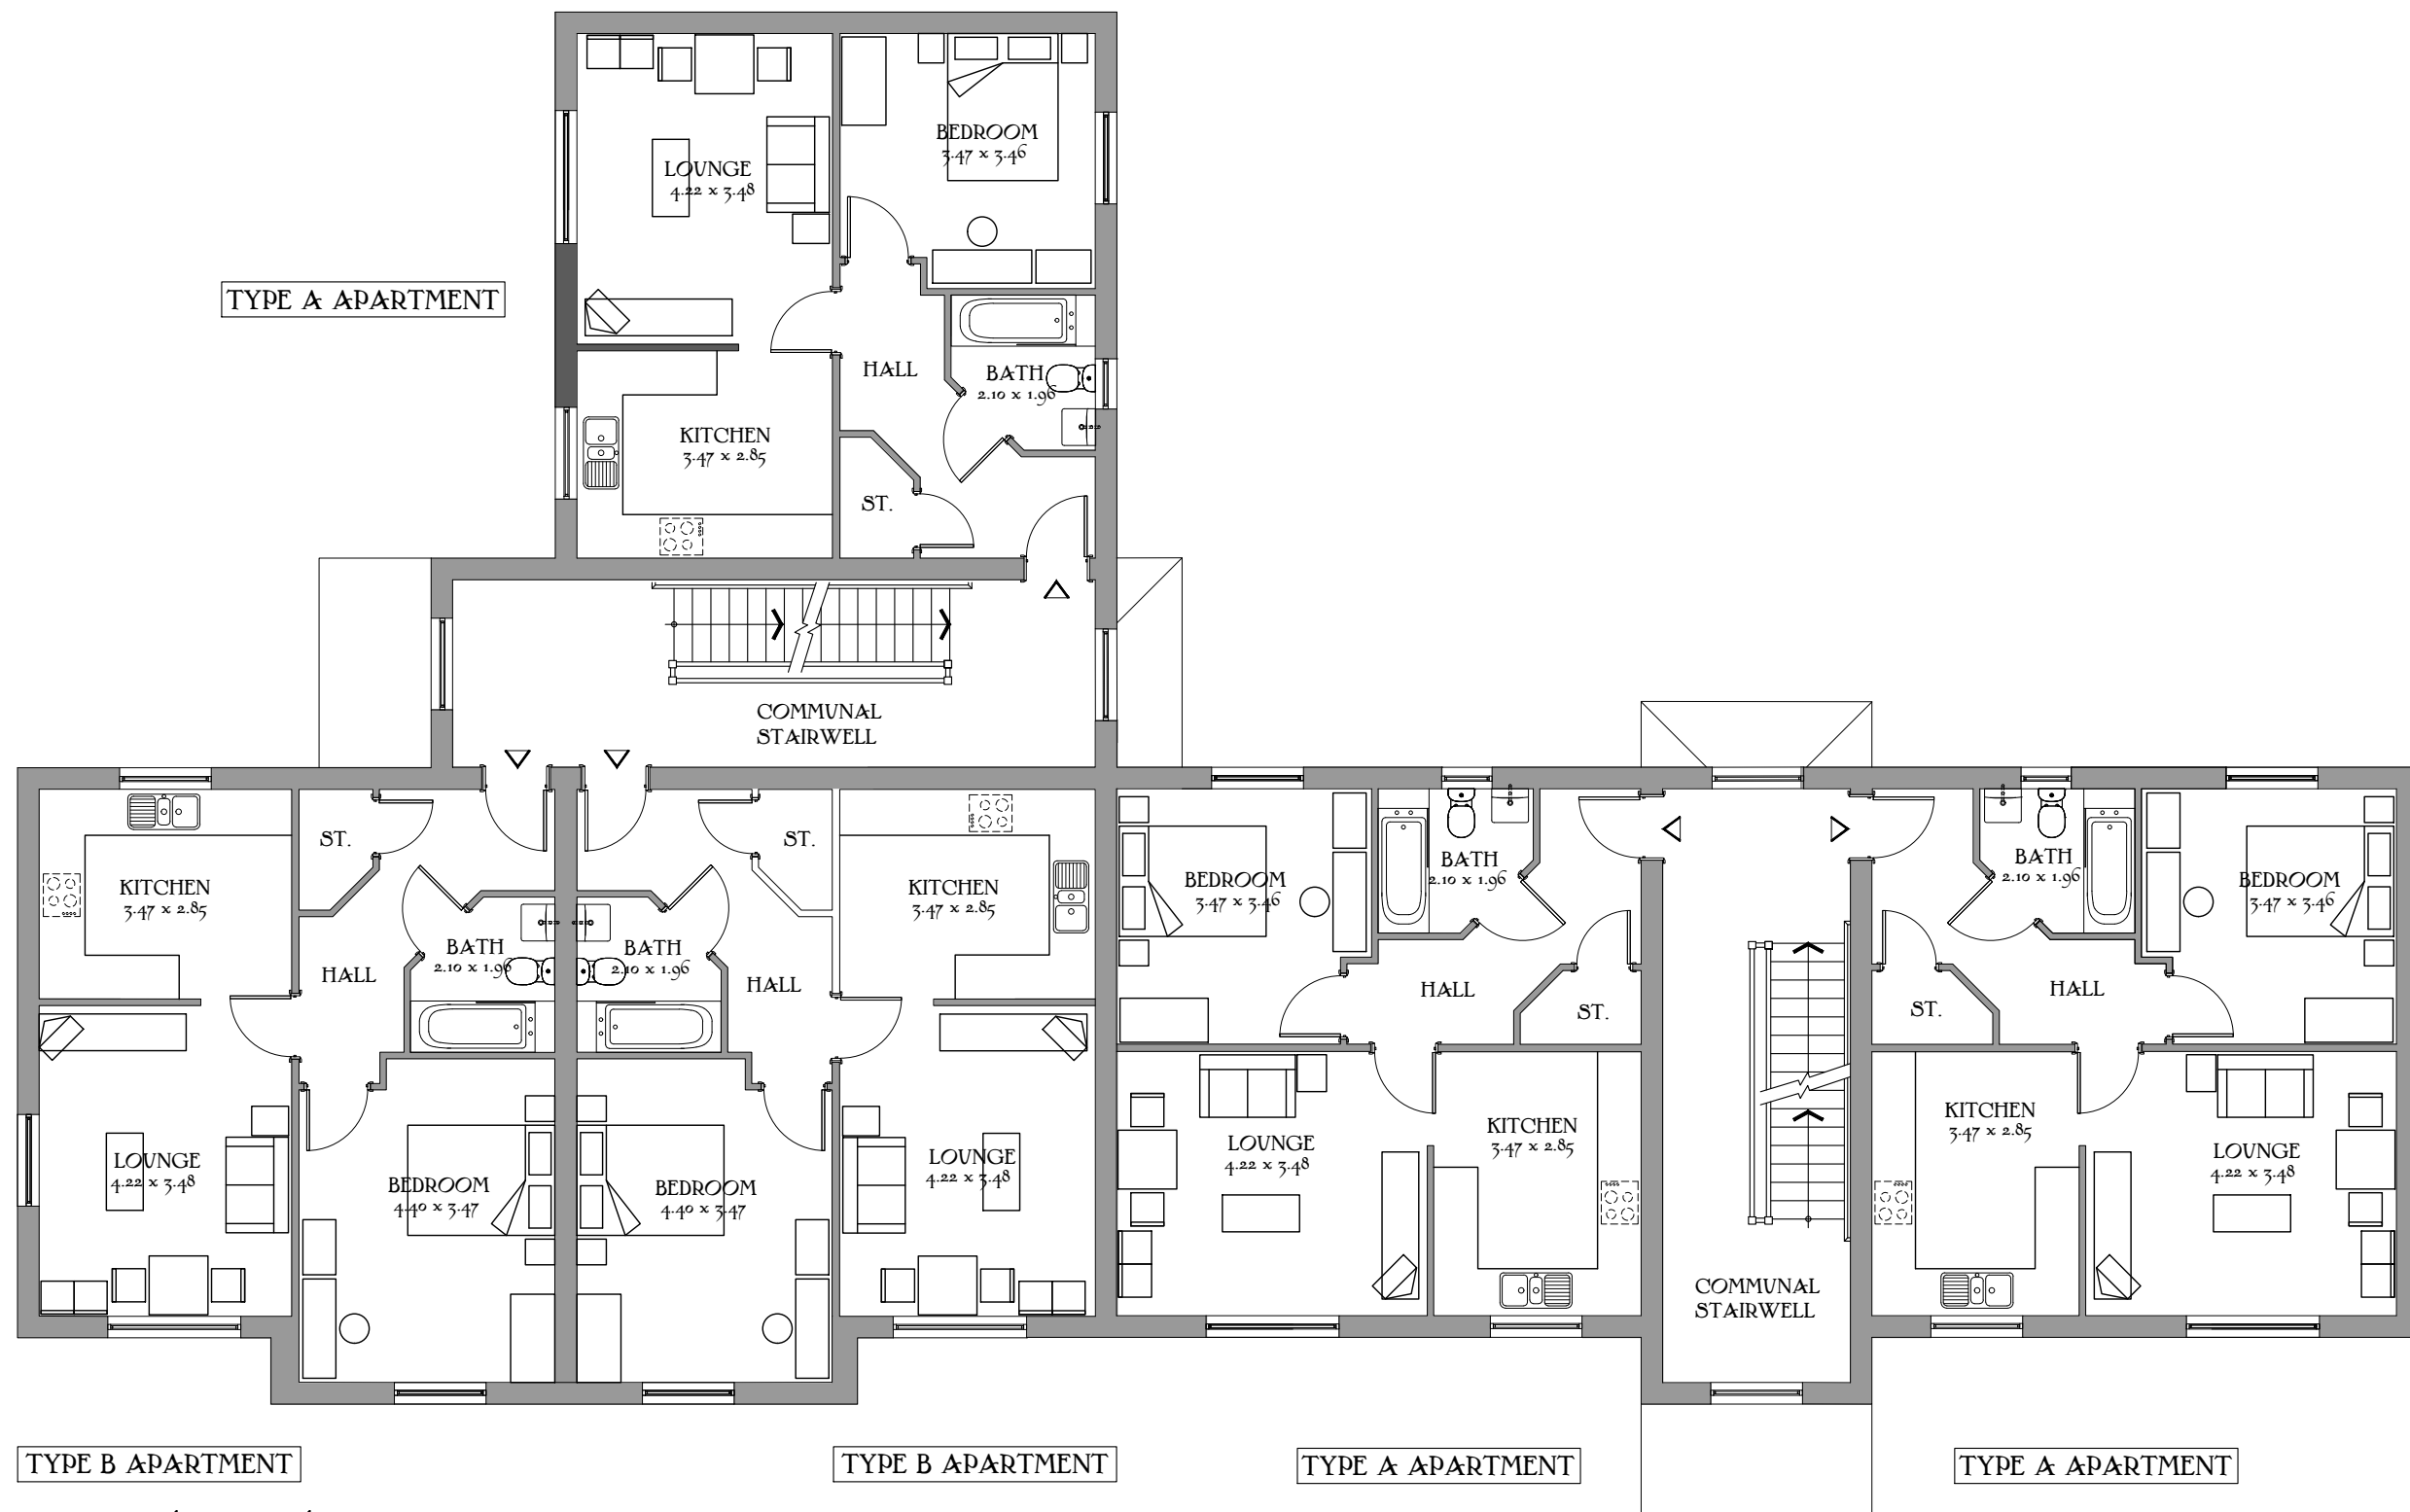

First Floor Plan

Halewood Apartments

Plots 491-505

Sheet 3 of 5

TYPE A 544 sq.ft 50.55 sq.m

TYPE B 577 sq.ft 53.60 sq.m

DATE: June 2022

REV: -

Drawing scale 1:100 @ A3

Scale 1:100 @_A3
0m 1m 2m 3m 4m 5m






ELEVATION 1



ELEVATION 2

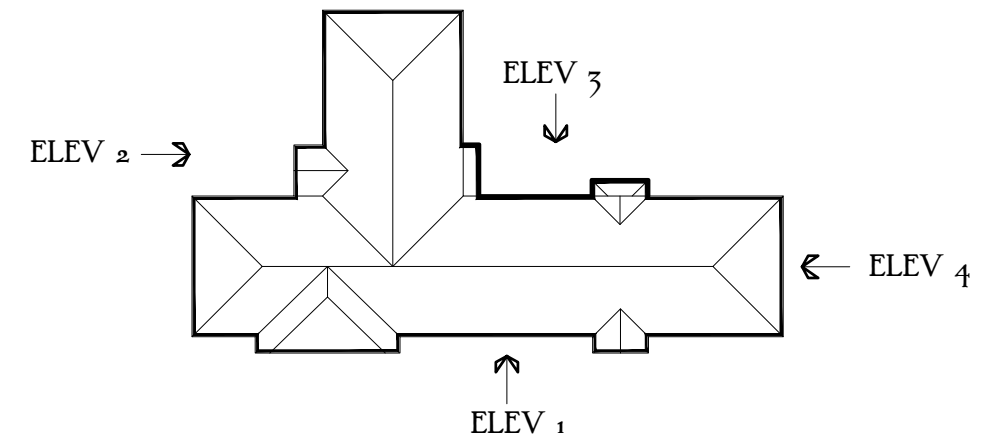

Revisions:

A: 03.01.2023 Window pattern changed to a plain casement to LPA's request. GJF

Halewood Apartments

Plots 491-505

Sheet 4 of 5

TYPE A 544 sq.ft 50.55 sq.m

TYPE B 577 sq.ft 53.60 sq.m

DATE: June 2022

REV: A

Drawing scale 1:100 @ A3

Scale 1:100 @ A3
0m 1m 2m 3m 4m 5m






ELEVATION 3



ELEVATION 4

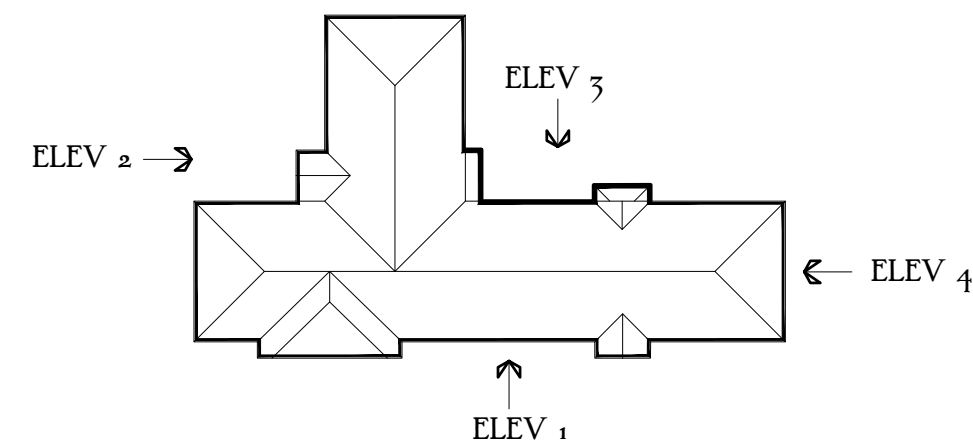

Revisions:

A: 03.01.2023 Window pattern changed to a plain casement to LPA's request. GJF

Halewood Apartments

Plots 491-505

Sheet 5 of 5

TYPE A 544 sq.ft 50.55 sq.m

TYPE B 577 sq.ft 53.60 sq.m

DATE: June 2022

REV: A

Drawing scale 1:100 @ A3

Scale 1:100 @ A3
0m 1m 2m 3m 4m 5m

