


SITE PLAN AS PROPOSED (WITH LEVELS INFORMATION)

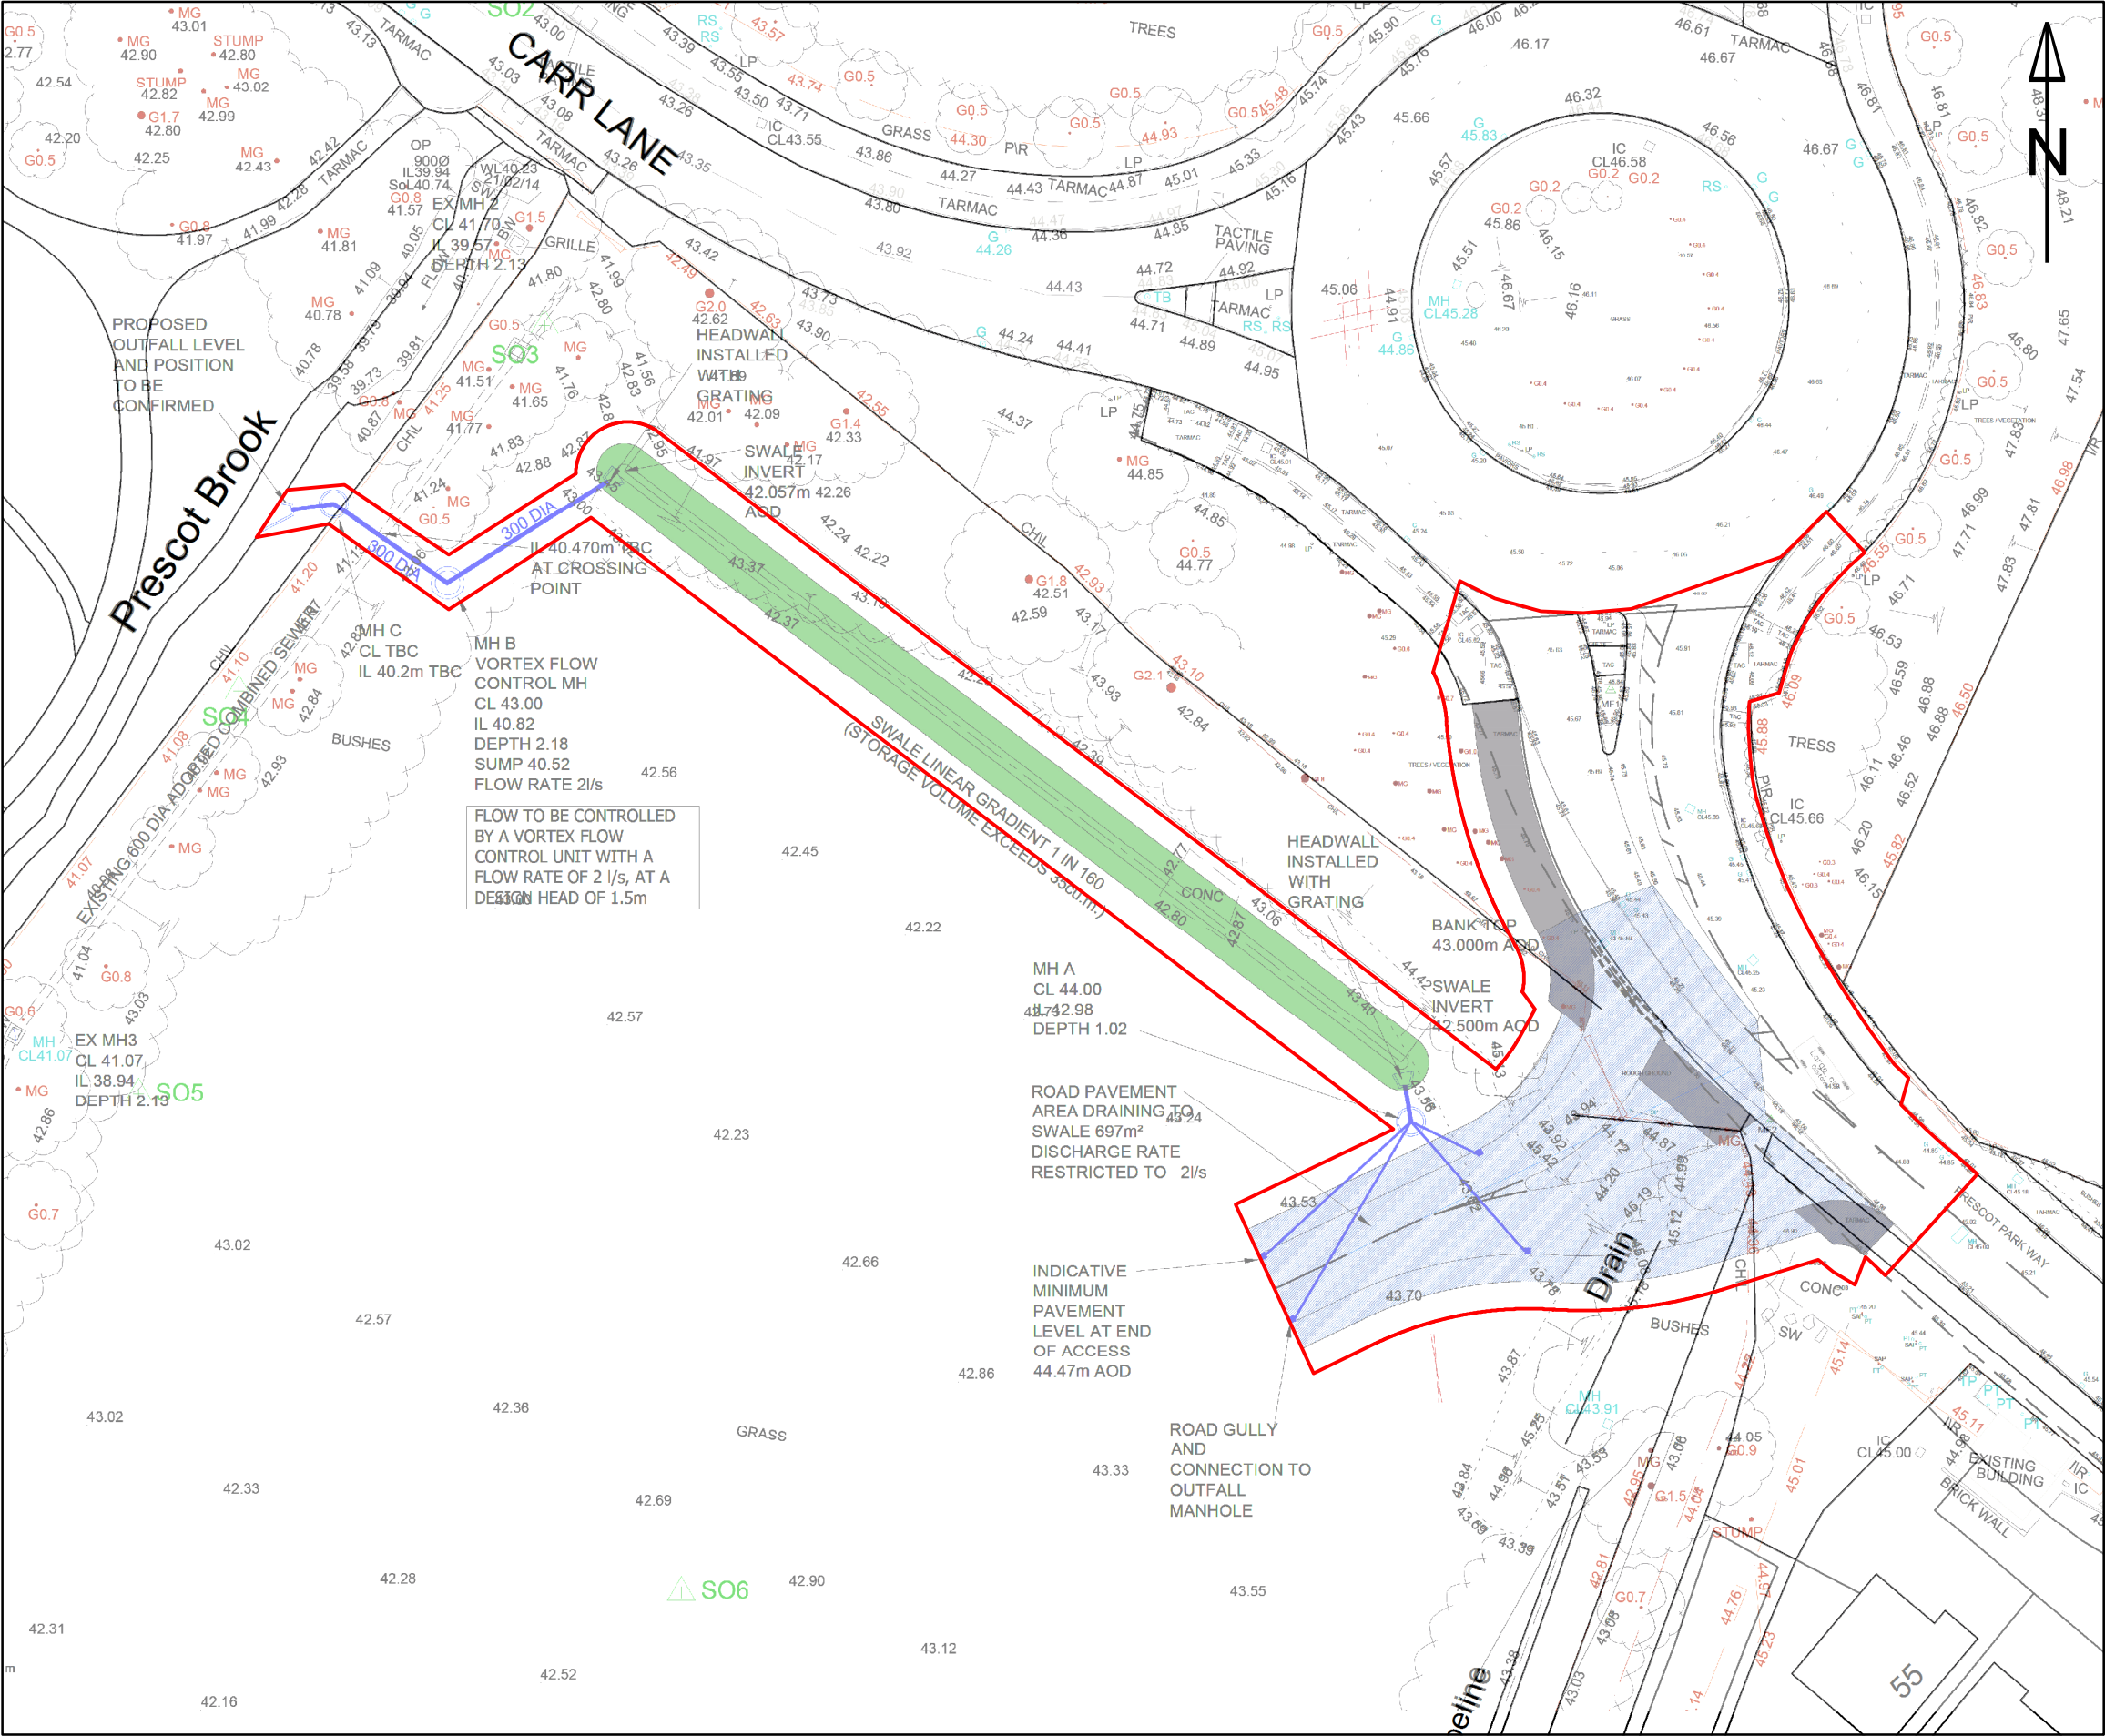

NGR: SJ 461 921

Scale: 1:500



Location Plan Scale 1:50,000

Legend

- Location of Property
- Site Boundaries

COPYRIGHT ACKNOWLEDGEMENT

THE POSITION OF UNDERGROUND APPARATUS SHOWN ON THIS PLAN IS APPROXIMATE ONLY AND IS GIVEN IN ACCORDANCE WITH THE BEST INFORMATION CURRENTLY AVAILABLE. UNITED UTILITIES WILL NOT ACCEPT ANY LIABILITY FOR ANY DAMAGE CAUSED BY THE ACTUAL POSITIONS BEING DIFFERENT FROM THOSE SHOWN. CONTAINS ORDNANCE SURVEY DATA © CROWN COPYRIGHT AND DATABASE RIGHT 2014 © CROWN COPYRIGHT MATERIAL IS REPRODUCED WITH THE PERMISSION OF LAND REGISTRY UNDER DELEGATED AUTHORITY FROM THE CONTROLLER OF HMSO. LAND REGISTRY MATERIAL WAS LAST UPDATED OCTOBER 2014 AND MAY NOT BE COPIED, DISTRIBUTED, SOLD OR PUBLISHED WITHOUT THE FORMAL PERMISSION OF LAND REGISTRY. ONLY AN OFFICIAL COPY OF A TITLE PLAN OR REGISTER OBTAINED FROM THE LAND REGISTRY MAY BE USED FOR LEGAL OR OTHER OFFICIAL PURPOSES. CROWN AND UNITED UTILITIES COPYRIGHTS ARE RESERVED. UNAUTHORISED REPRODUCTION WILL INFRINGE THESE COPYRIGHTS. LICENCE NUMBER: 100022432.

United Utilities
Water for the North West