



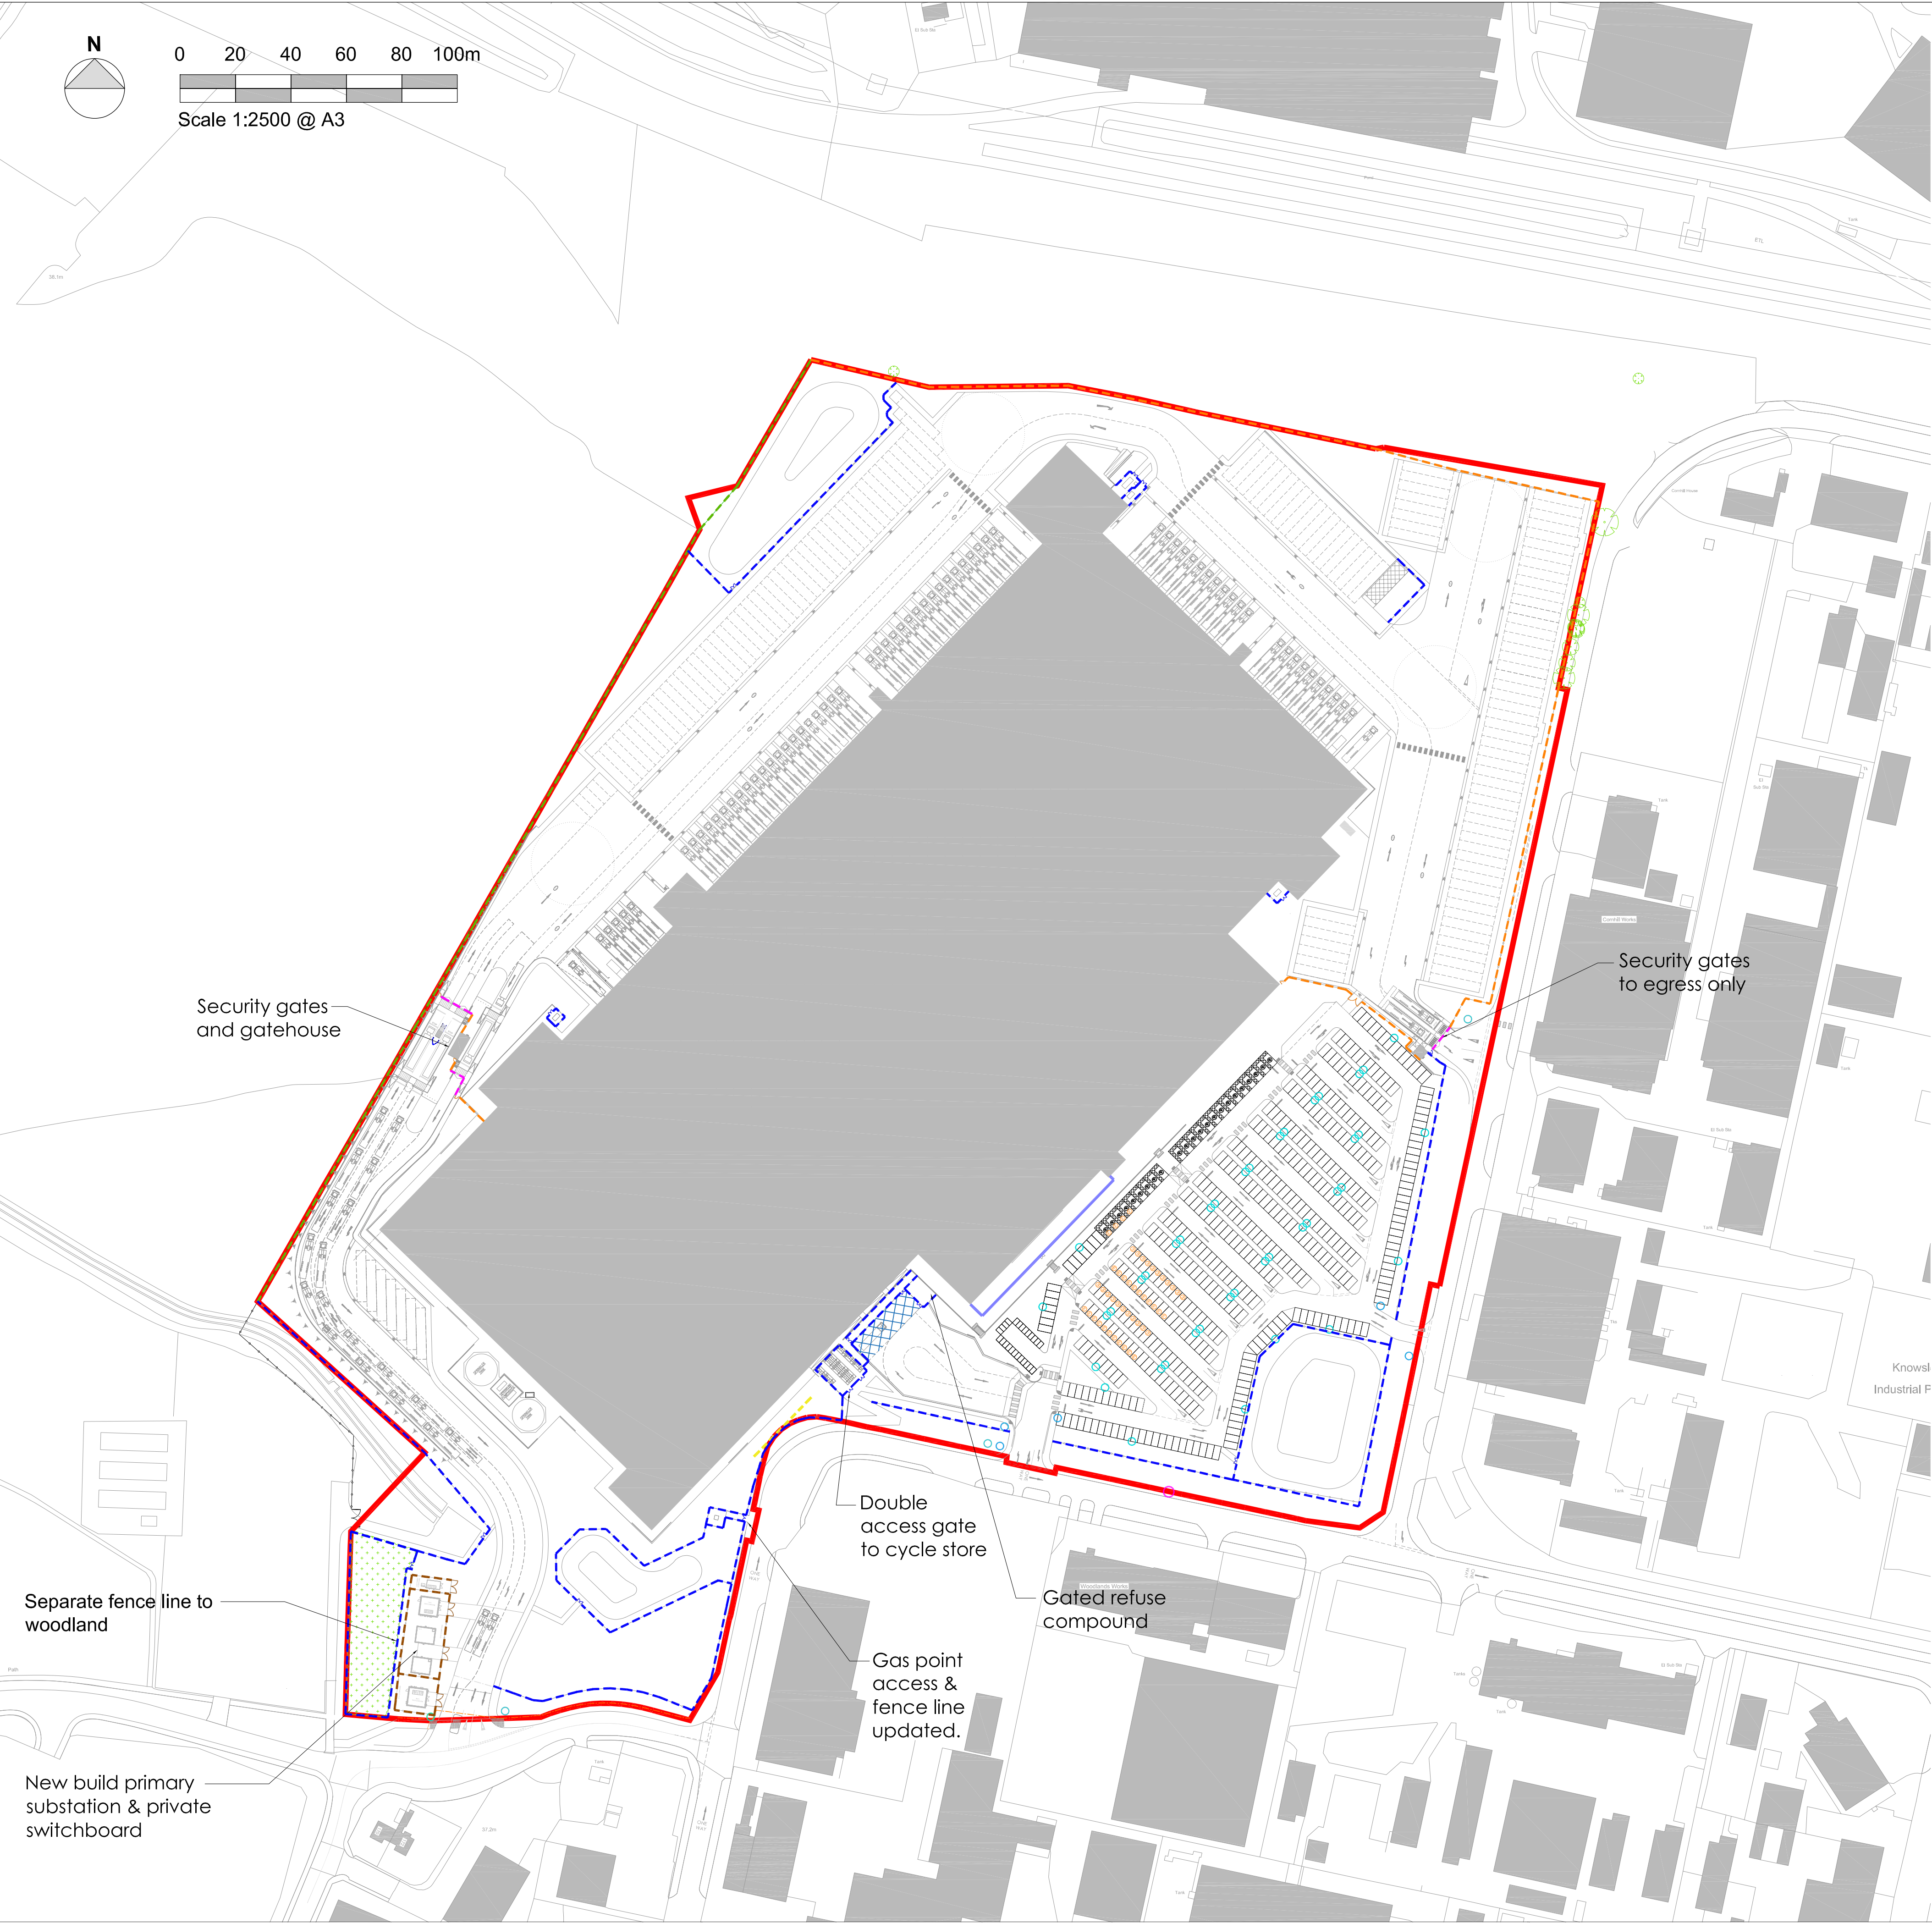

Example timber acoustic fence (Green line)

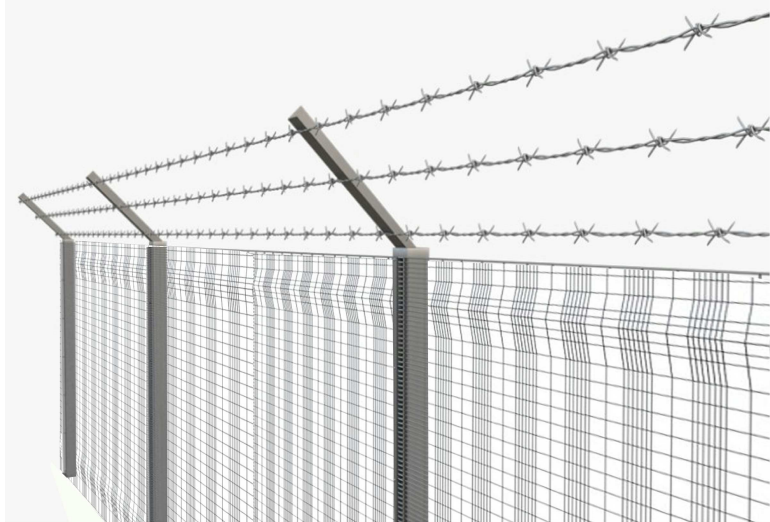

Previously approved general example paladin fence with barbed wire above [Galvanized] (Previously referred to orange and brown line)



Proposed example paladin fence with cranked angle top [Galvanized] to substations and switchboard area (Brown line)



Previously approved example paladin fencing [PPC Black] (Blue line) (Previously referred to orange & blue line)



Proposed example paladin fencing [PPC Black] with 'Y' cranked angle bracket and barbed wires above (orange line)

NOTES

- All dimensions and levels are to be checked on site.
- Any discrepancies are to be reported to the architect before any work commences.
- This drawing shall not be scaled to ascertain any dimensions. Work to figured dims only.
- This drawing shall not be reproduced without express written permission from AEW.
- Title overlay drawings and ownership boundaries are produced using all reasonable endeavors. AEW cannot be responsible for the accuracy or scale discrepancy of base plans supplied to them.

Legend:

- Proposed paladin fencing with "Y" cranked angle bracket and barbed wires above (PPC finish **[Black]** overall ht 2.8m)
- Proposed paladin fencing & gates with cranked angle top (**Galvanized** finish overall ht 2.8m)
- Proposed paladin fencing (PPC finish **[Black]** 1.8m ht)
- Proposed 4m ht **timber** acoustic fence
- Proposed 3m ht security gates (Finishes to match adjacent fence)
- Proposed feature fencing comprised frame perforated metal panels in PPC (**RAL 7035**) and safety security glass panels on concrete plinth (overall ht 2.4m)

P14	10/05/22	DW	RD
labelled previously approved and proposed examples of fencing types; omitted sewer easement lines for clarity			
P13	05/05/22	DW	RD
Updated sub-station's and PPC fence cranked brackets & barbed wires details with new example images description to reflect occupier's requirements			
P12	14/03/22	DW	RD
Updated legend notes, sub-station fence lines and fence type finishes to reflect project manager's comments			
P11	10/03/22	VS	RD/DW
Updated to Wirvic's and Client's comments.			
P10	28/02/22	VS	RD/DW
Updated tenant requirements and technical design development.			
P9	26/05/21	KS	AS
Site Plan updated for planning			
P8	15/10/20	ER	ER
Revision Update			
P7	15/10/20	DJS	ER
Layout updated to suit latest site plan			
P6	30/09/20	ER	DRS
Layout updated to suit latest site plan			
P5	16/04/20	TF	DRS
Layout updated to Client comments			
P4	18/02/20	TF	DRS
Alignment of paladin fencing amended to Landscape Architect Concept Plan			
P3	17/02/20	TF	DRS
Alignment of paladin fencing amended to ownership boundary			
P2	14/02/20	TF	DRS
EV charging provision amended			
P1	10/02/20	TF	DRS
Initial Issue			
REV	Date	Drawn by:-	Checked by:-

Status Purpose of Issue
S2 For Approval

drawing stage **Planning**

client

project PLP Knowsley

drawing title **Proposed Boundary Treatment Plan**

date 10/02/20 scale@A3 1:2500 @ A3 drawn checked TF AL