
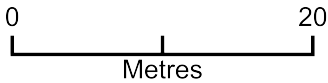


existing SITE PLAN

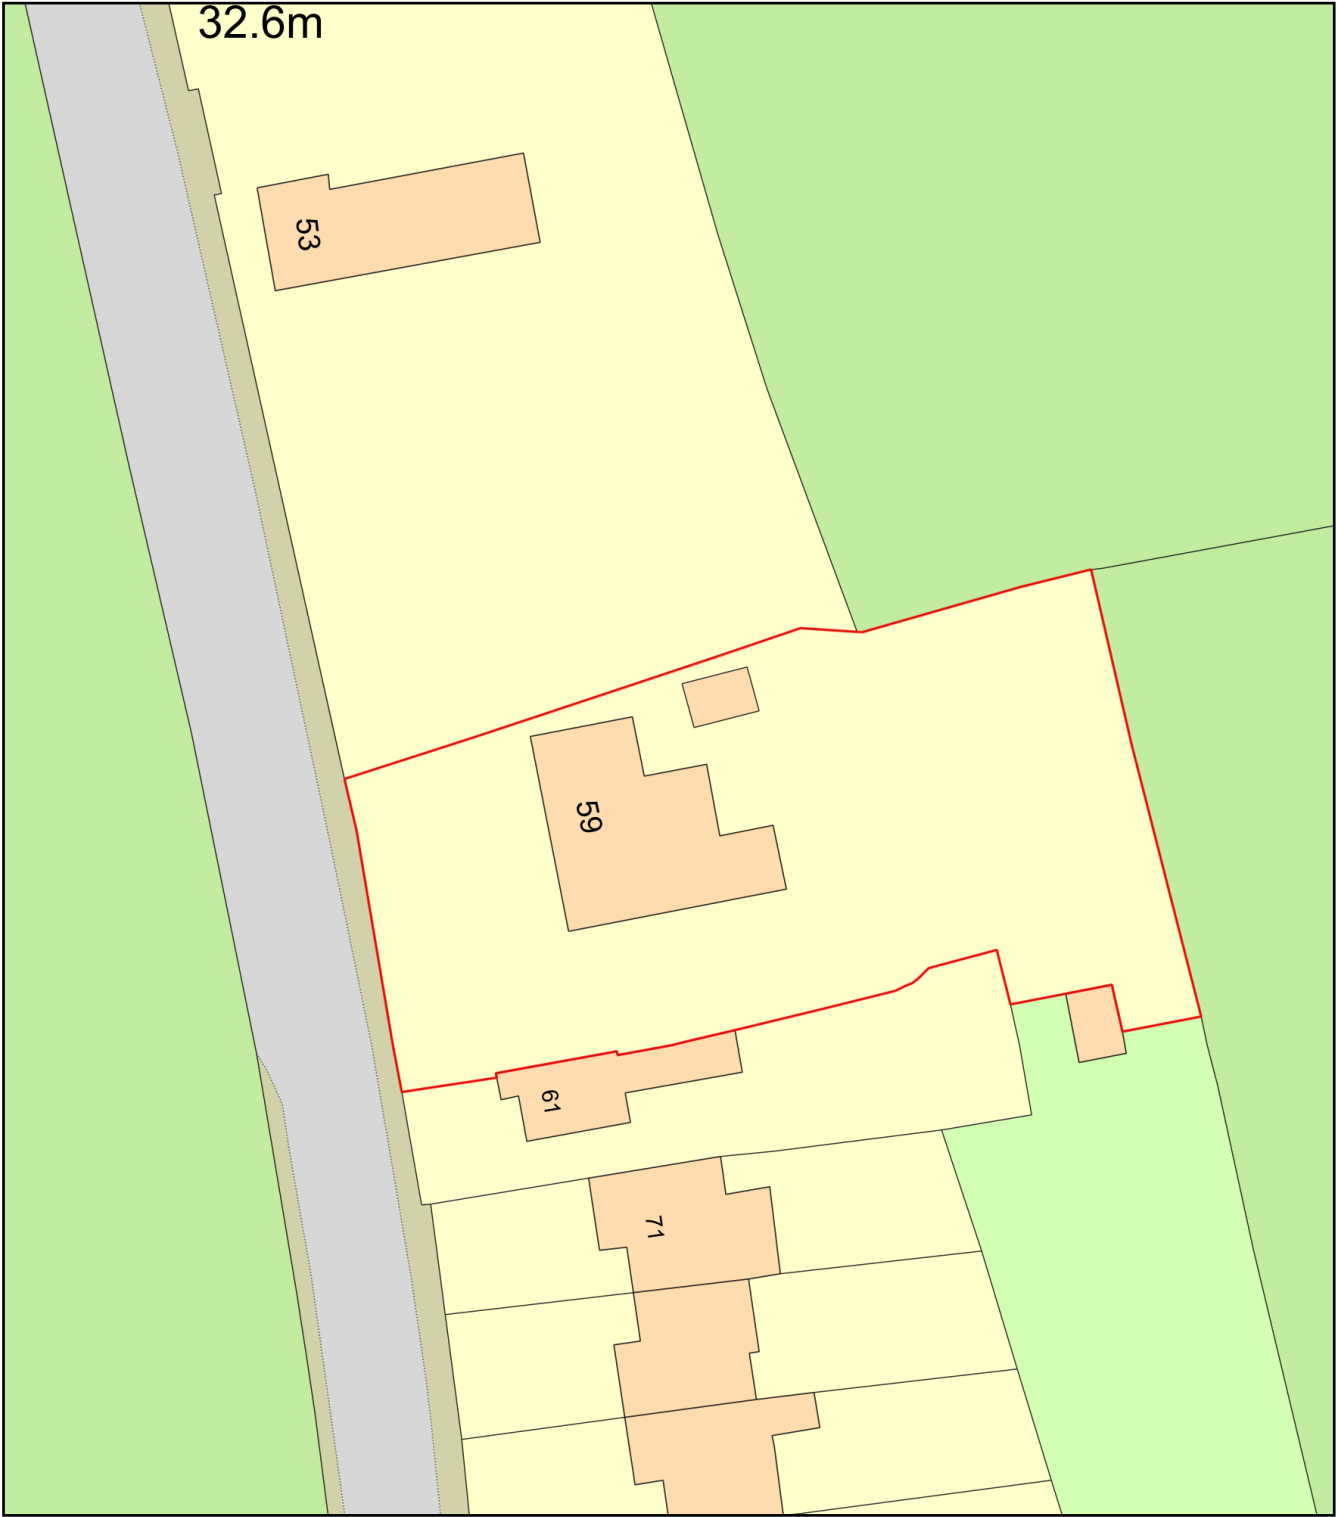

Plan Produced for: A.D.Partnership - TCC/00
Date Produced: 05 Mar 2025
Plan Reference Number: TQRQM25064150141632
Scale: 1:500 @ A4