



 

Apartment Block A - Roof Plan

Drawing Title: Apartment Block A - Roof Plan
Date: 22/10/2025
Drawing no: 1367 - 153
Scale: 1:100 @ A2
Drawn: LC

revision: C		
revision notes:	A 03/11/2025	General layout update
	B 10/11/2025	Final coordination - Planning Submission
	C 24/08/2026	Update to reflect amendment to ground floor single storey entrance

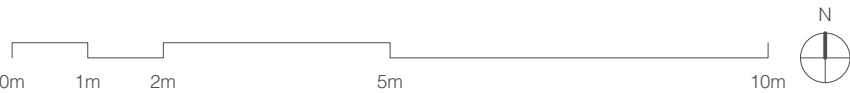

DK-Architects
26 Old Haymarket
Liverpool
L1 6ER
0151 231 1209 T
mail@dk-architects.com E
www.dk-architects.com W