


FILE DATA - Location: P:\JOB LIBRARY\2025\250134 - LIDL - IRLAM DRIVE, KIRKBY\DRAWINGS IN PROGRESS\SCP-250134-0001 - P03 - GENERAL ARRANGEMENT.DWG, Saved: 11/02/2025 3:13 PM, Size: ISO full bleed A1 (841.00 x 594.00 MM)

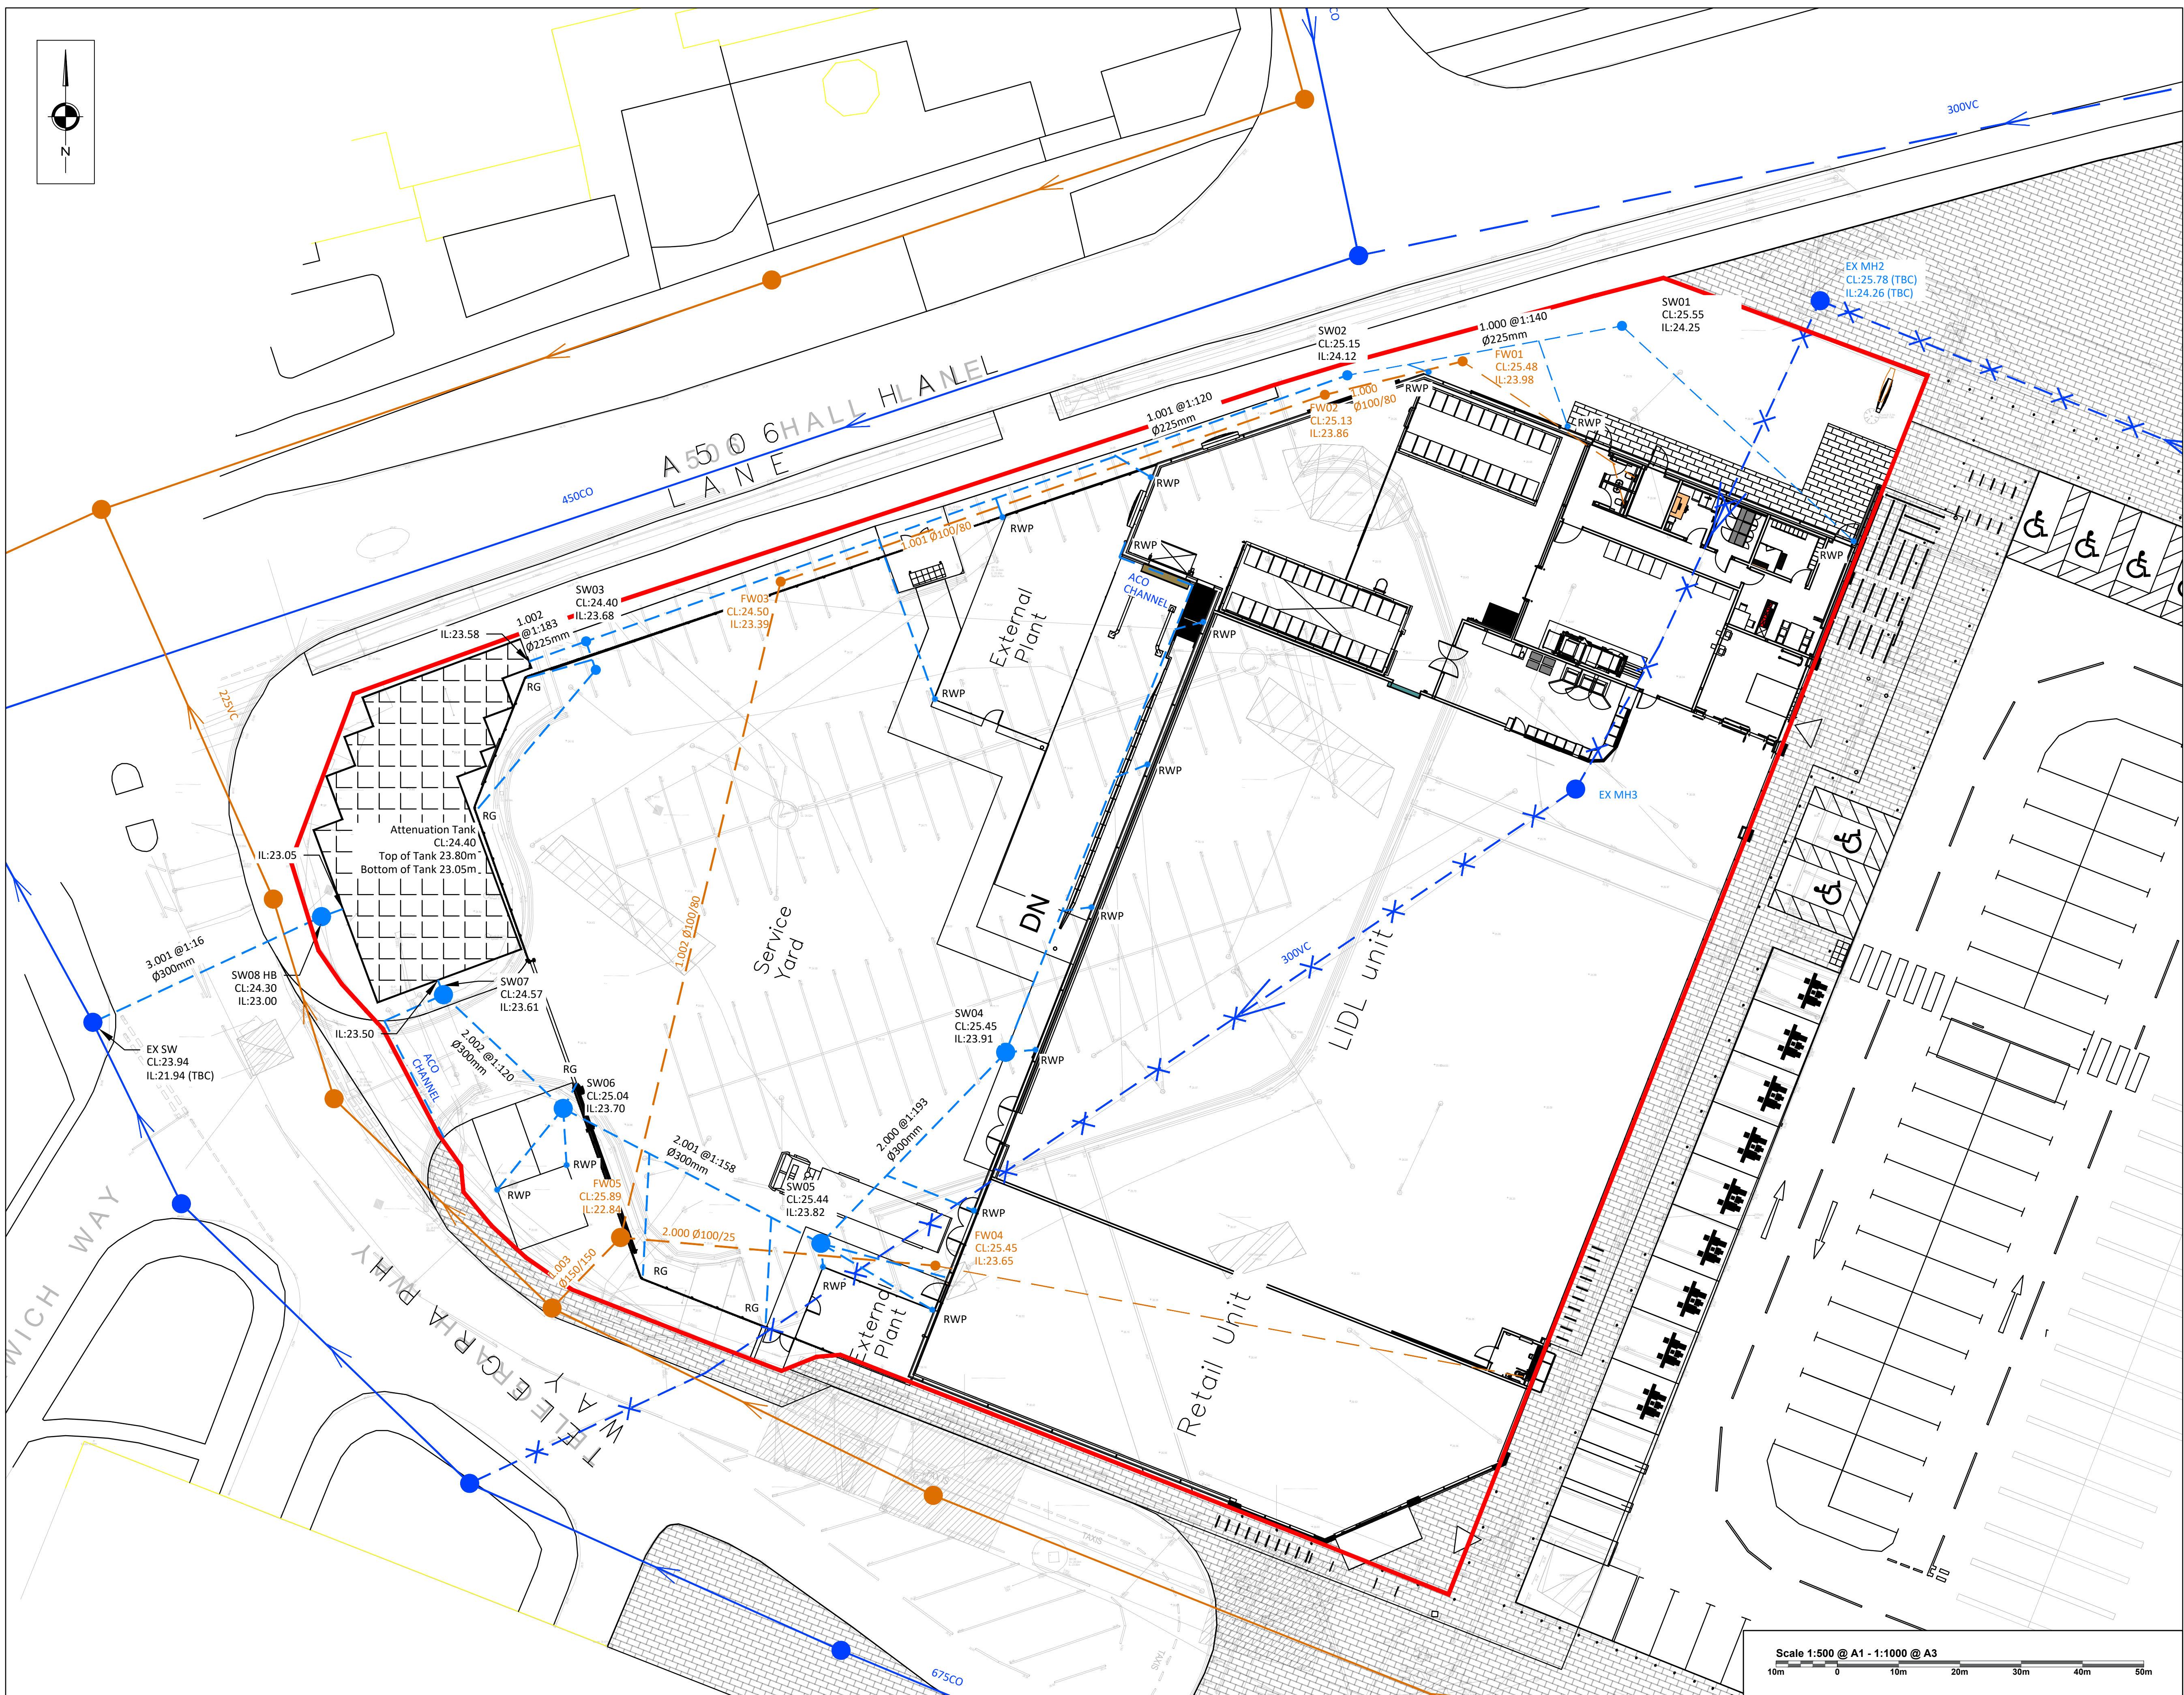

- NOTES
- 1) All dimensions are in metres unless stated otherwise
 - 2) All work is carried out in accordance with the Specification for Highway Works and The Local Authority standards
 - 3) Underground Services are present in the area. The Contractor is to confirm the precise line and depth of any services prior to the commencement of any excavation works
 - 4) This drawing is to be read in conjunction with all relevant specialist details and specification construction details for the used materials can be found on the relevant drawings
 - 5) Any Surface Water runoff from within the site, beyond the extent of the publicly maintainable highway, will be retained within the site and not discharged onto the highway.

KEY

	Private surface water
	Private surface water to be removed
	Proposed Private Surface water
	Proposed ACO Channel
	Proposed Private Foul water
	Adoptable Surface water
	Adoptable Foul water
	Site Boundary

REVISIONS

REV	DESCRIPTION	DATE	BY
P01	FOR REVIEW & COMMENT	10/03/25	CT
P02	Drawing amendments	08/05/25	CT
P03	Drawing amendments	02/08/25	CT
P04	Drawing updated to suit the latest site plan	15/10/25	MT

SCP
Transportation Planning : Infrastructure Design
27 Duke Street, Chelmsford, Essex, CM1 1HT, Tel 020 337 66660,
www.scptransport.co.uk, Email info@scptransport.co.uk

Client Name:

Project Title:
Lidl, Irlam Drive, Kirkby

Drawing Title:
Drainage Strategy
General Arrangement

Date: 10.03.2025	Drawn By: CT
Scale: 1:200 @ A1	Checked: MT
Status: For Approval	Approved: TW

Drawing No: SCP-250134-0001	Rev: P04
-----------------------------	----------

