


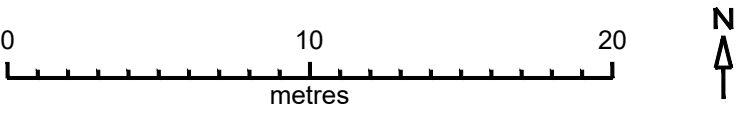

PROPOSED SITE PLAN
1:250



GENERAL NOTES:

Mark Yates Architects Ltd accepts no responsibility for any costs, losses or claims whatsoever arising from these drawings, specifications and related documents unless there is full compliance with the Client or any unauthorised user of the following:

- 1. All boundaries, dimensions and levels are to be checked on site before construction and any discrepancies reported to the Architect / Designer.
- 2. Partial Service: Any discrepancies with site or other information is to be advised to the Architect / Designer and direction and / or approval is to be sought before the implementation of the detail.
- 3. Block and site plans are reproduced under license from the Ordnance Survey.
- 4. Do not scale this drawing.
- 5. For the purpose of coordination, all relevant parties must check this information prior to implementation and report any discrepancies to the Architect / Designer.

DRAWING NOTES:

P1	Issued for pricing/ Tender purposes	XX.XX.XXXX
STATUS	REVISION	DATE

CLIENT

PROJECT

30 STRATFORD DRIVE

DRAWING

PROPOSED SITE BLOCK PLAN

SCALE 1:250

PAPER SIZE A3

DATE 04.09.2021

DRAWN BY XX

DWG No. AL-10-001

REVISION P1

PROJECT No. 311-21

DRAWING STATUS PLANNING

Information contained on this drawing is the sole copyright of Mark Yates Architects Ltd. and is not to be reproduced without their permission.



Mark Yates Architects Ltd
www.myarchitects.uk
info@myarchitects.uk