

Glazing - IQ Glass
Powder Coated Window Surround - Aluminium Window Surrounds, Alumasc
Red Brick - Wickford, Vandersanden




Front Elevation - Proposed

South East Facing Elevation - Existing



Rear Elevation - Proposed

North West Facing Elevation - Existing

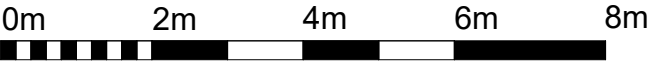

VISUAL SCALE 1:100 @ A3

STUDIO 256

Architecture • Design • Build

Unit 256, Slater Studios, 9 Slater Street, Liverpool, L1 4BW
admin@studio256design.co.uk / +44 (0)151 345 7600

Project Title

5-11 Eccleston Street

Client Name

Onyx Ltd

Project Address

5-11 Eccleston Street
Prescot, L34 5QH

Additional Notes

REV	Date	Description	Issued
A	14/03/2024	Technical Issue	RJ
B	27/08/2025	Revision 3	AG
C	13/10/2025	Amendments to Council Comments	AG
D	06/01/2026	Amendments to Kitchen Extract	AG
E	23/04/26	Amendments to Chimney	AG

Title
Front & Rear Elevation - Proposed

Drawing No.

1286-02-04-004 Rev E

Scale	Date	Sheet Size	Drawn by	Checked by
1:100	19/03/25	A3	RJ	DB

© Copyright Studio 256 Design - All dimensions to be checked and verified on site. This drawing is to be read in conjunction with all other relevant drawings and specifications. Any discrepancies in the drawings are to be reported immediately to Studio 256 Design. This drawing is not to be used for construction or sales purposes unless marked 'issued for construction'. Dimensions and area schedules are subject to change.