


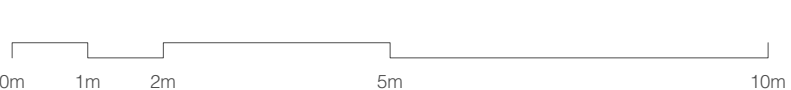

Apartment Block A - Second Floor Plan

Drawing Title: Apartment Block A - Second Floor Plan
Date: 22/10/2025
Drawing no: 1367 - 152
Scale: 1:100 @ A2
Drawn: LC

revision: C		
revision notes:	A 03/11/2025	General layout update
	B 10/11/2025	Final coordination - Planning Submission
	C 02/02/2026	Updated to indicate location of potential Dry Riser as required



DK-Architects

26 Old Haymarket
Liverpool
L1 6ER
0151 231 1209 T
mail@dk-architects.com E
www.dk-architects.com W