

ELEVATION 1
(HVD-008)



GARDEN

Extent of N659 Hever Drive

11092

PATIO

2800

Rooflight above-size and
location central in space

Rooflight above-size and
location central in space

Structural Beam Above

LIVING / FAMILY ROOM

DINING

KITCHEN

Breakfast Bar

ELEV 2
(HVD-009)

2669

Structural Beam Above

SHELVING

WC

LOUNGE


up

HALL

PLAYROOM

GARAGE

Proposed Ground Floor Plan

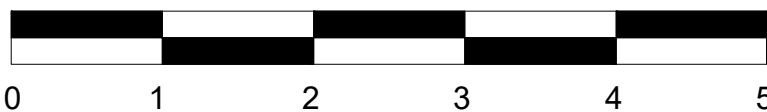

Project Title
59 Hever Drive
Halewood

Drawing Title
Proposed Ground Floor Plan

Scale 1:50@ A3	Date March 21	Drawing Number HVD-003	Rev.
-------------------	------------------	---------------------------	------

This drawing, the works & concepts depicted are copyright & may not be reproduced or made use of, either directly or indirectly without the express written consent of the Architect. All heights, levels, sizes & dimensions to be checked on site before any work is put to hand