




ReQuestMap
Map number: TORQ21040124608110
Map generated by:
Map Information: 2018
Project: 2018-01-01 and subsequent rights 2018-01-01
Map of the area: 2018-01-01
1 Year subscription from 2018-01-01 for 1 year.

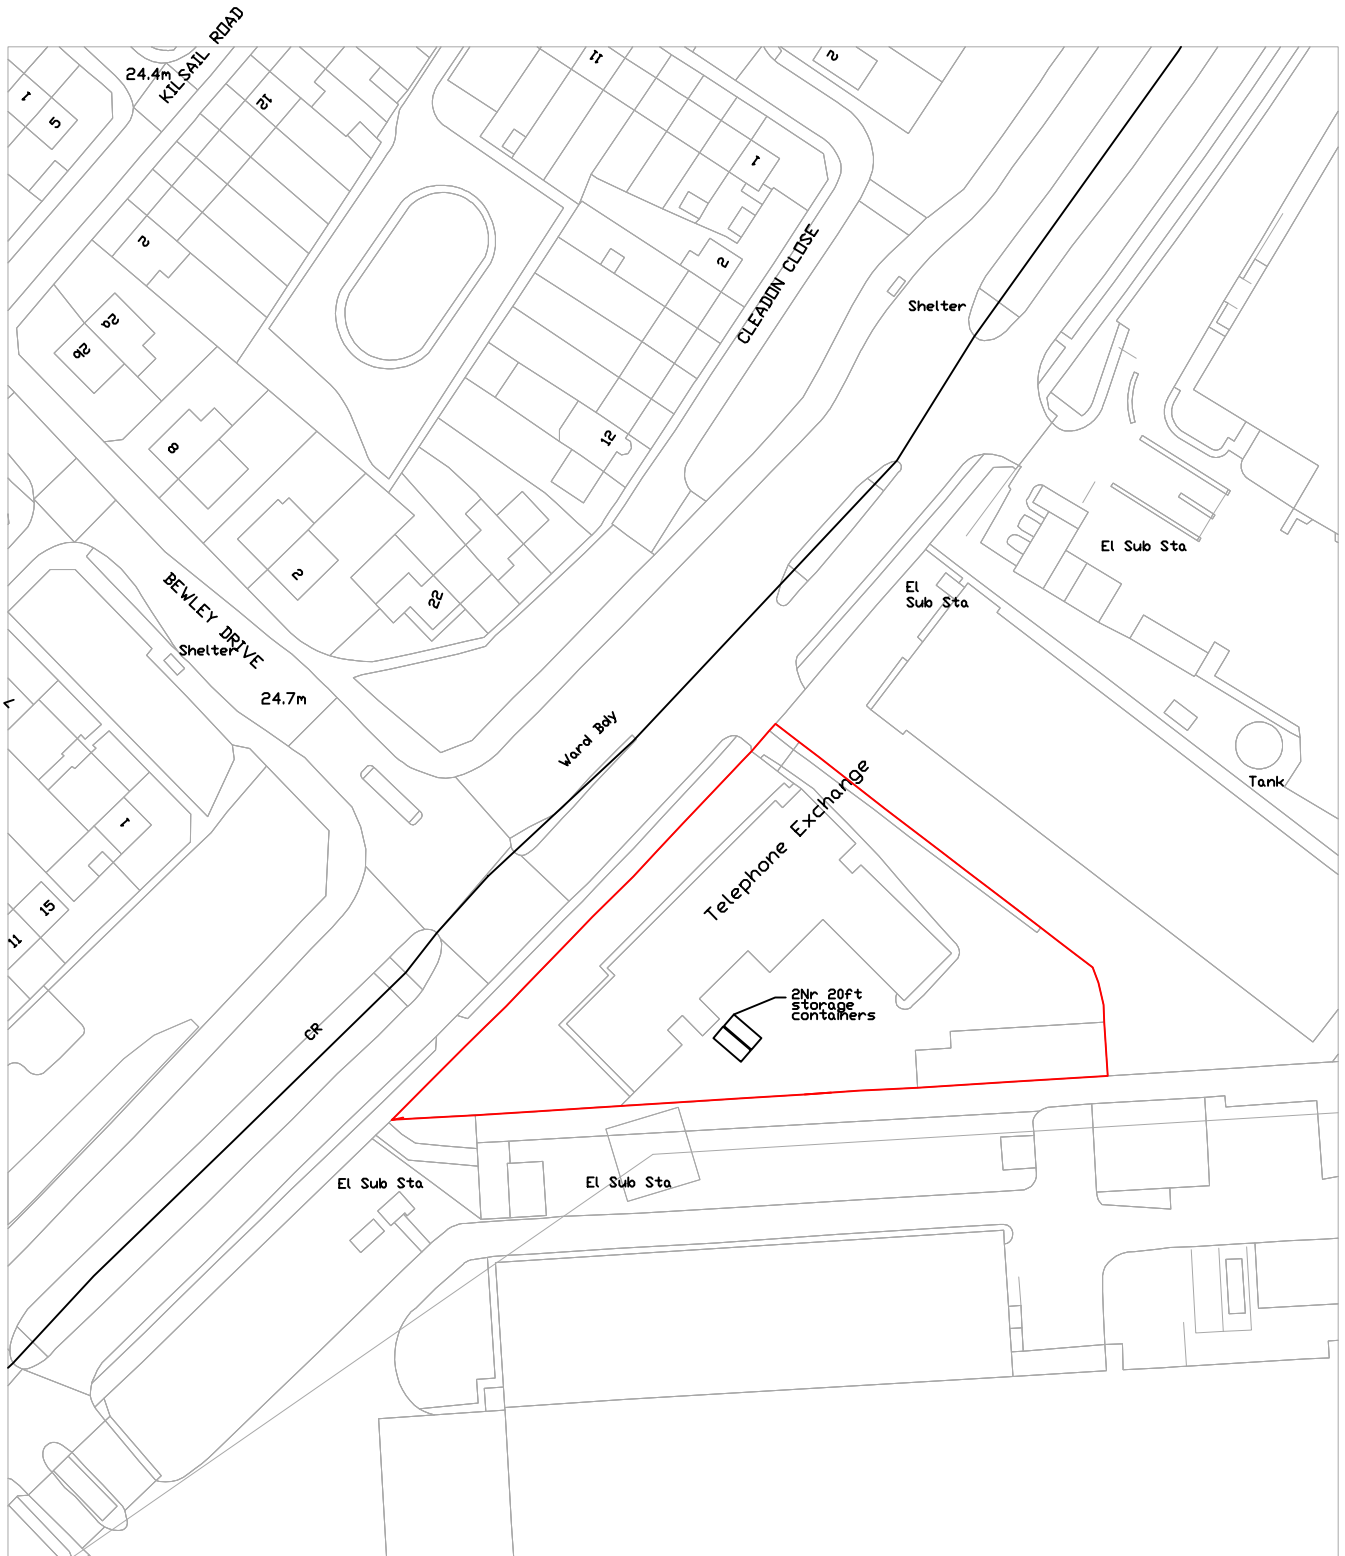

Site Plan Scale 1:1250 @A4

